

SHDC
Planning & Development
- 7 DEC 2010
Ref: 1012.10

TENDER ISSUE

Rev A - 17.06.10 / Tender issue

Project
Proposed Beechfield Medical Centre


Client
Lincolnshire Primary Care Trust

Drawing
Topographical Survey
1:200 @ A1


Date
06.04.10

core architects
www.core-architects.co.uk

C09.105.100 A

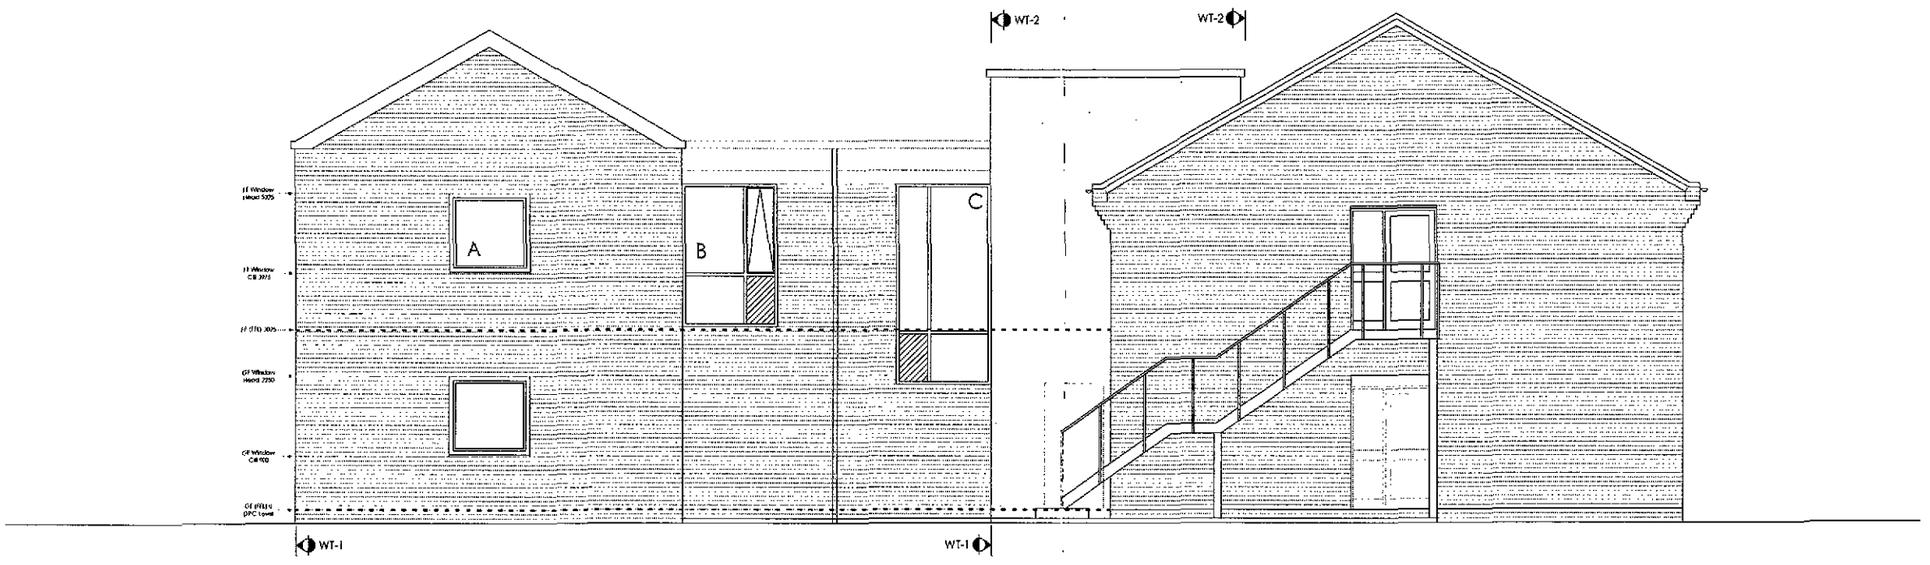

South-Western Elevation (Side)

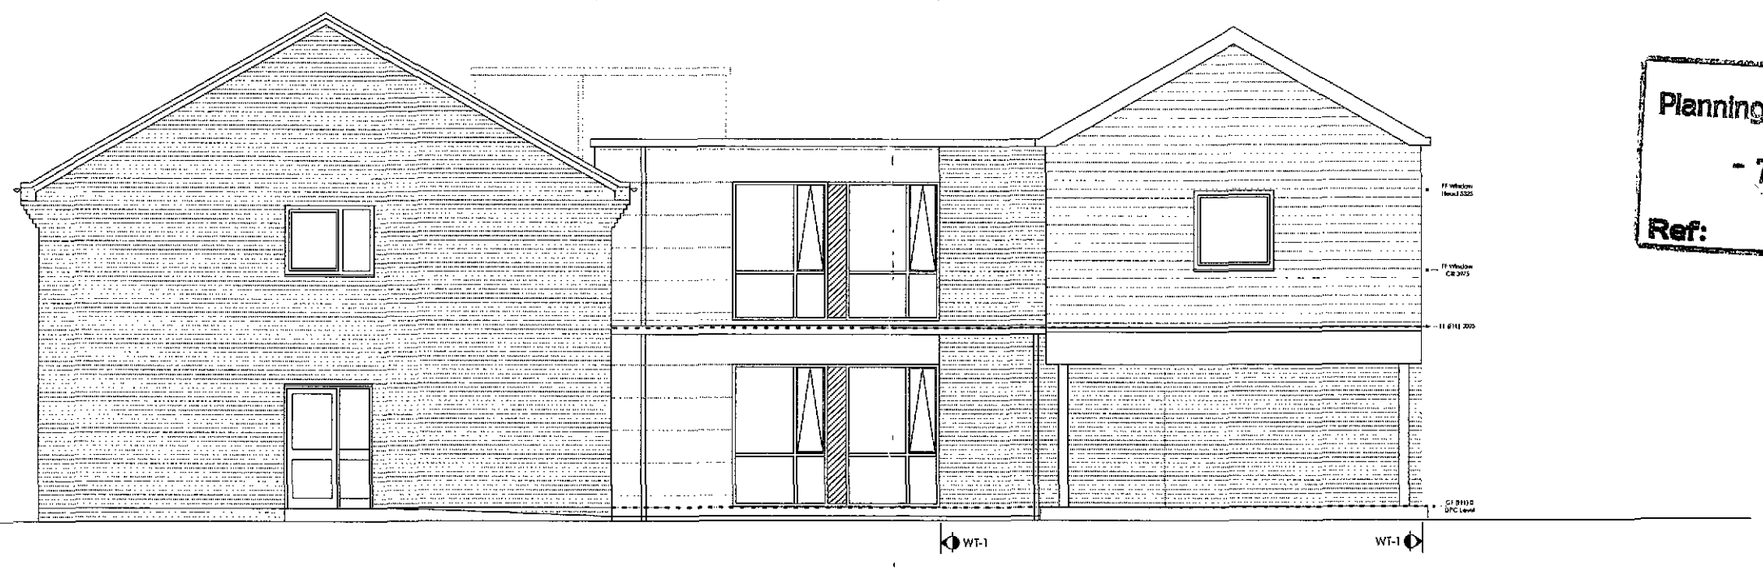

North-Eastern Elevation (Side)

SHDC
Planning & Development
- 7 DEC 2010
Ref: 1012-10

Rev B / 05.10.10 / Construction Issue
Rev A / 07.06.10 / Tender Issue

Project
Proposed Beechfield Medical Centre

Client
Lincolnshire Primary Care Trust

Drawing
Proposed Elevations 2
1:50 @ A1

Date
06.04.10

core architects
www.core-architects.co.uk
The Terrace, Dearman Street, Lincoln, LN2 1BD 01522 525901
Copyright © 2010 Core Plus Architects Limited Do Not Scale

C09.105.205 - B

CONSTRUCTION ISSUE