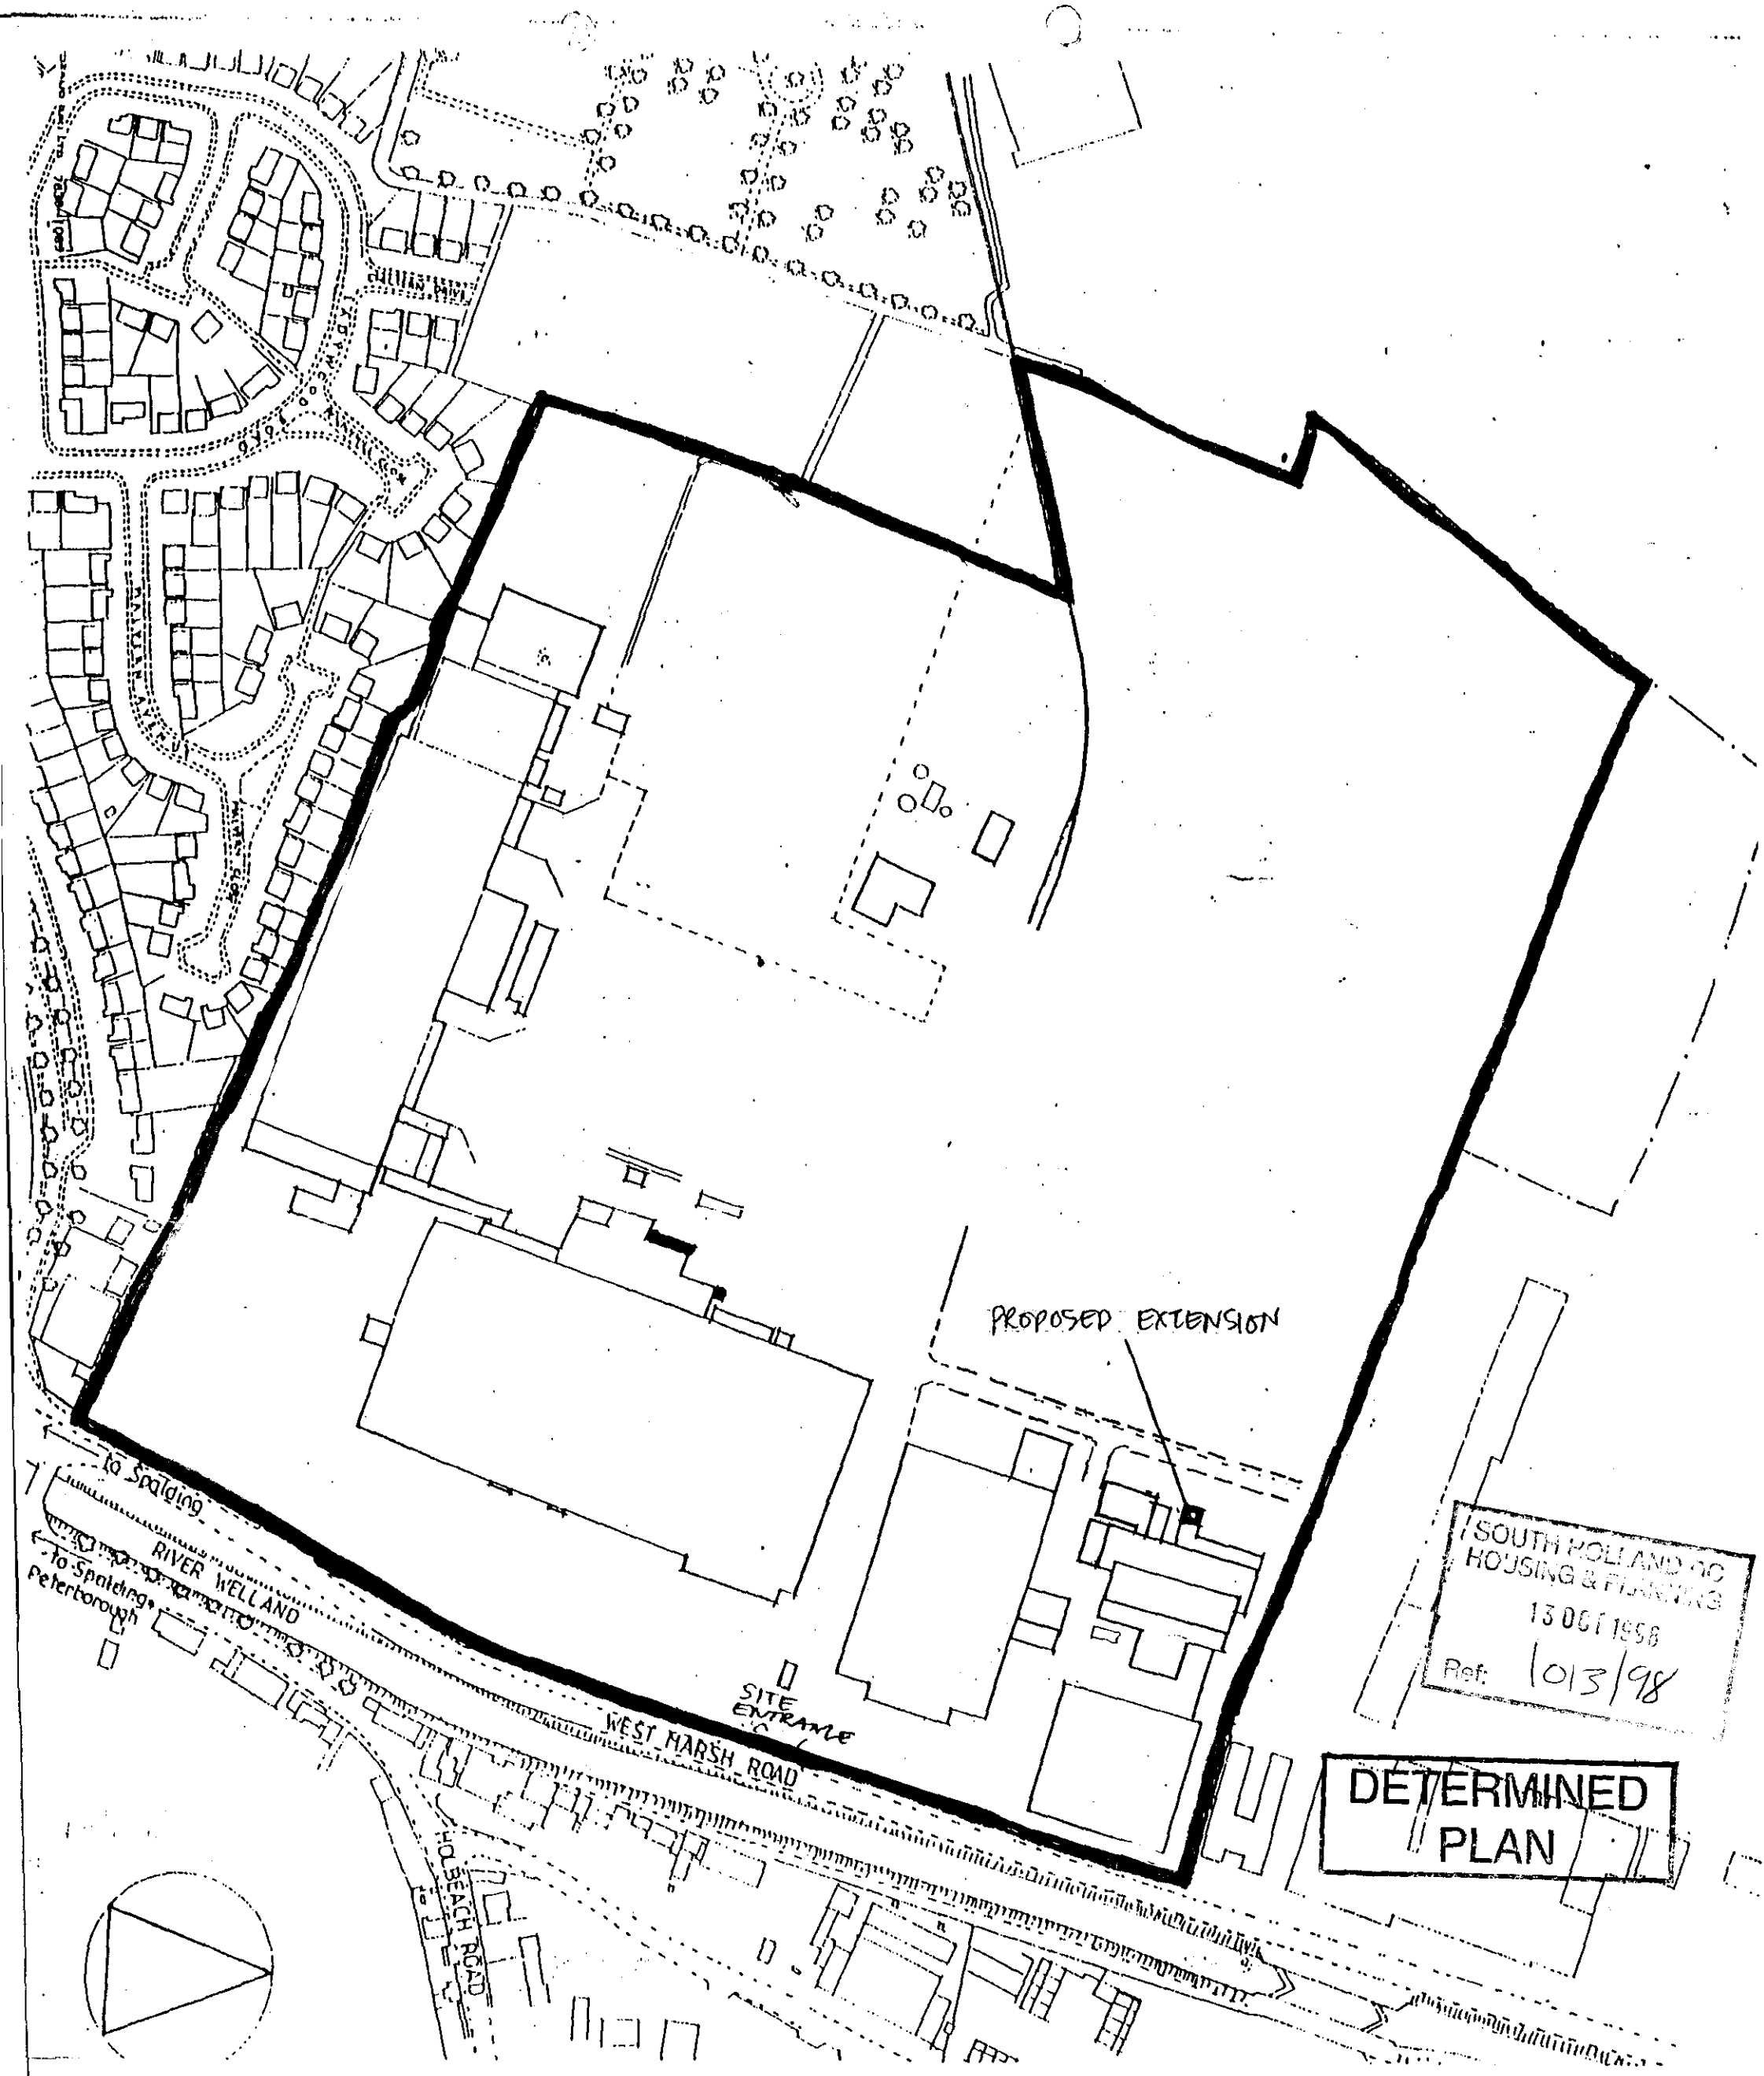


JEFFERSON SHEARD
· ARCHITECTS ·
1 Scotgate Mews, Scotgate Stamford Peterborough PE9 2FX
Telephone (01780) 757576 Fax (01780) 754980

PROJECT	scale	date
GEEST – DIPS & DRESSINGS	1:2500	13.7.98

DRAWING	ref - NUMBER - rev
CIP EXTENSION LOCATION PLAN	98-57 LP

This drawing is copied from Ordnance Survey based material under the authority of Copyright Licence AR27043R to Jefferson Sheard Architects