

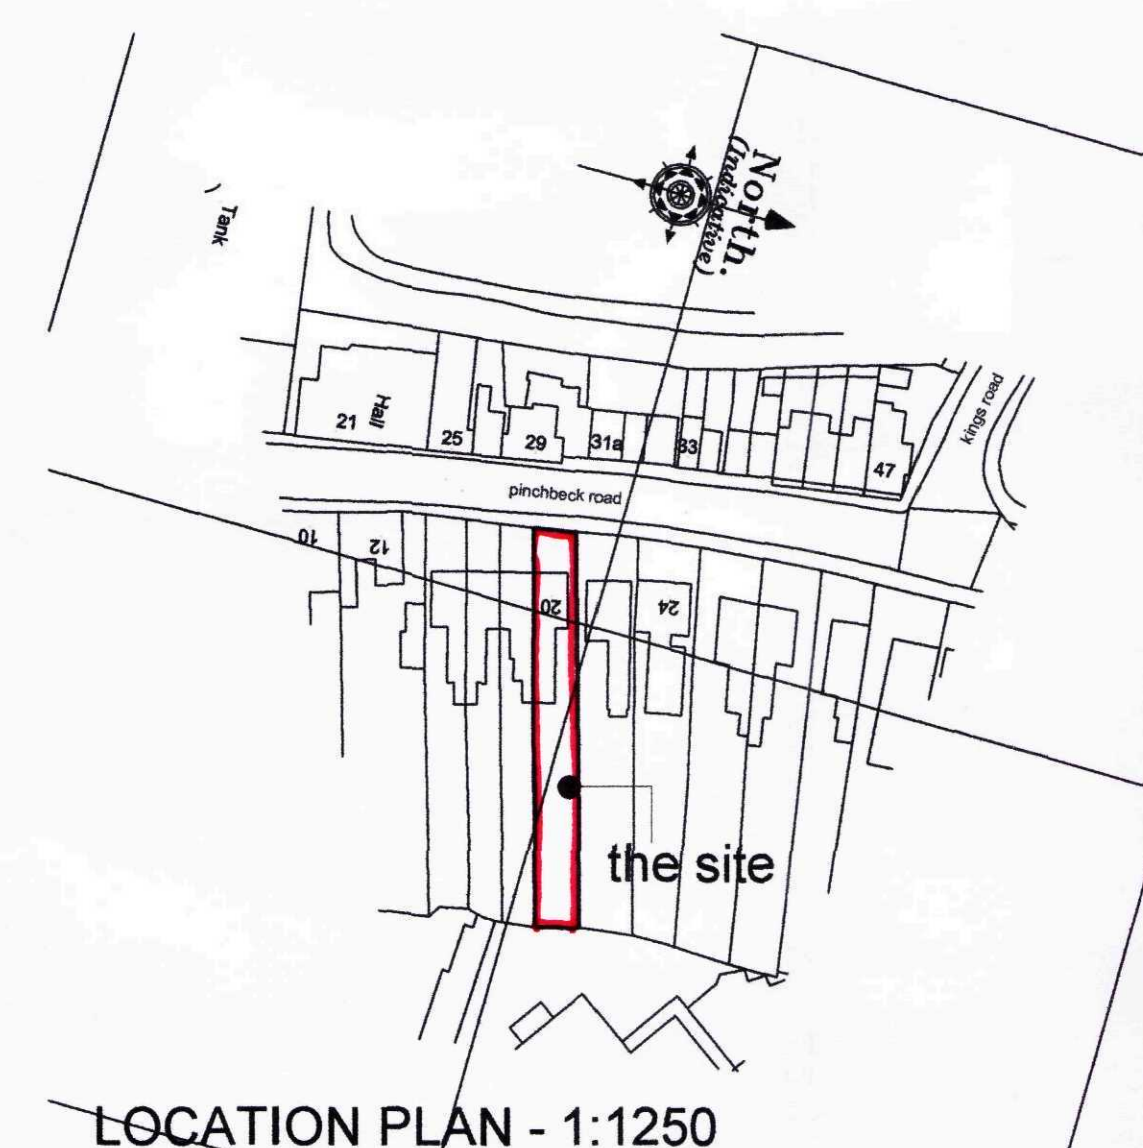
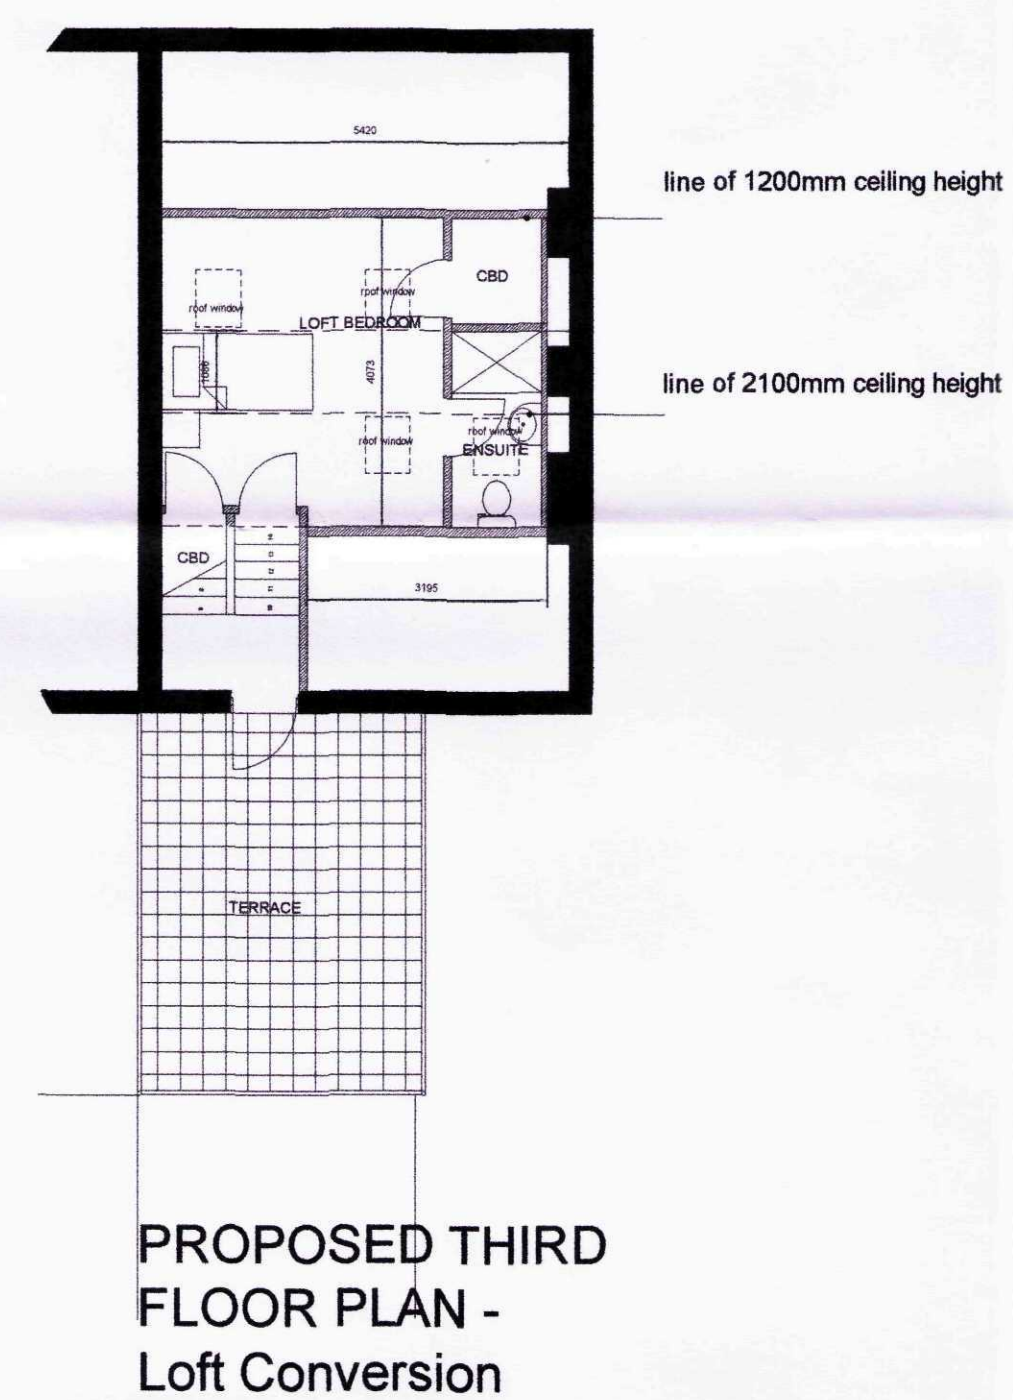
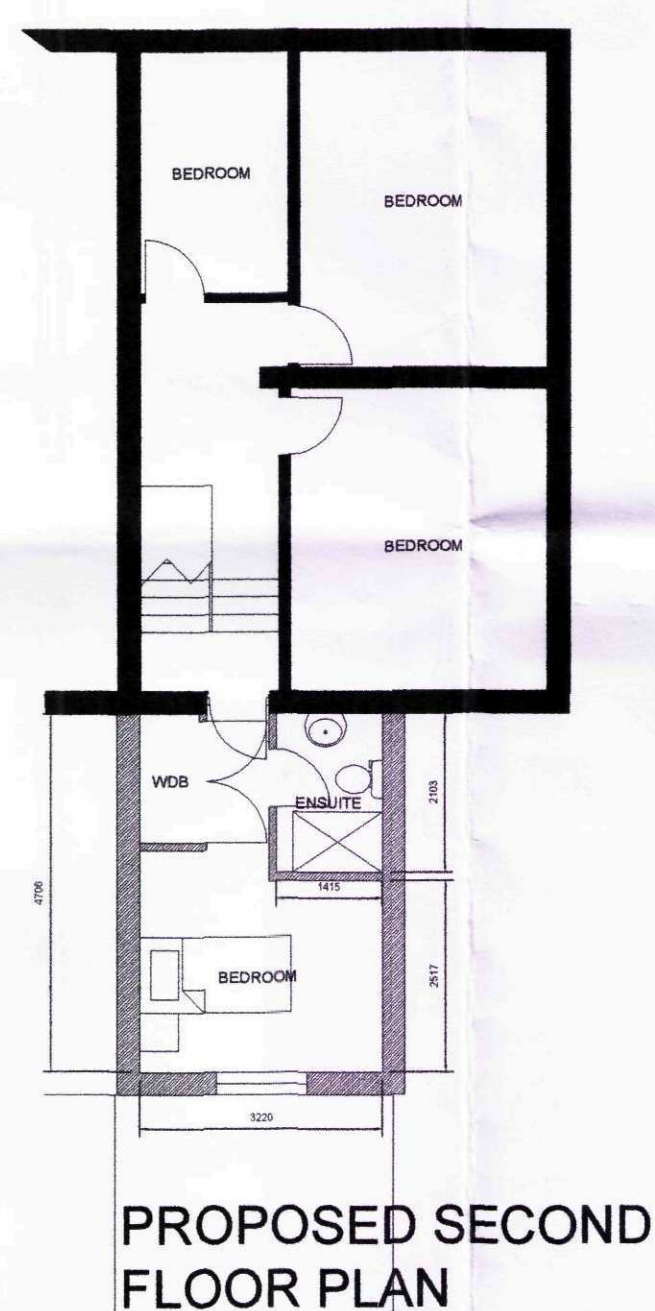
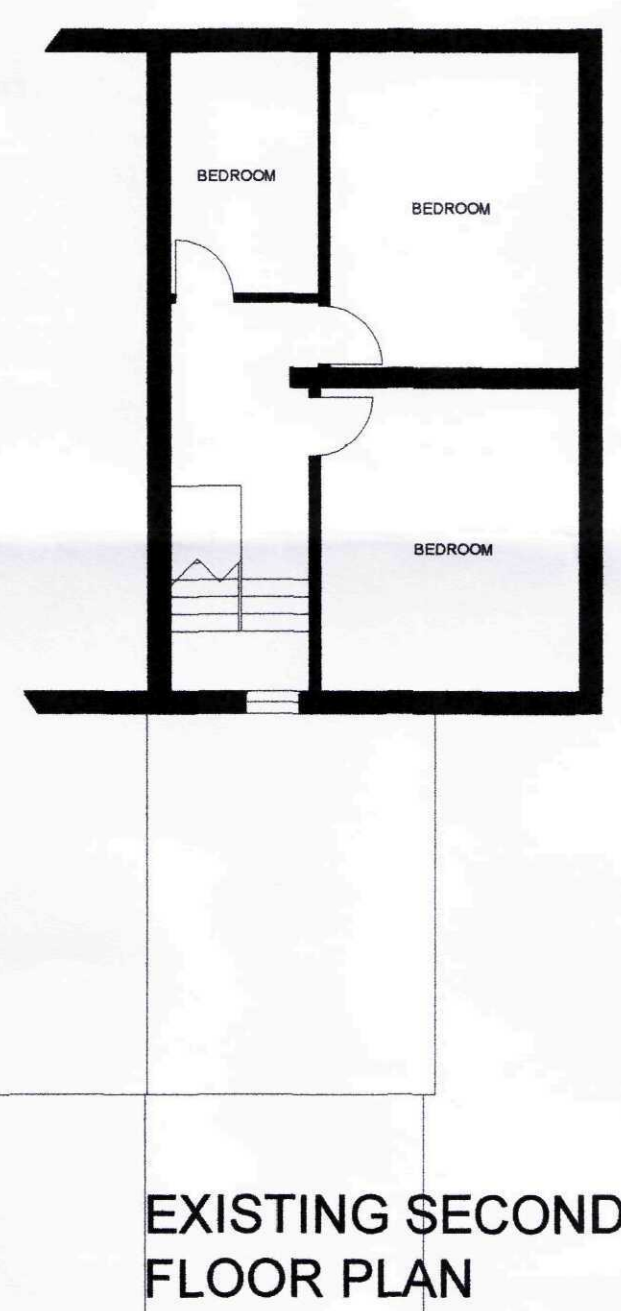
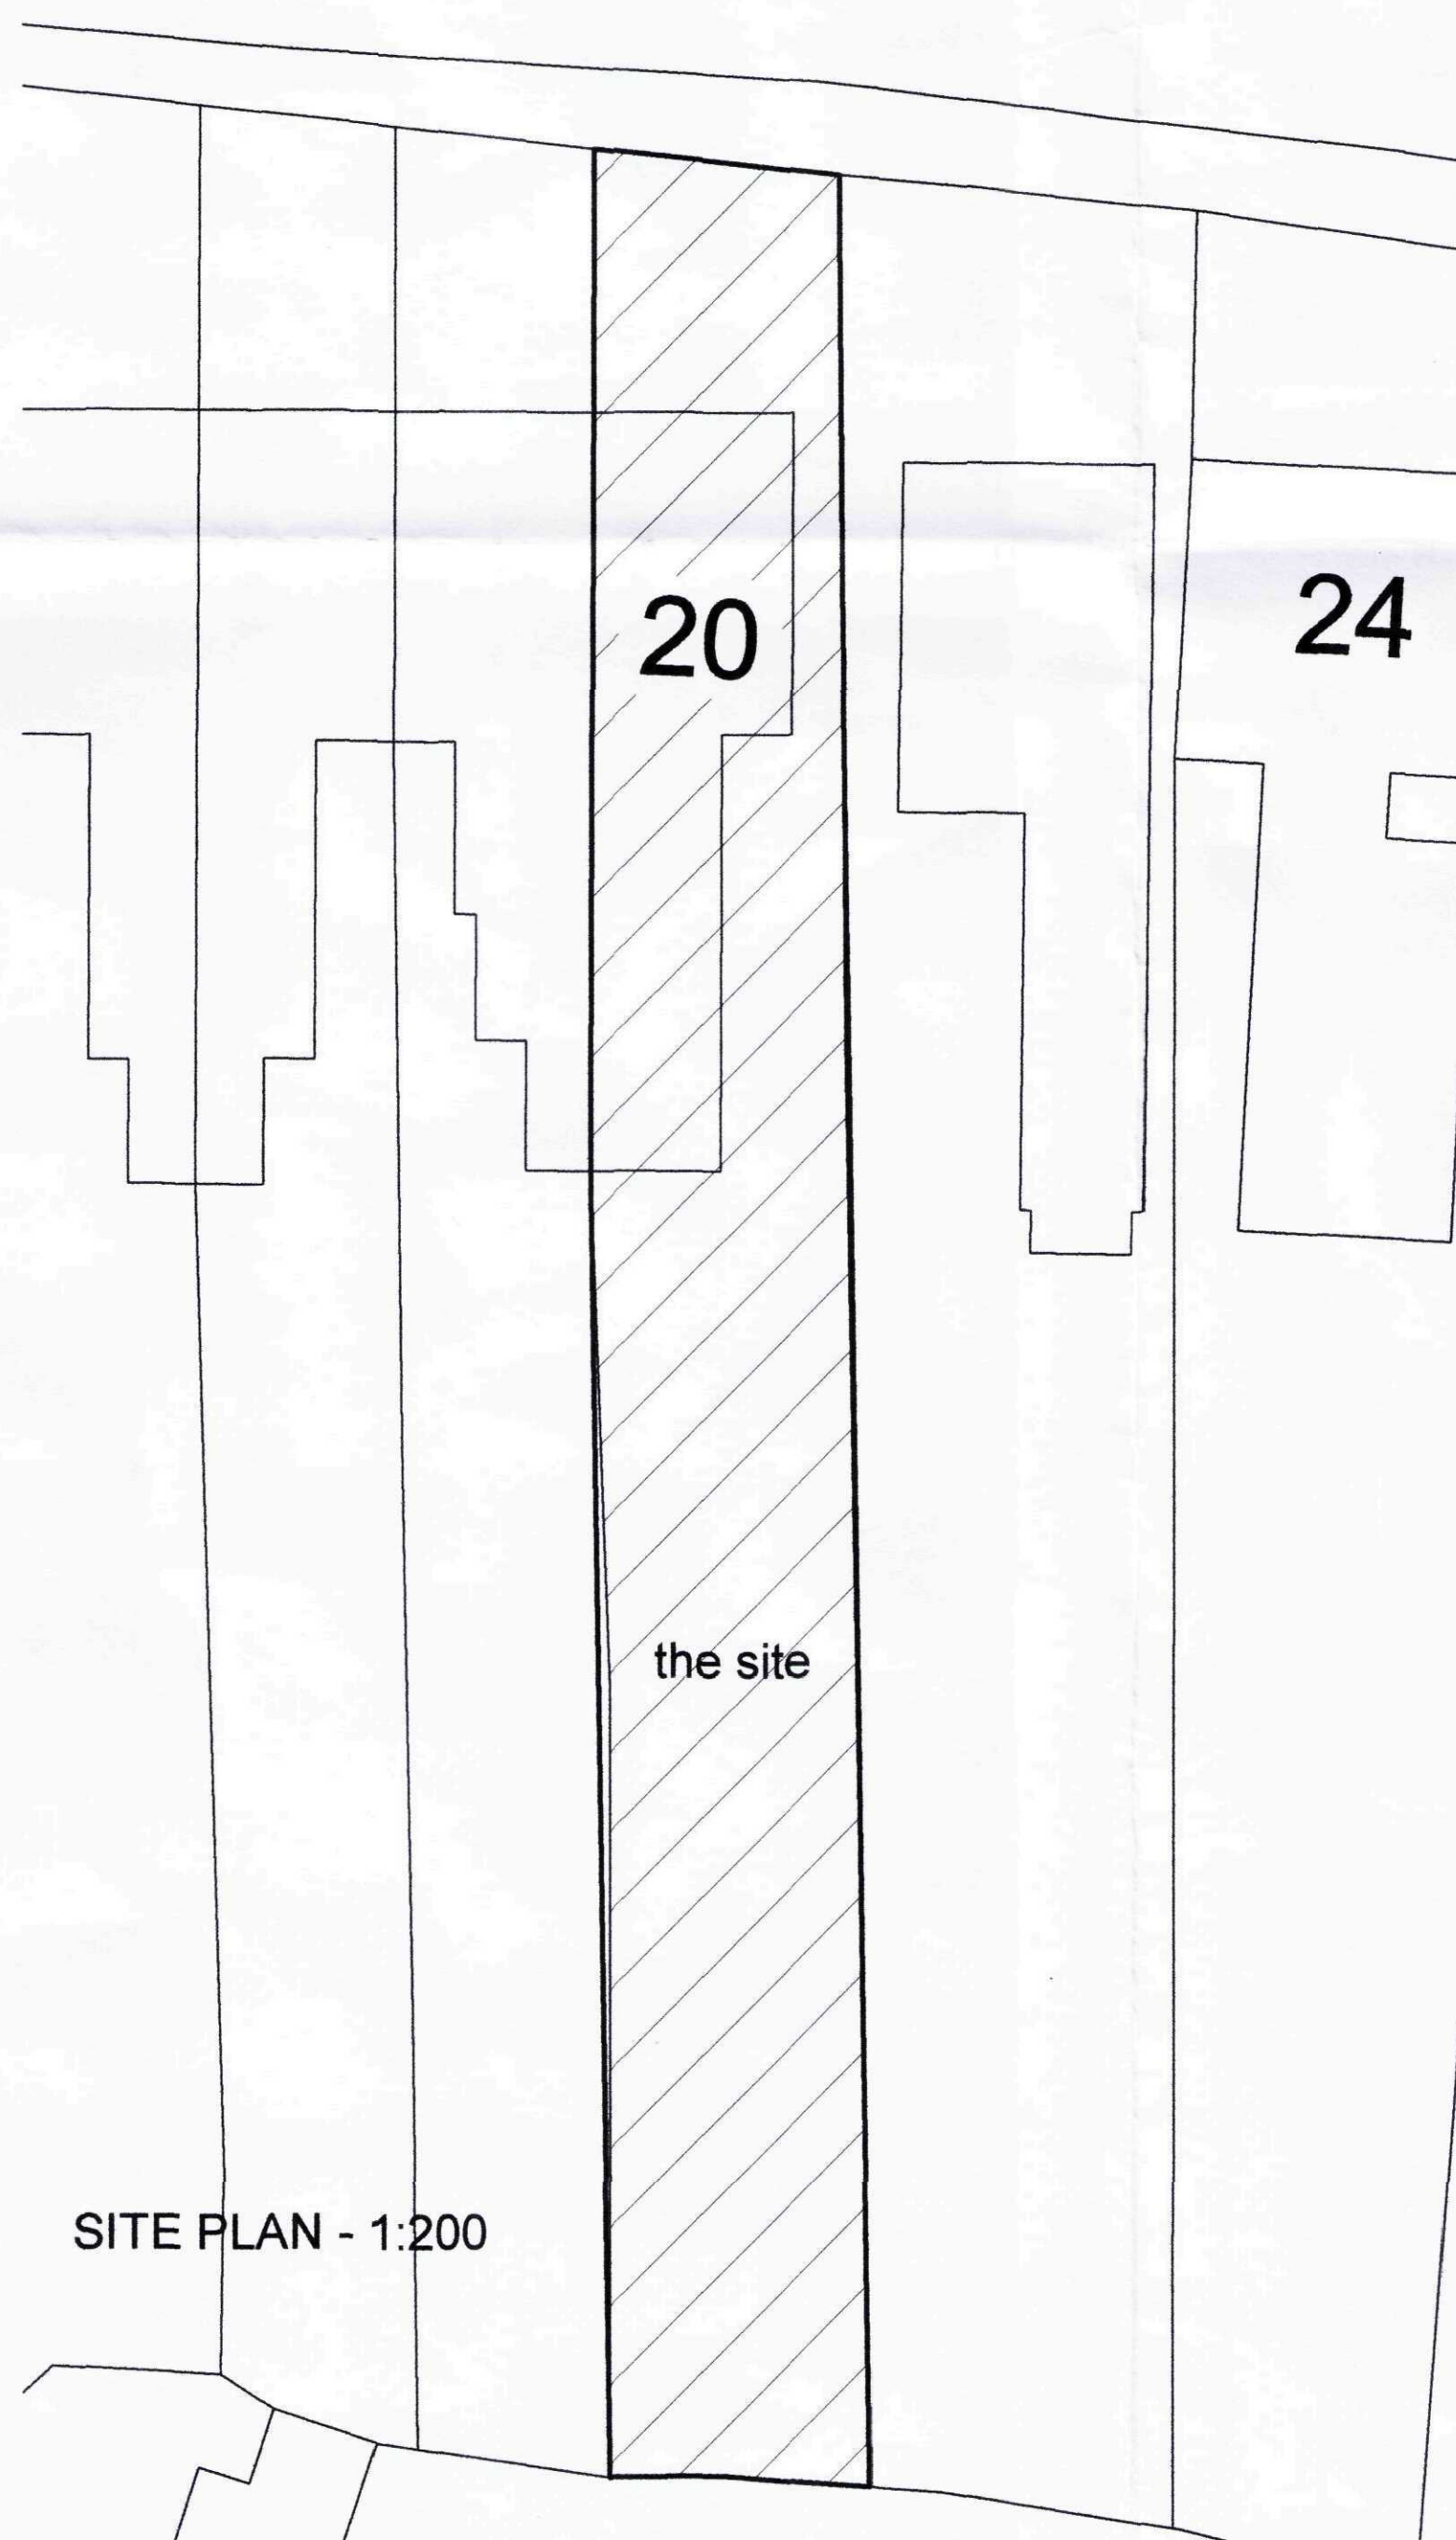
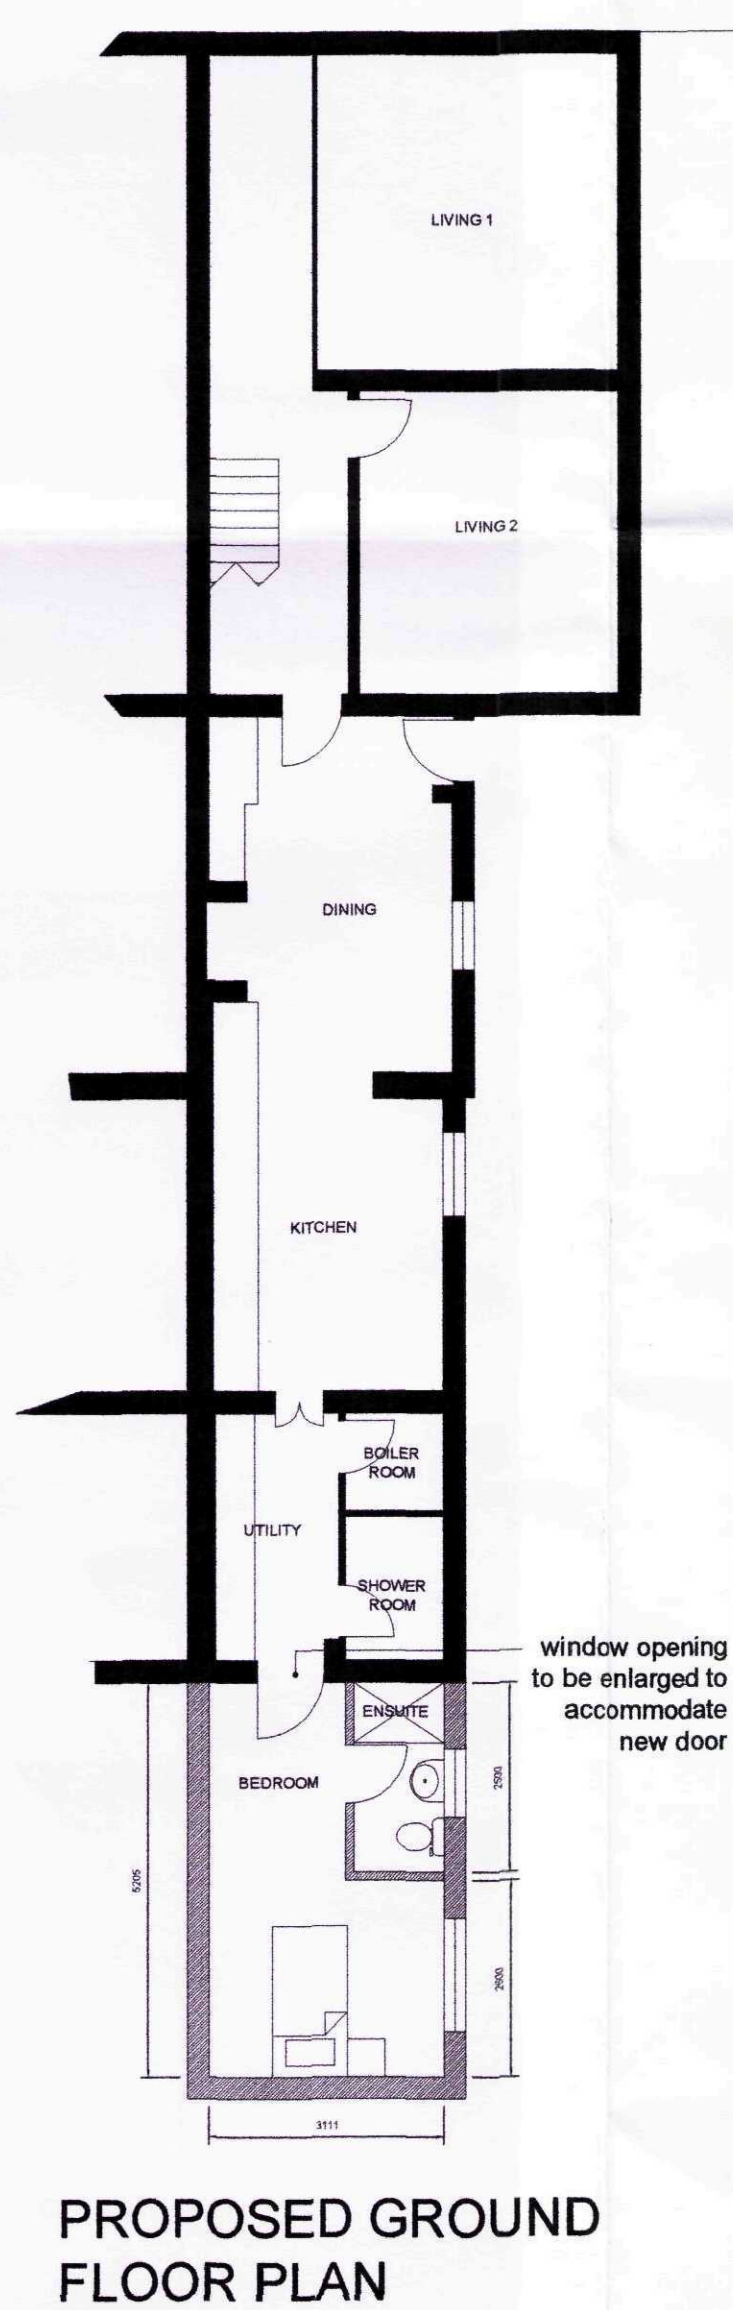


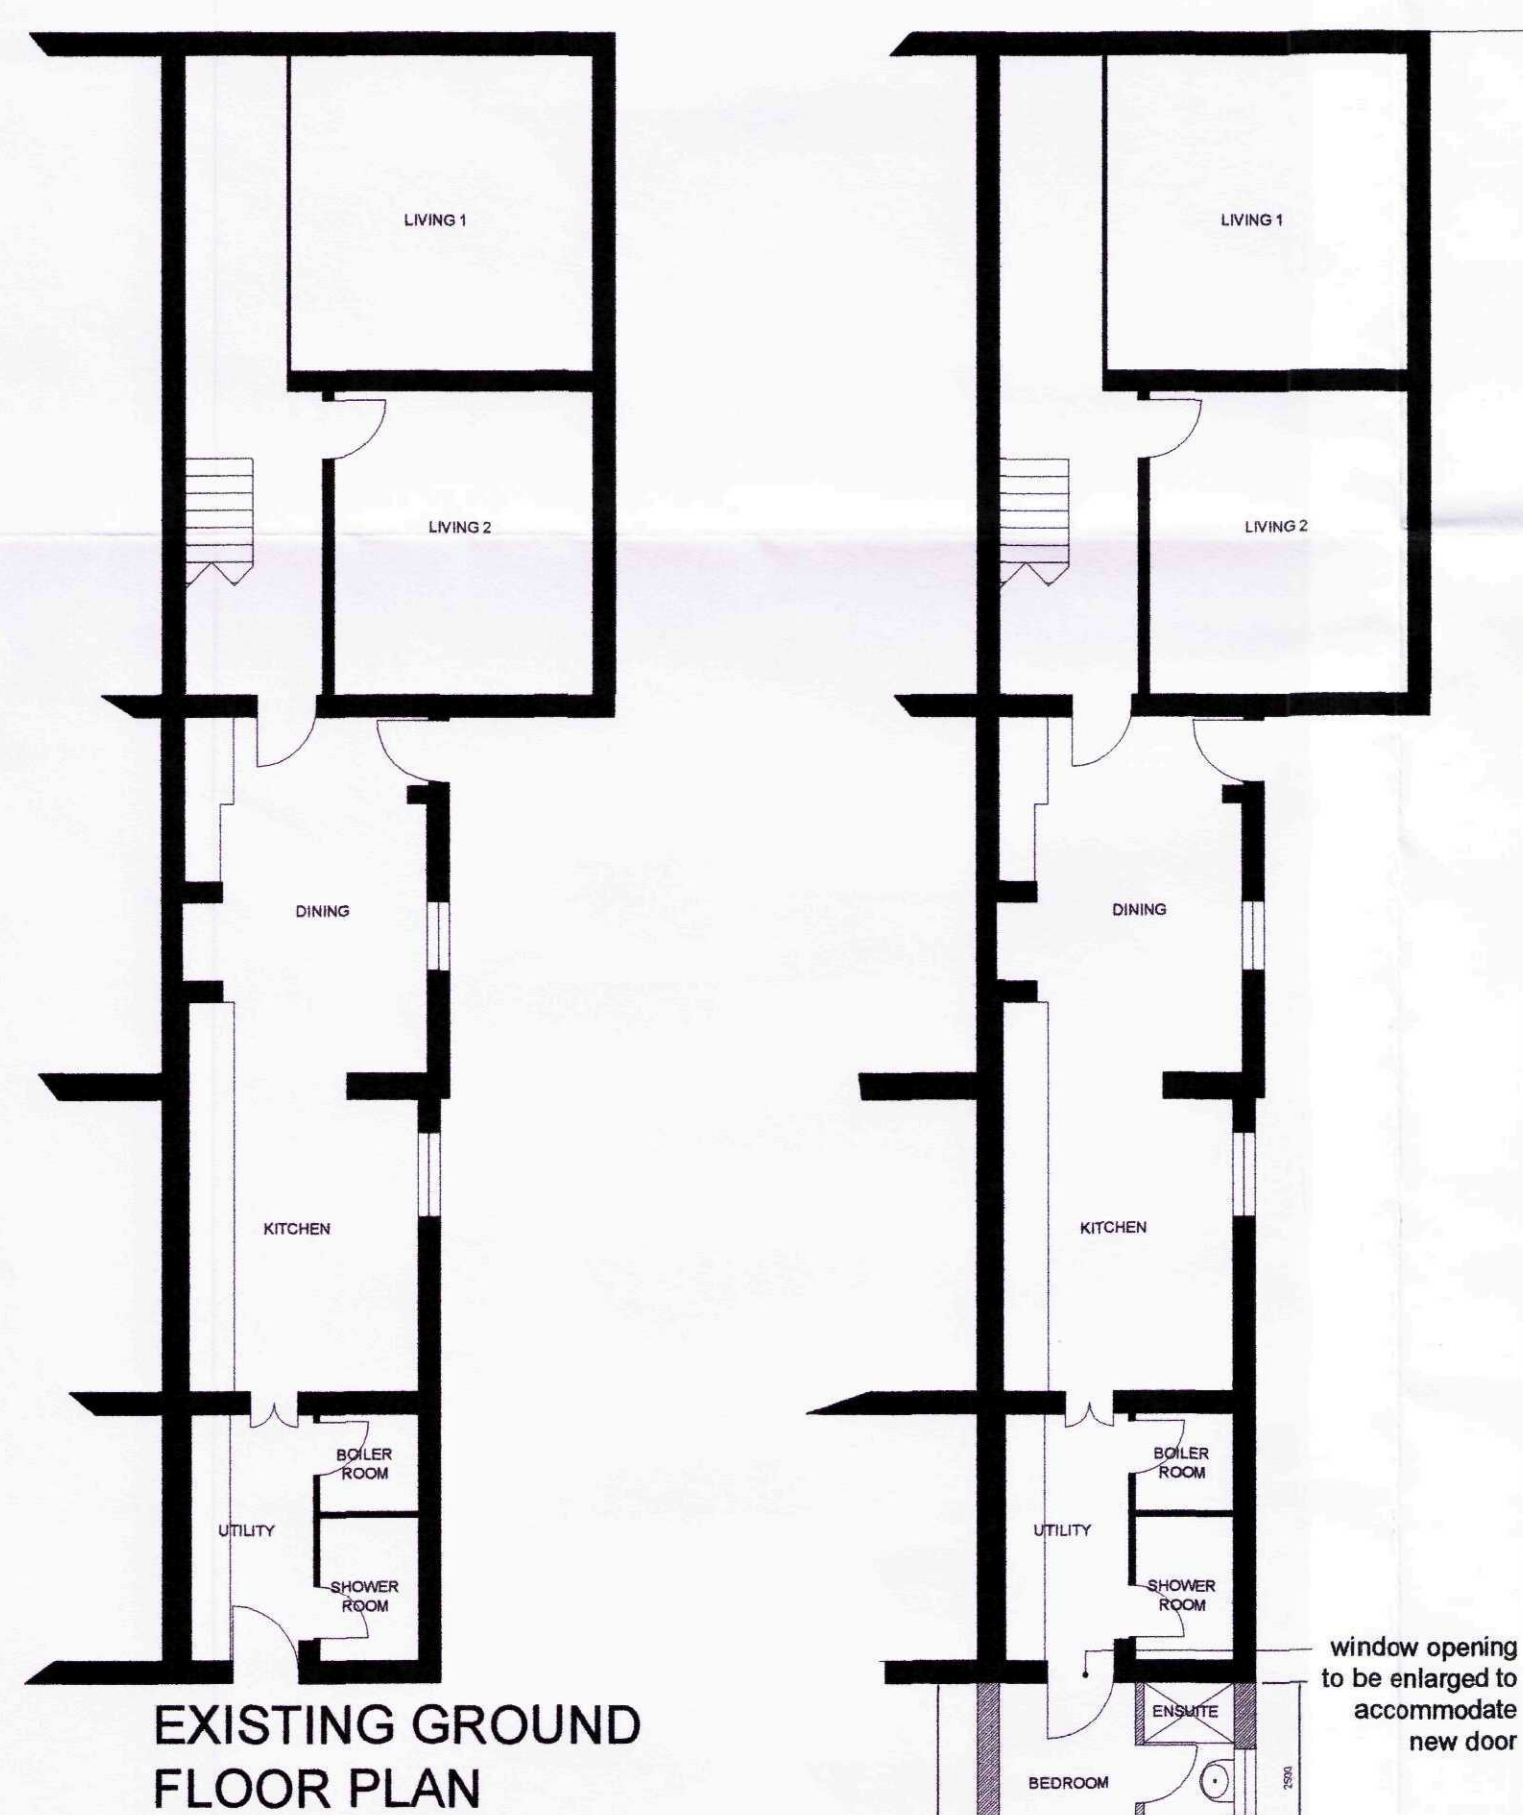

SHDC  
Planning & Development  
23 DEC 2011  
Ref: 1014711

| Revision   | Date                                                                            | Drawn     | Description     |
|---|---------------------------------------------------------------------------------|-----------|-----------------|
| Client   | Enchantment Homes Ltd                                                           |           |                 |
| Project   | Proposed Extensions and Alterations to 20 Pinchbeck Road Spalding, Lincolnshire |           |                 |
| Drawing   | Planning Application Drawing                                                    |           |                 |
| Scale   | 1:50, 1:100, 1:200, 1:1250                                                      | Drawn AWM | Date 13/10/2011 |
| Trevor A Clay RIBA Ltd, 14 Old Fendike Road, Weston Hills, Spalding, Lincs. PE126DD<br>01406 380027 07778 597975 trevor@tacarchitects.co.uk |                                                                                 |           |                 |
| www.tacarchitects.co.uk   |                                                                                 |           |                 |

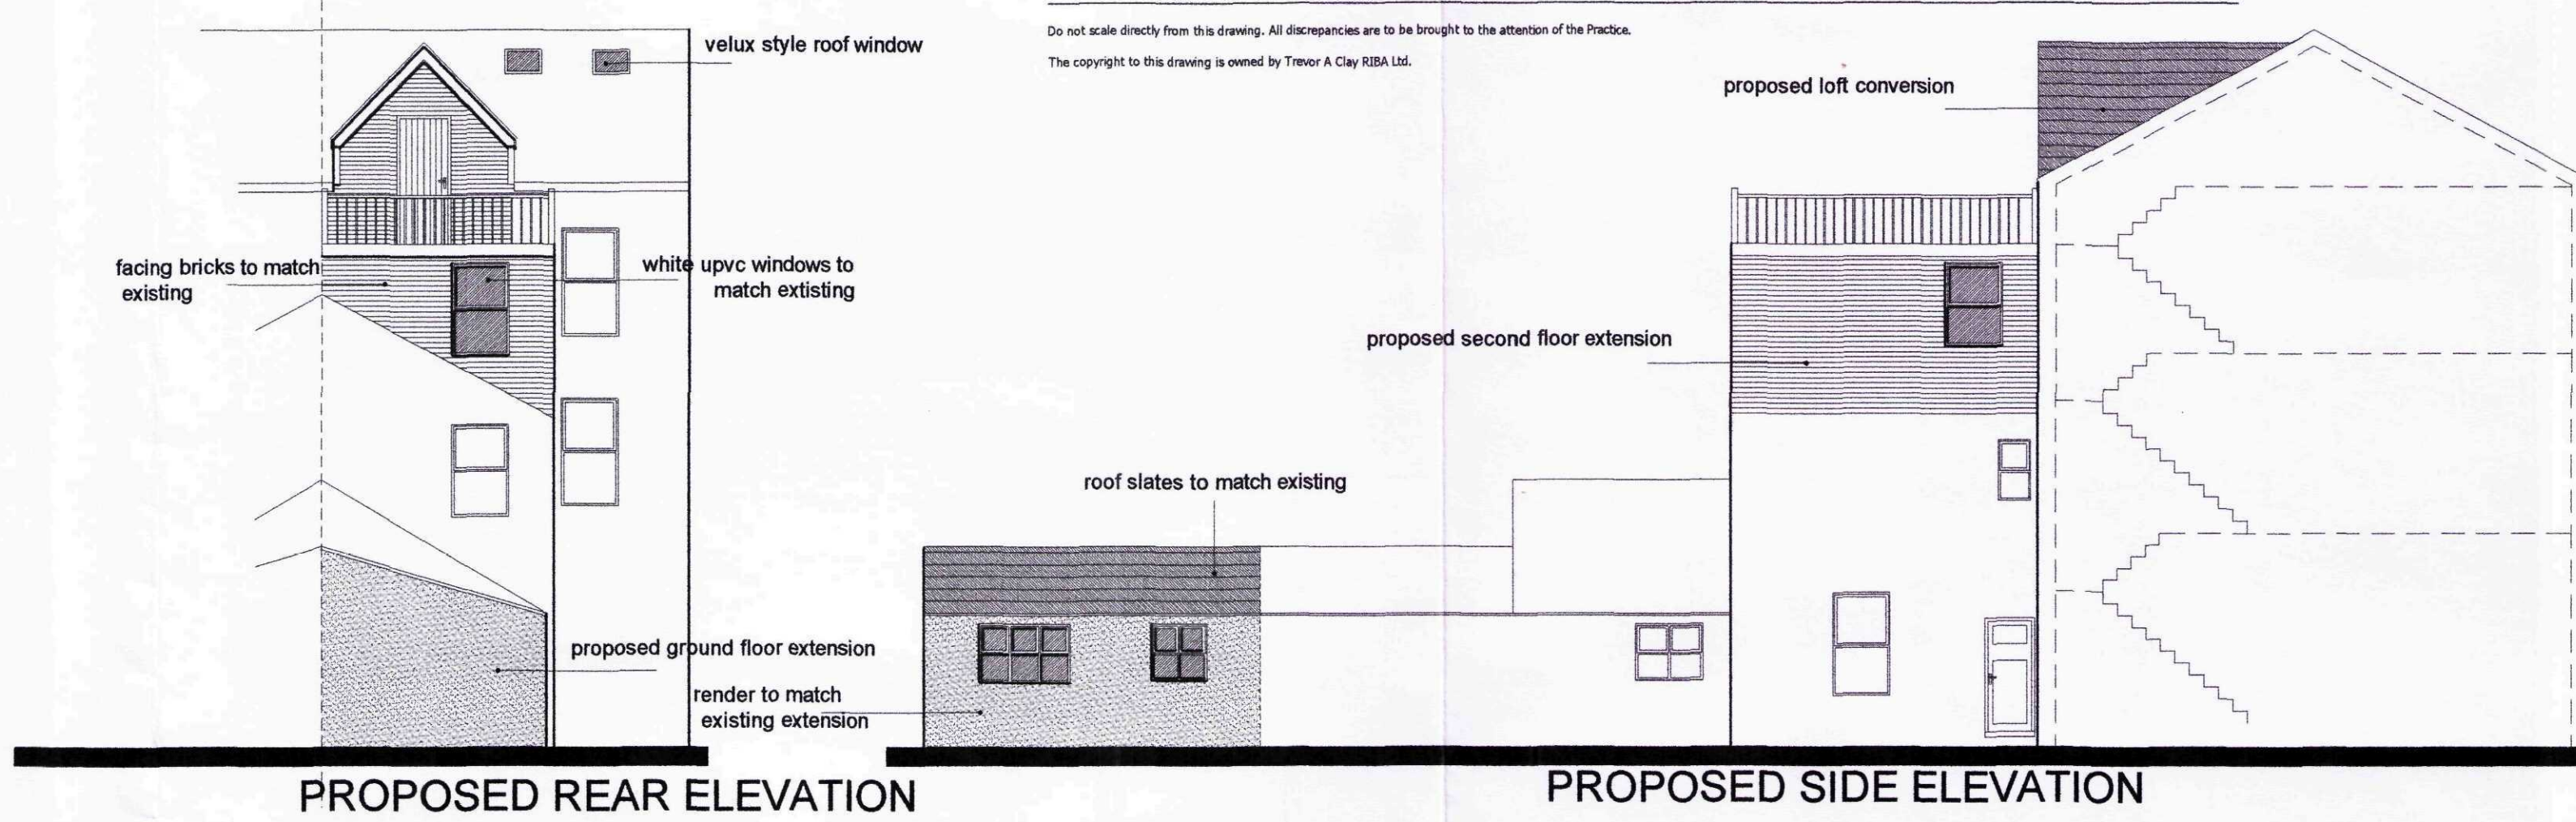

Drawing No. 11/282/PA/001