COPYRIGHT


COPYRIGHT OF THIS DRAWING BELONGS TO LINDUM GROUP LTD AND ITS SUBSIDIARY AND ASSOCIATED COMPANIES AND NO PART THEREOF MAY BE REPRODUCED OR UTILISED IN ANY WAY WITH OUT WRITTEN CONSENT OF LINDUM GROUP LTD.

NO DIMENSIONS ARE TO BE SCALED FROM THIS DRAWING. USE FIGURED DIMENSIONS ONLY


Rev	Description	Date




Location of Sections 1 - 6

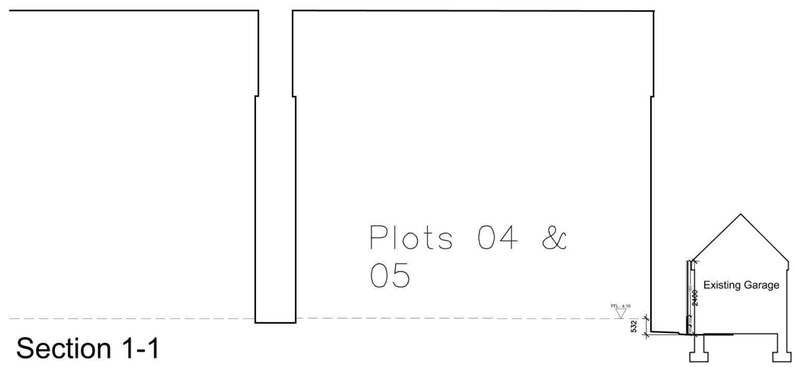


Section 1-1

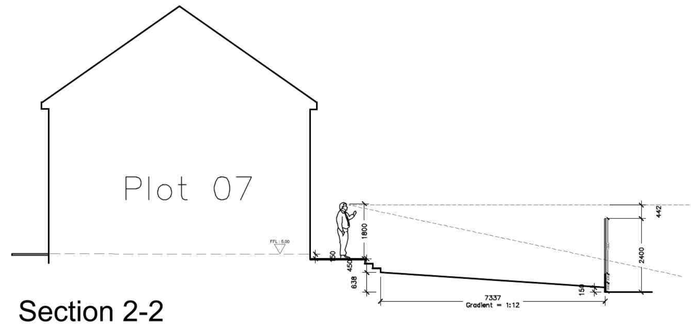


Section 2-2

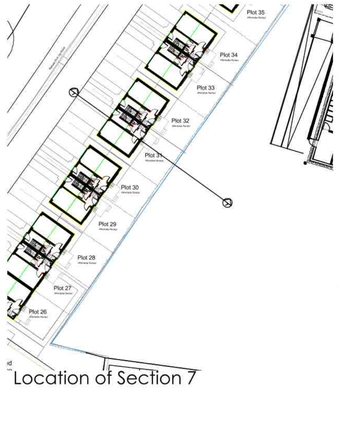


Location of Section 7

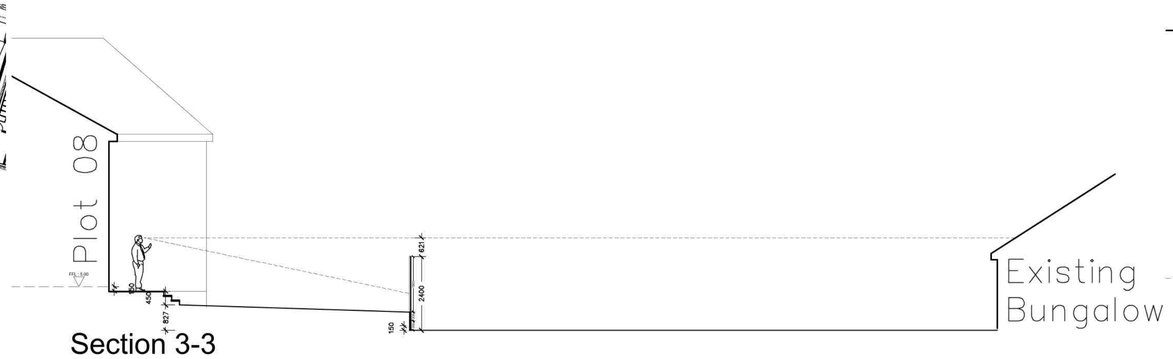


Section 3-3

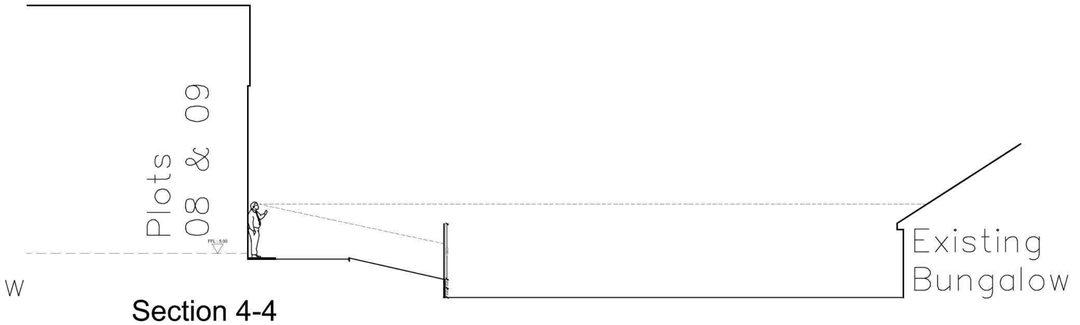


Section 4-4

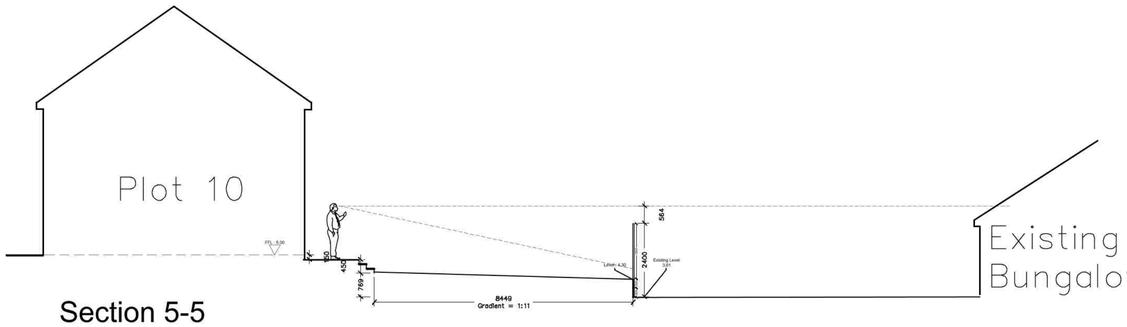

Section 5-5

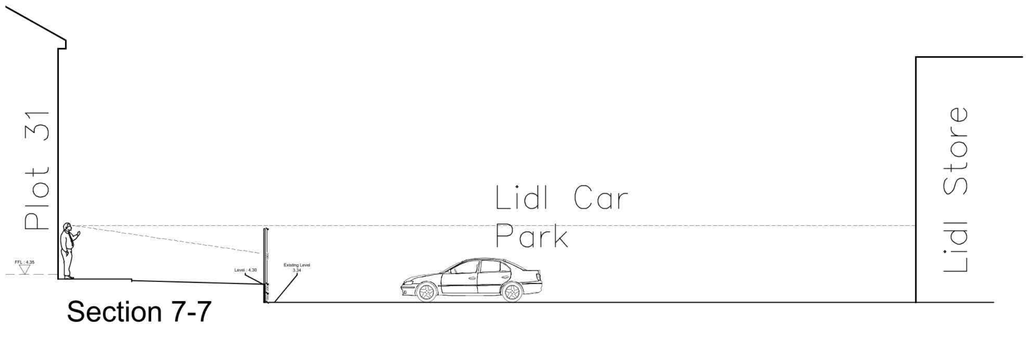

Section 7-7

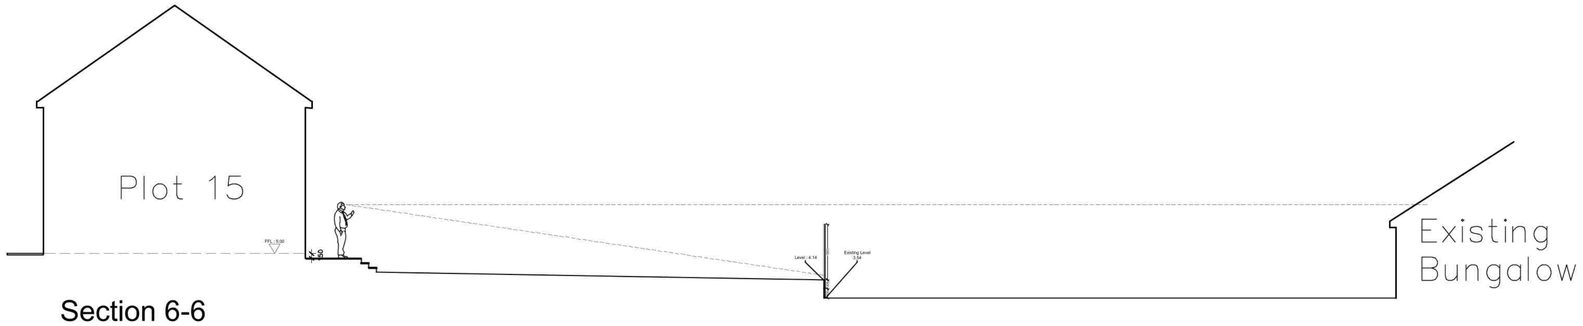

Section 6-6

Lindum Business Park, Station Road
North Hykeham, Lincoln, LN6 3QX
Tel: 01522 500300
E-mail: design@lindumgroup.co.uk
Web: www.lindumgroup.co.uk

Client
Longhurst Group

Project
Affordable Housing Scheme
Former Welland Hospital Site, Spalding

Drawing
Site Sections

Scale
1.100 @ A1

Drawn by SJP
Checked by

Drawing Number JV_149_112
Revision