


boundary

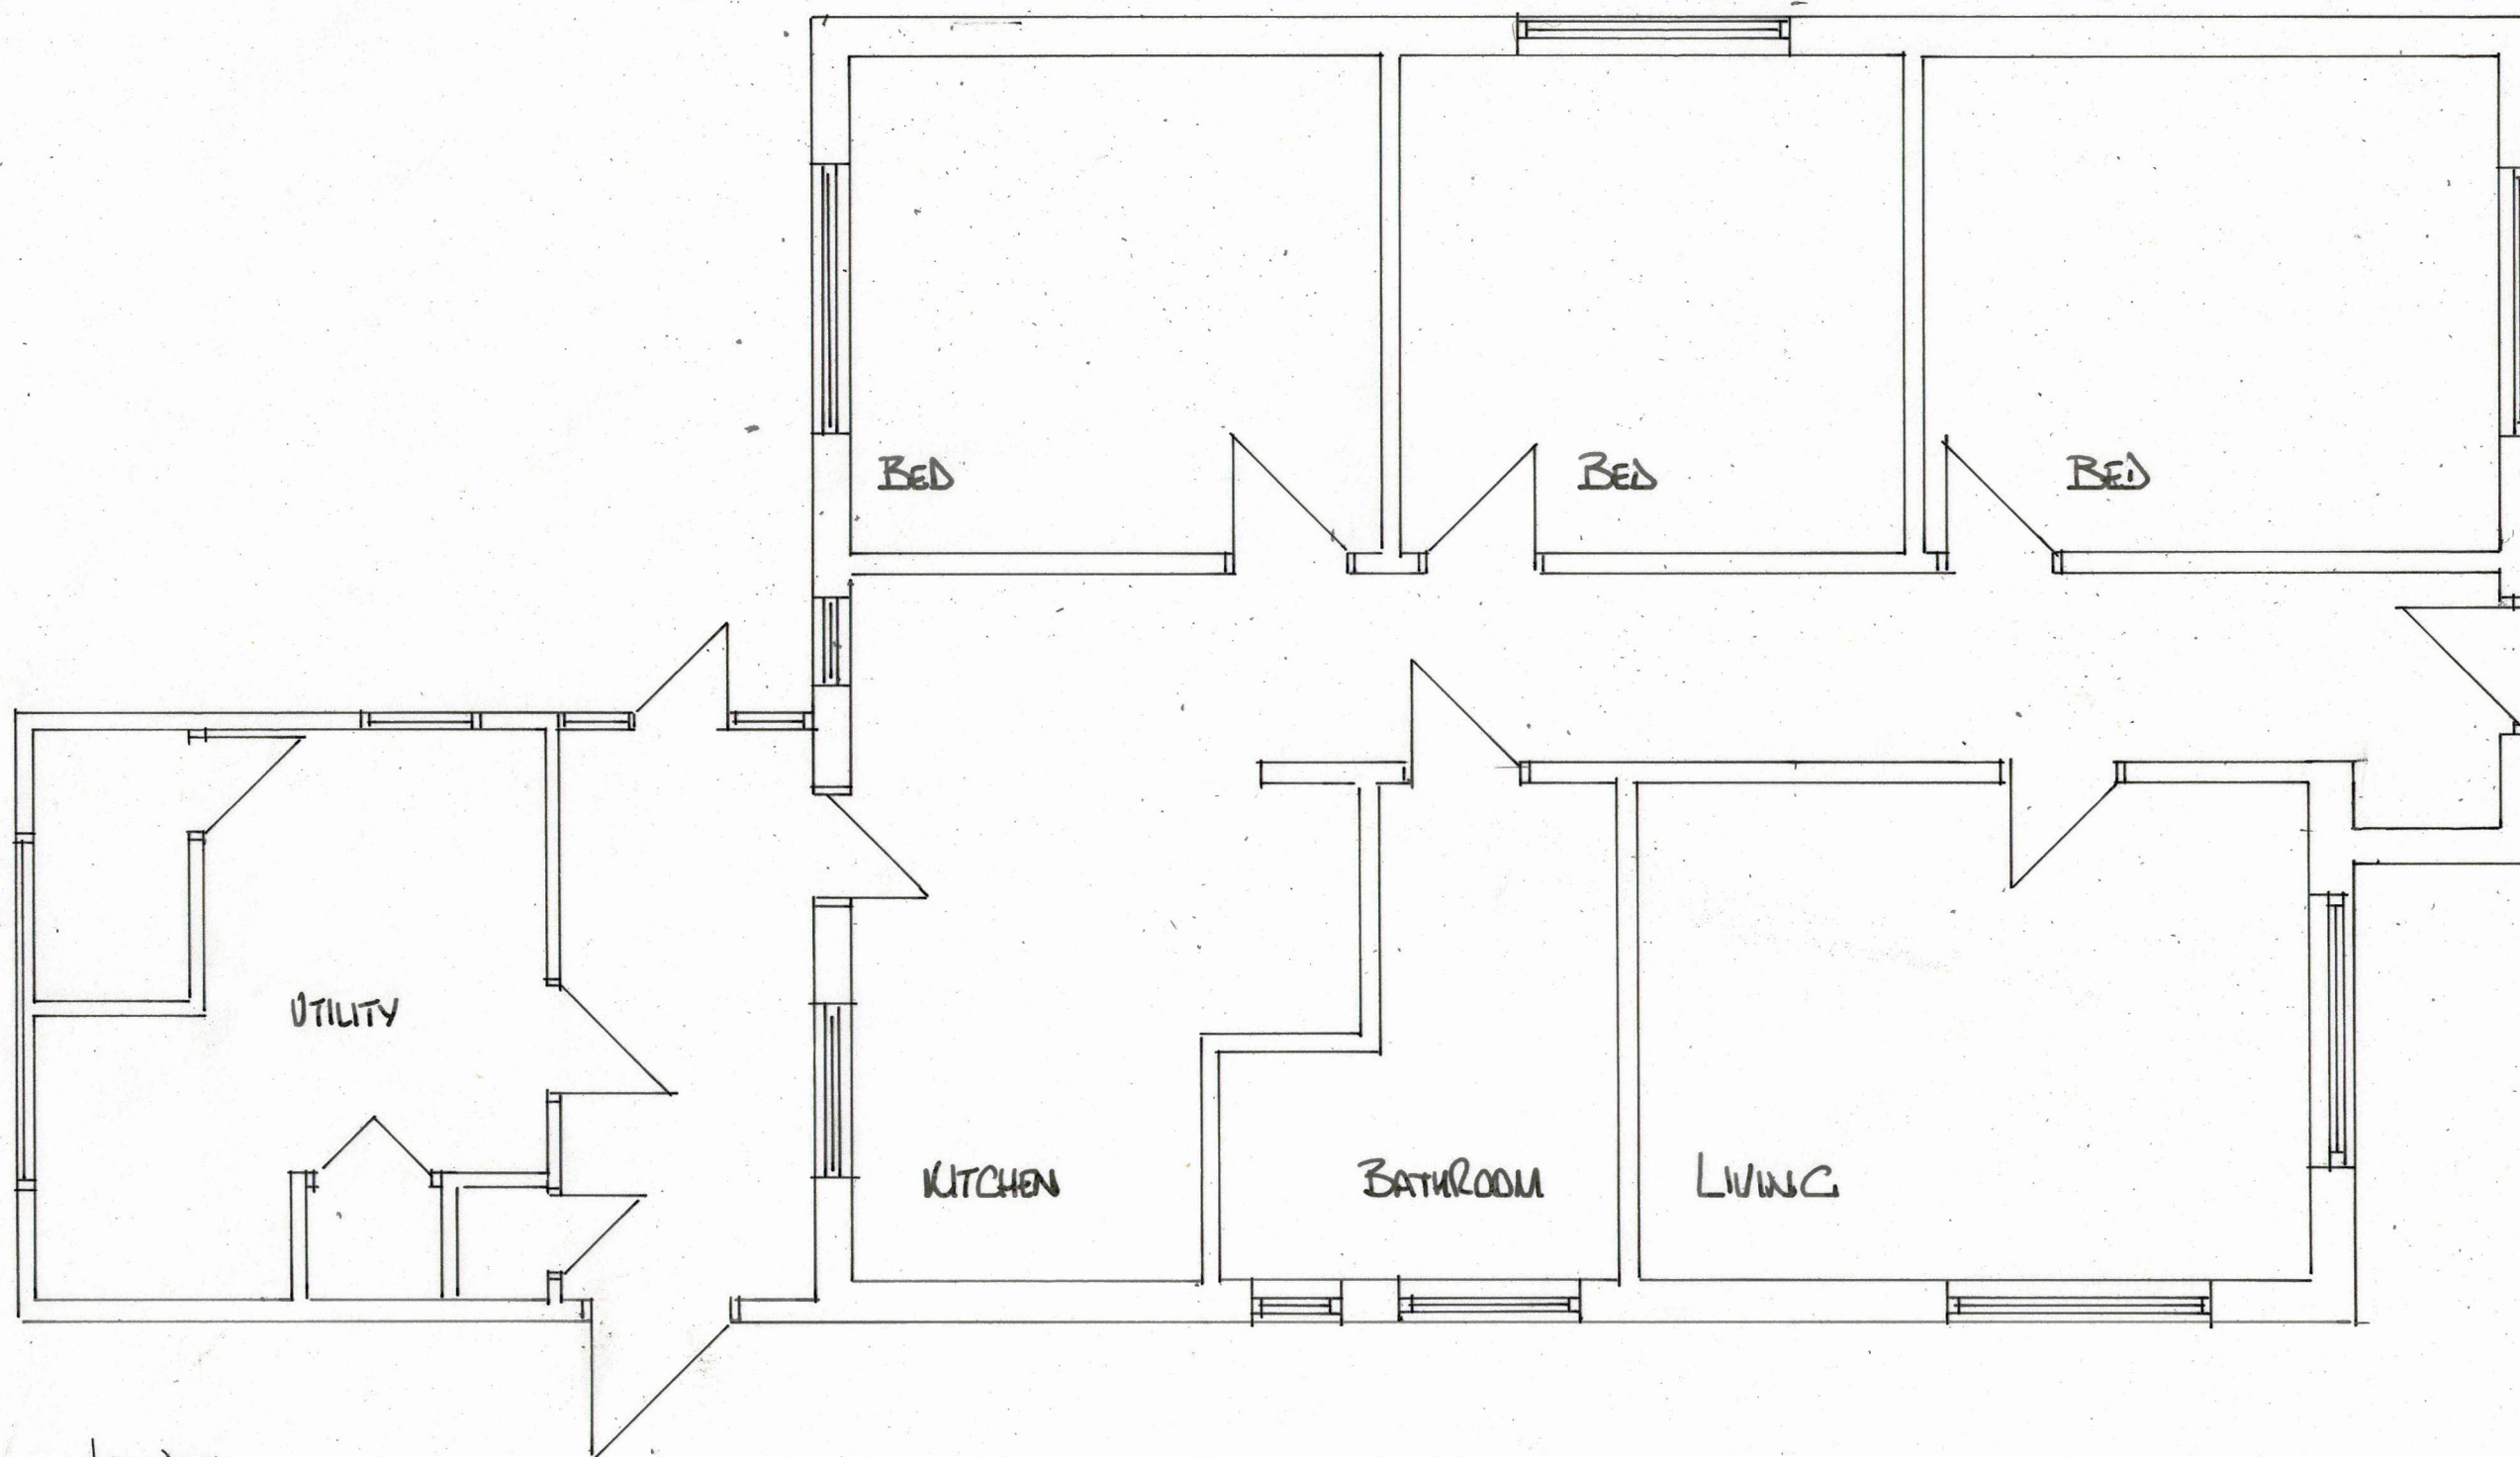

boundary

111, BOURNE ROAD,
SPALDING.
PE11 3LJ

- ⇒Scaling plans is not recommended.
- ⇒Existing Dimensions taken without intrusive survey and may therefore vary from those shown.
- ⇒All dimensions verified on site before commencement.
- ⇒Existing dimensions will be from finished surface whilst new dimensions before plaster.
- ⇒Plans and Construction notes to be read in conjunction with Structural engineers calculations.

Malcolm.Clark Associates
+44 (0)1427 667151
+44 (0)7802 832984

Dwg No. **D** EXISTING
Scale: 1:50 FLOOR
PLAN

Malcolm Clark Associates is the Trading
name of Lambirth Clark Ltd. No: 13296697