


© Design Copyright reserved. Written consent must be obtained before copying or reproducing this drawing.
Do not scale this drawing, use figured dimensions only. Contractors are responsible for taking and checking
site dimensions. Any discrepancy must be reported to the Architectural Technologist immediately.



CONTINUATION OF EXISTING EXTENSION TO FORM
NEW MANAGERS ACCOMMODATION WITH EXTRA
BEDROOMS FOR HOME ON FIRST FLOOR

EXISTING FLAT ROOF REPLACED WITH
NEW HIP ROOF TO KEEP IN LINE WITH
CHARACTER OF BUILDING

EXISTING RIDGE LINE RAISED TO PROVIDE LINK INTO
EXISTING EXTENSION TO PROVIDE ACCESS TO NEW
LIFT & SECONDARY STAIRCASE.
SLOPE OF ROOF TO CONTINUE TO FORM CATSLIDE
OVER EXISTING FLAT ROOF

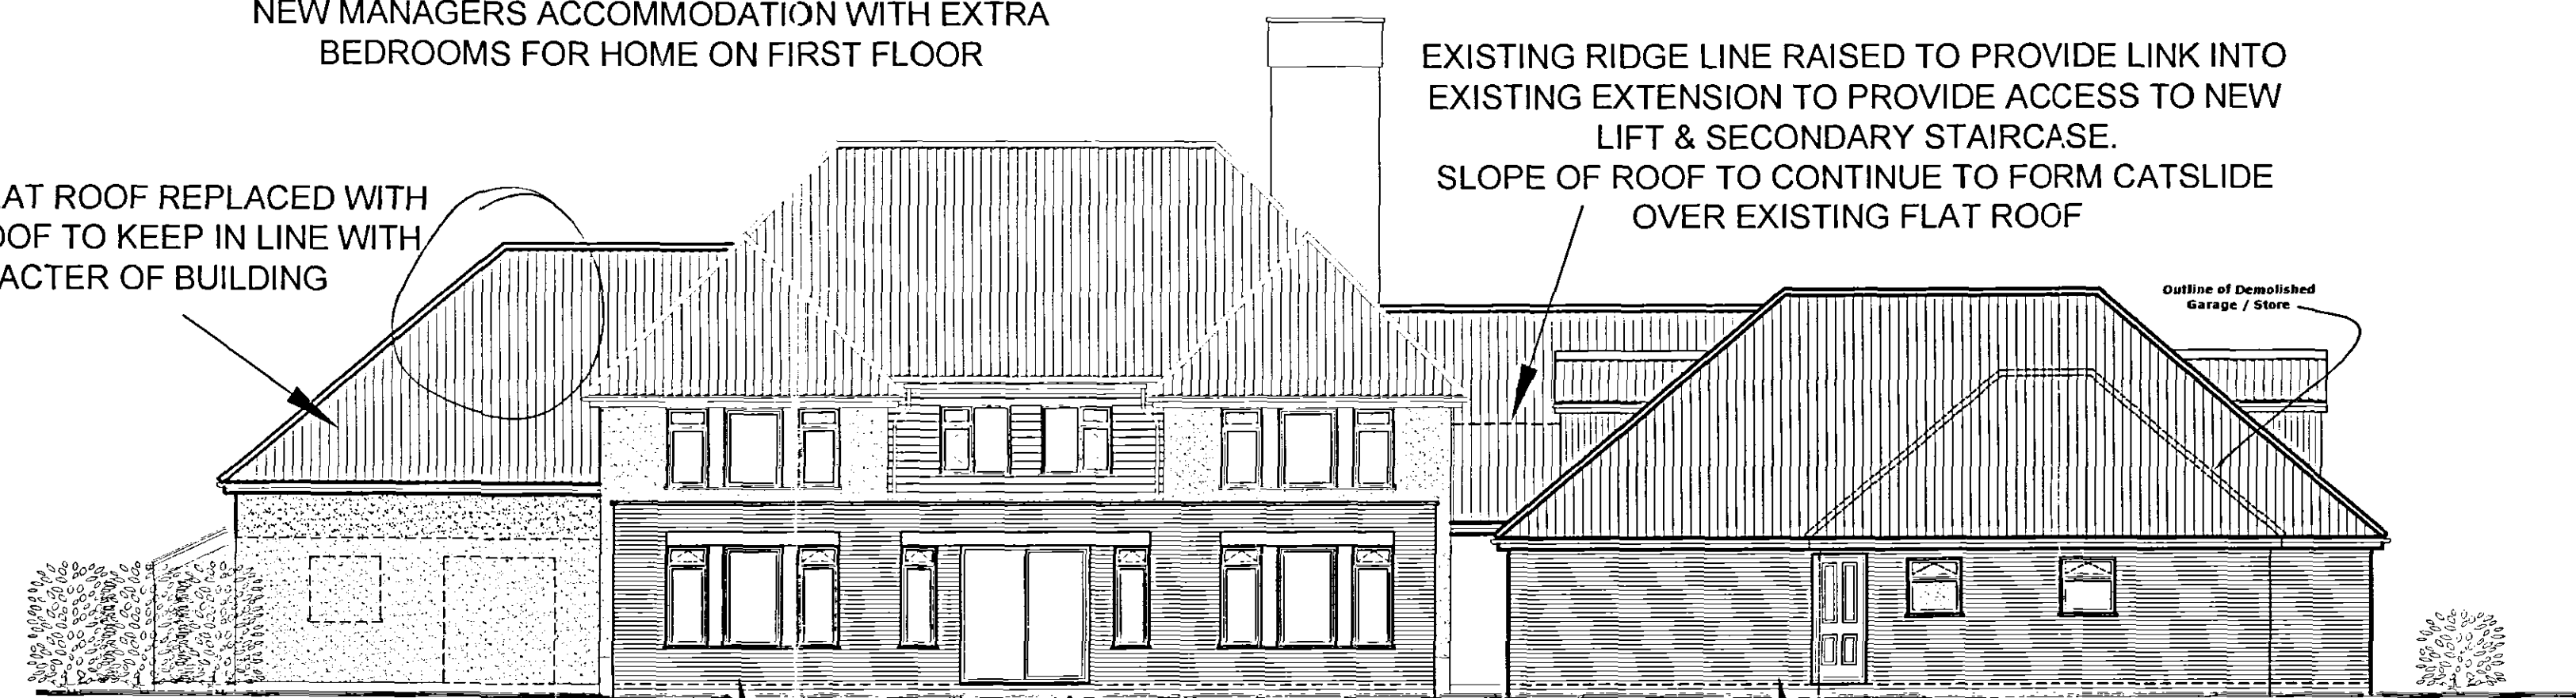


NEW SINGLE STOREY FLAT ROOF EXTENSION
WITH PARAPET WALL, RETAINING EXISTING
WINDOW STYLE & DETAIL.

CONTINUATION OF EXISTING EXTENSION TO FORM
NEW MANAGERS ACCOMMODATION WITH EXTRA
BEDROOMS FOR HOME ON FIRST FLOOR



LEGEND / NOTES COLUMN :

Rev A: Reduced Ridge line of Extension either side of Main Building and internal alterations. MD 08.12.06
Rev B: Clients Amendments. MD 05.01.07

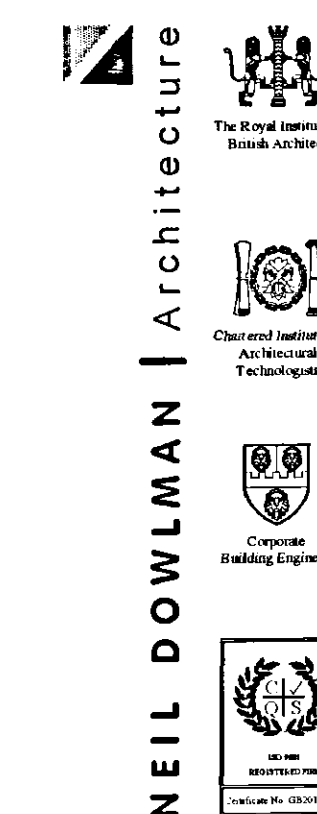

ALFORD | BOSTON | LOUTH | GRANTHAM | SKEGNESS

Neil Dowlman Architecture Ltd
14 Main Ridge West Boston Lincs PE21 6QQ
T: 01205 357272 F: 01205 351115
E: boston@neildowlman-architecture.co.uk

Chartered Architects | Chartered Architectural Technologist
Designers | Building Engineers | Planning Supervisors
Project Managers | Party Wall Surveyors | Access Consultants

SHDC
PLANNING & DEVELOPMENT
26 JUL 2007
Ref. 1017/07

www.neildowlman-architecture.co.uk

Client
Mr Pang

Project
Proposed Extension & Alterations
Southern Wood House Care Home
20 Matmore Gate,
Spalding
Lincolnshire.

Title
Proposed Elevations.

Scale
1:100

Date
Nov 2006

Drawn By
MGD

Checked By
GR

Drawing No.
A\1897-06

Revision
B.

