


© Design Copyright reserved. Written consent must be obtained before copying or reproducing this drawing.  
Do not scale this drawing, use figured dimensions only. Contractors are responsible for taking and checking  
site dimensions. Any discrepancy must be reported to the Architectural Technologist immediately.

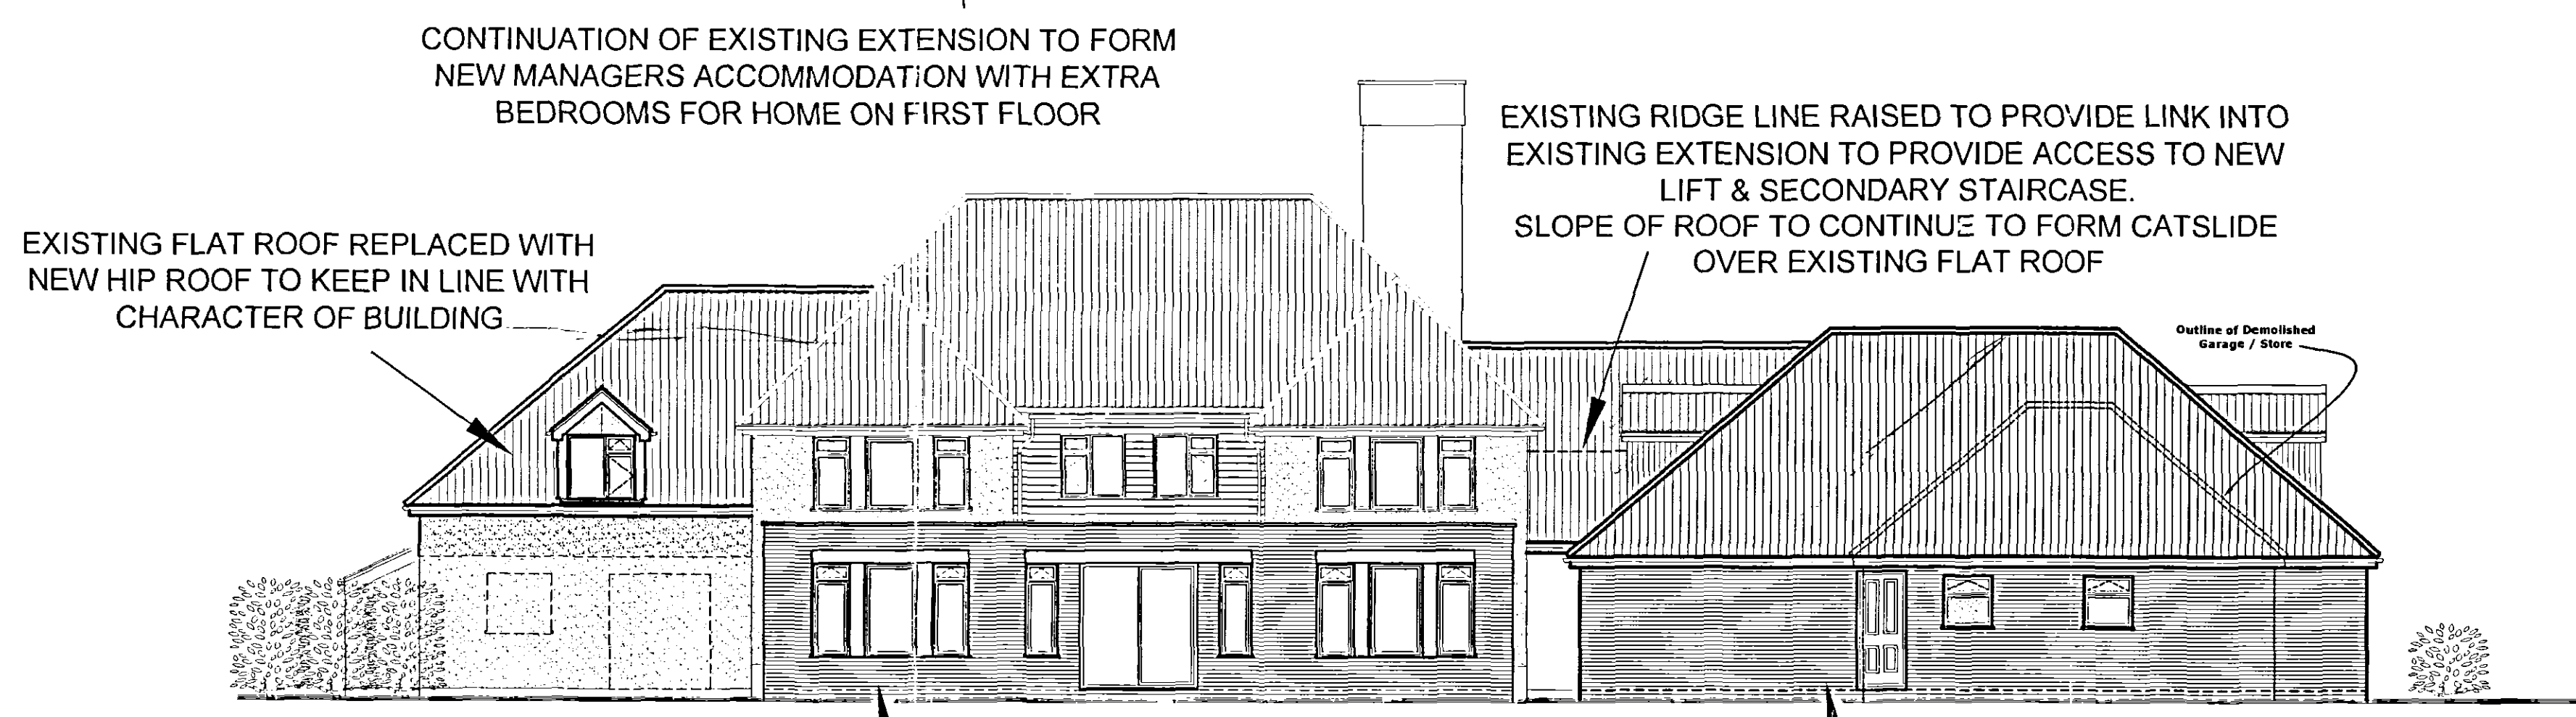

LEGEND / NOTES COLUMN :  
Rev A: Reduced Ridge line of Extension either side of Main Building and internal alterations. MD 08.12.06  
Rev B: Clients Amendments. MD 05.01.07  
Rev C: Inclusion of front and rear dormers. MD 03.09.07

**NEIL DOWLMAN | Architecture**

ALFORD | BOSTON | LOUTH | GRANTHAM | SKEGNESS

Neil Dowdman Architecture Ltd  
14 Main Ridge West Boston Lincs PE21 6QQ  
T: 01205 357272 F: 01205 351115  
E: boston@neildowdman-architecture.co.uk

Chartered Architects | Chartered Architectural Technologist  
Designers | Building Engineers | Planning Supervisors  
Project Managers | Party Wall Surveyors | Access Consultants

Planning Department  
10 SEP 2007  
Ref: 10767

www.neildowdman-architecture.co.uk

**Client**  
Mr Pang

**Project**  
Proposed Extension & Alterations  
Southern Wood House Care Home  
20 Matmore Gate,  
Spalding  
Lincolnshire.

**Title**  
Proposed Elevations.

**Scale**  
1:100

**Date**  
Nov 2006

**Drawn By**  
MGD

**Checked By**  
GR

**Drawing No.**  
B\1897-06

**Revision**  
C.