



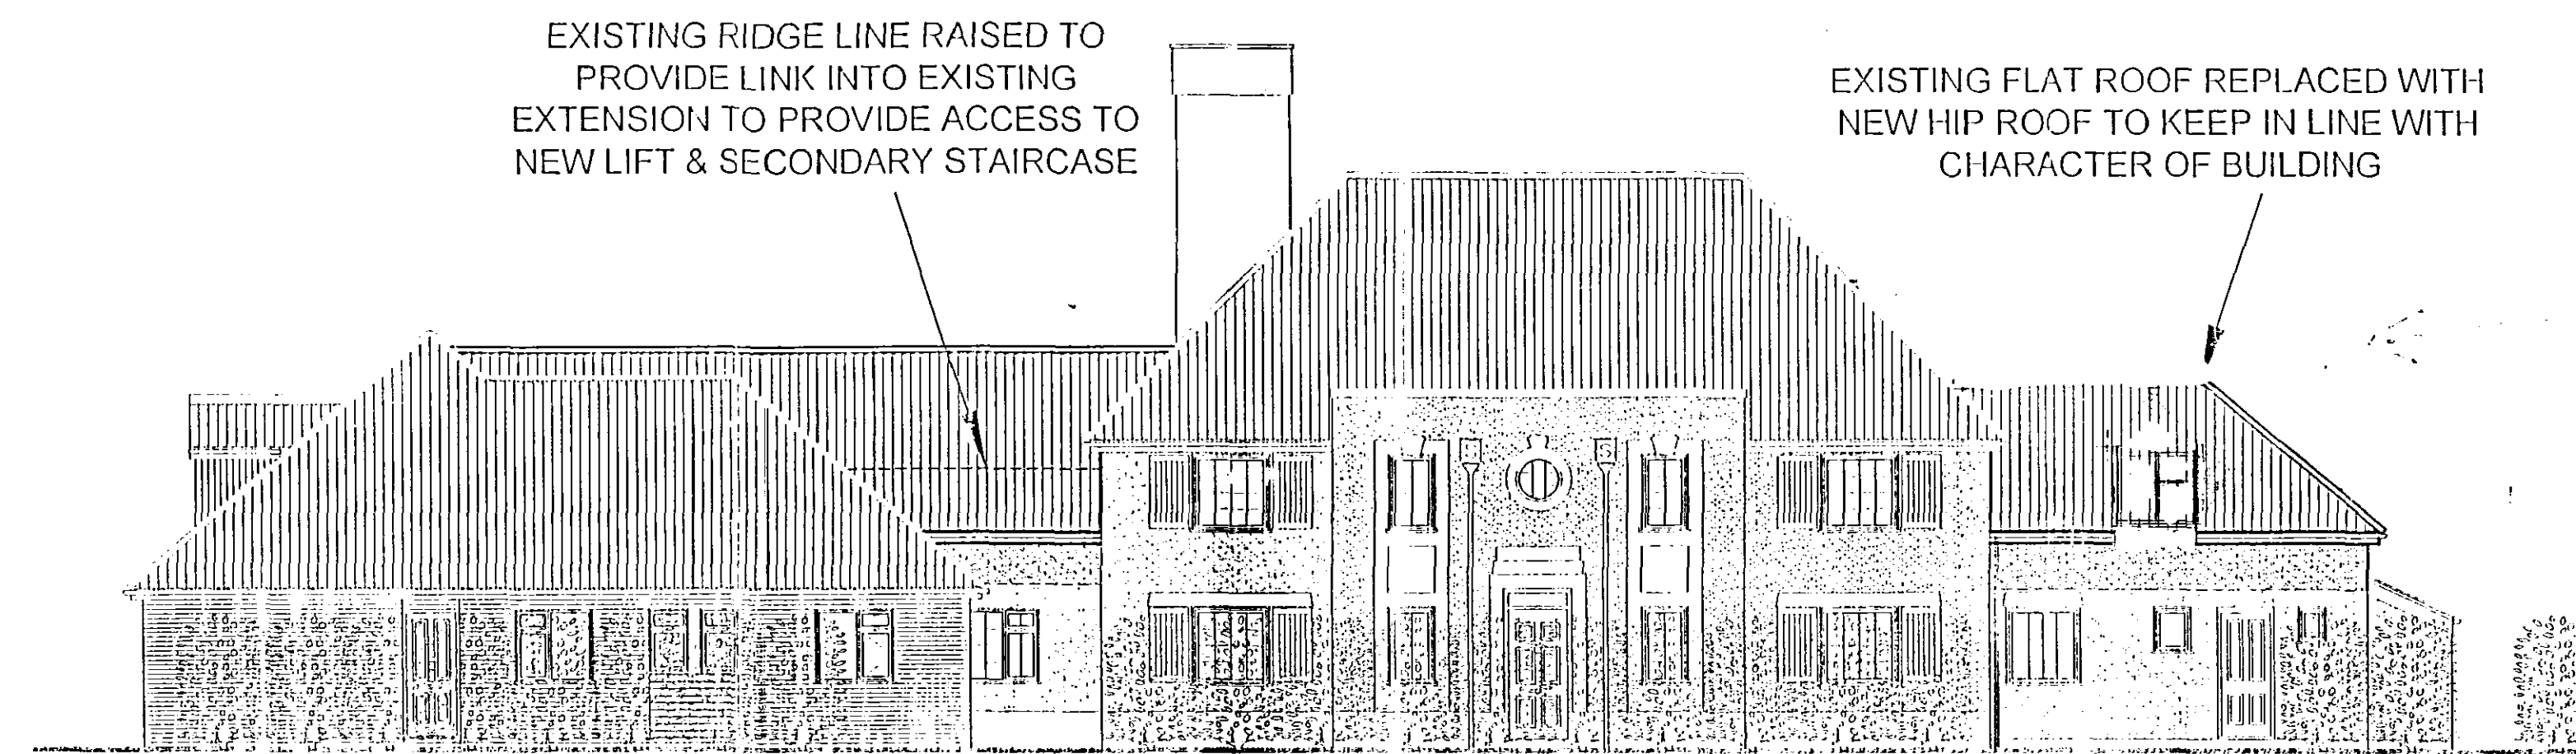

Use hip to create to height of Dormer window then flat roof to existing roof [Mansard Roof!]

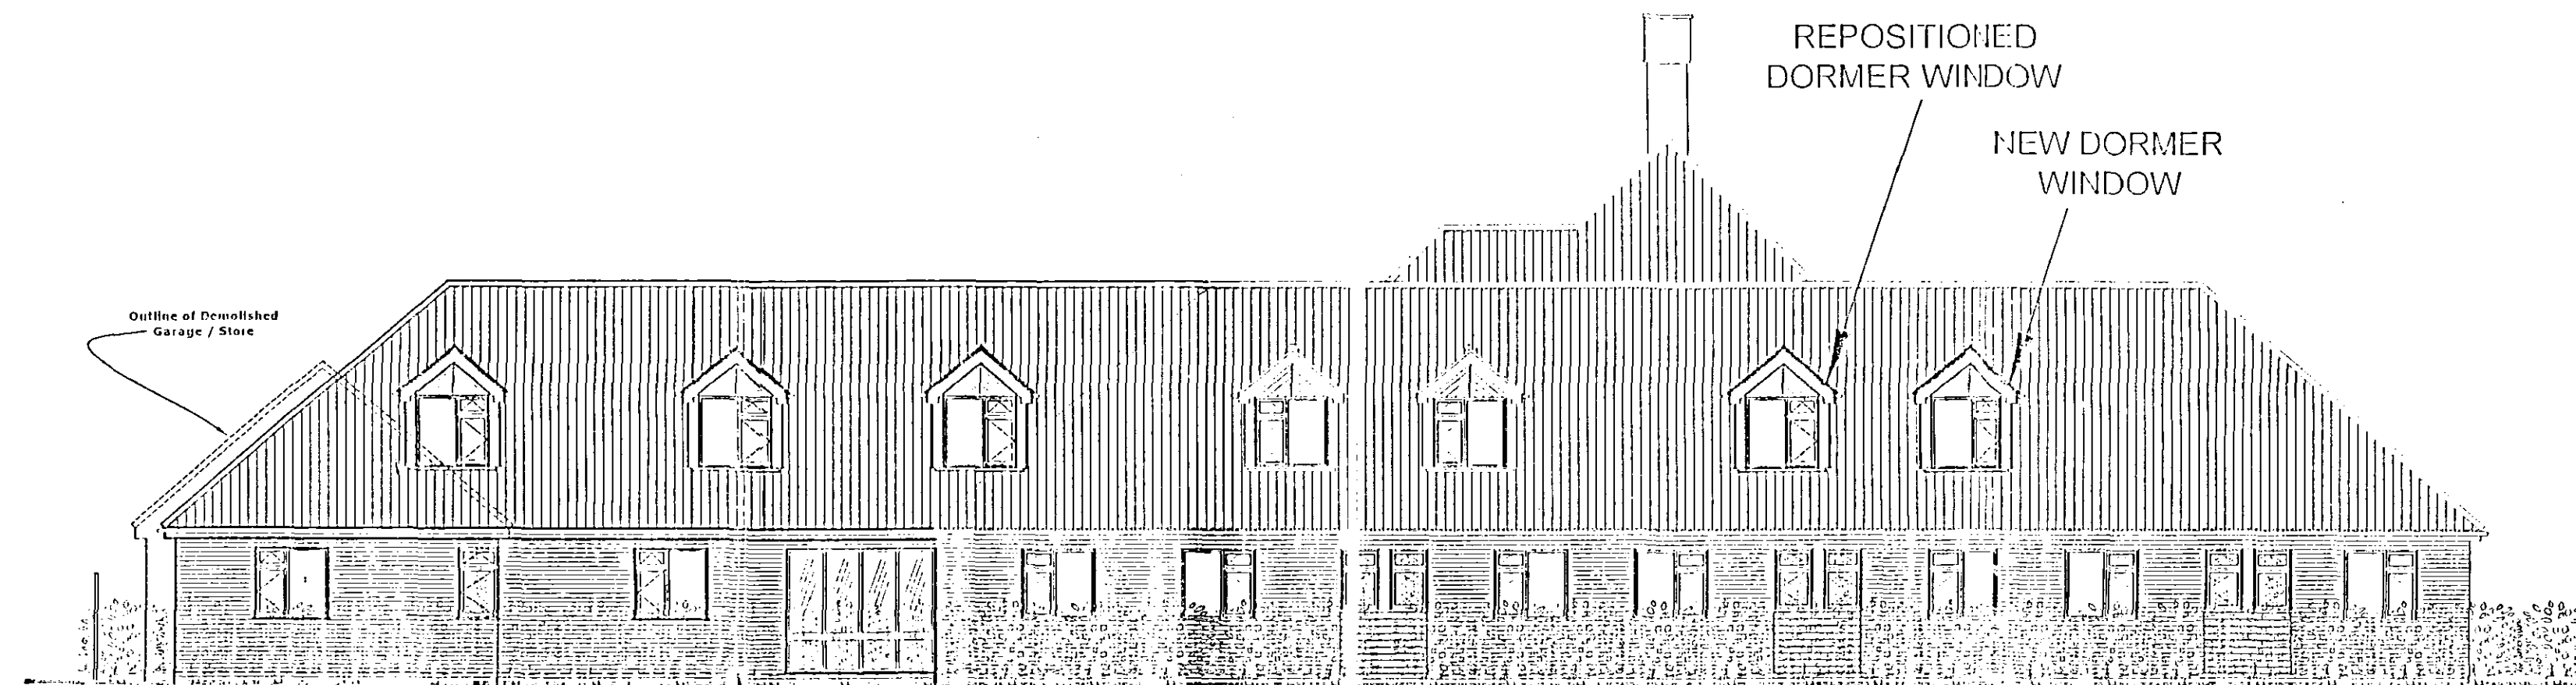

CONTINUATION OF EXISTING EXTENSION TO FORM NEW MANAGERS ACCOMMODATION WITH EXTRA BEDROOMS FOR HOME ON FIRST FLOOR

EXISTING FLAT ROOF REPLACED WITH NEW HIP ROOF TO KEEP IN LINE WITH CHARACTER OF BUILDING

EXISTING RIDGE LINE RAISED TO PROVIDE LINK INTO EXISTING EXTENSION TO PROVIDE ACCESS TO NEW LIFT & SECONDARY STAIRCASE. SLOPE OF ROOF TO CONTINUE TO FORM CATSLIDE OVER EXISTING FLAT ROOF

Remove from proposed and reposition.



NEW SINGLE STOREY FLAT ROOF EXTENSION WITH PARAPET WALL, RETAINING EXISTING WINDOW STYLE & DETAIL.


CONTINUATION OF EXISTING EXTENSION TO FORM NEW MANAGERS ACCOMMODATION WITH EXTRA BEDROOMS FOR HOME ON FIRST FLOOR

from hip to flat to provide vertical link to existing roof



LEGEND / NOTES COLUMN :


Rev A: Reduced Ridge line of Extension either side of Main Building and internal alterations. MD 08.12.06
Rev B: Clients Amendments. MD 05.01.07

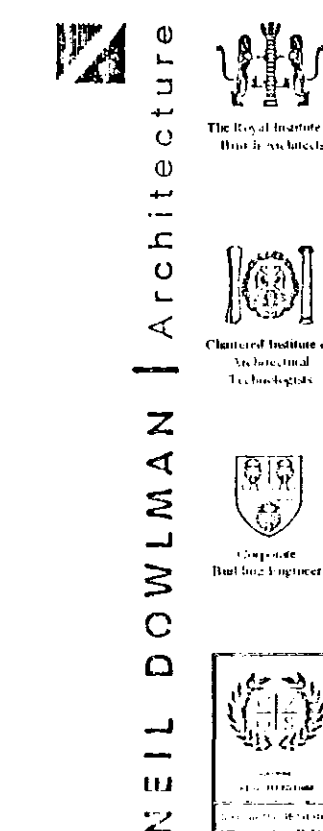

ALFORD | BOSTON | LOUTH | GRANTHAM | SKEGNESS

Neil Dowdman Architecture Ltd
14 Main Ridge West Boston Lines PE21 6QQ
T: 01205 357272 F: 01205 351115
E: boston@neildowdman-architecture.co.uk

Chartered Architects | Chartered Architectural Technologist
Designers | Building Engineers | Planning Supervisors
Project Managers | Party Wall Surveyors | Access Consultants

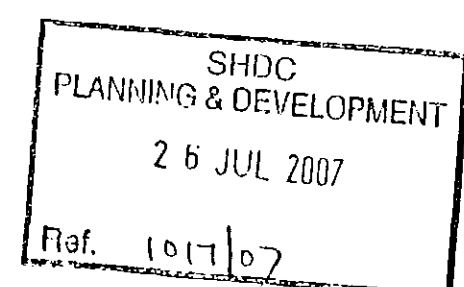

www.neildowdman-architecture.co.uk

Client
Mr Pang

Project
Proposed Extension & Alterations
Southern Wood House Care Home
20 Matmore Gate,
Spalding
Lincolnshire.

Title
Proposed Elevations.

Scale
1:100

Date
Nov 2006

Drawn By
MGD

Checked By
GR

Drawing No.
A\1897-06

Revision
B.

