


Amended plans
to be used
- for construction
- space to be used

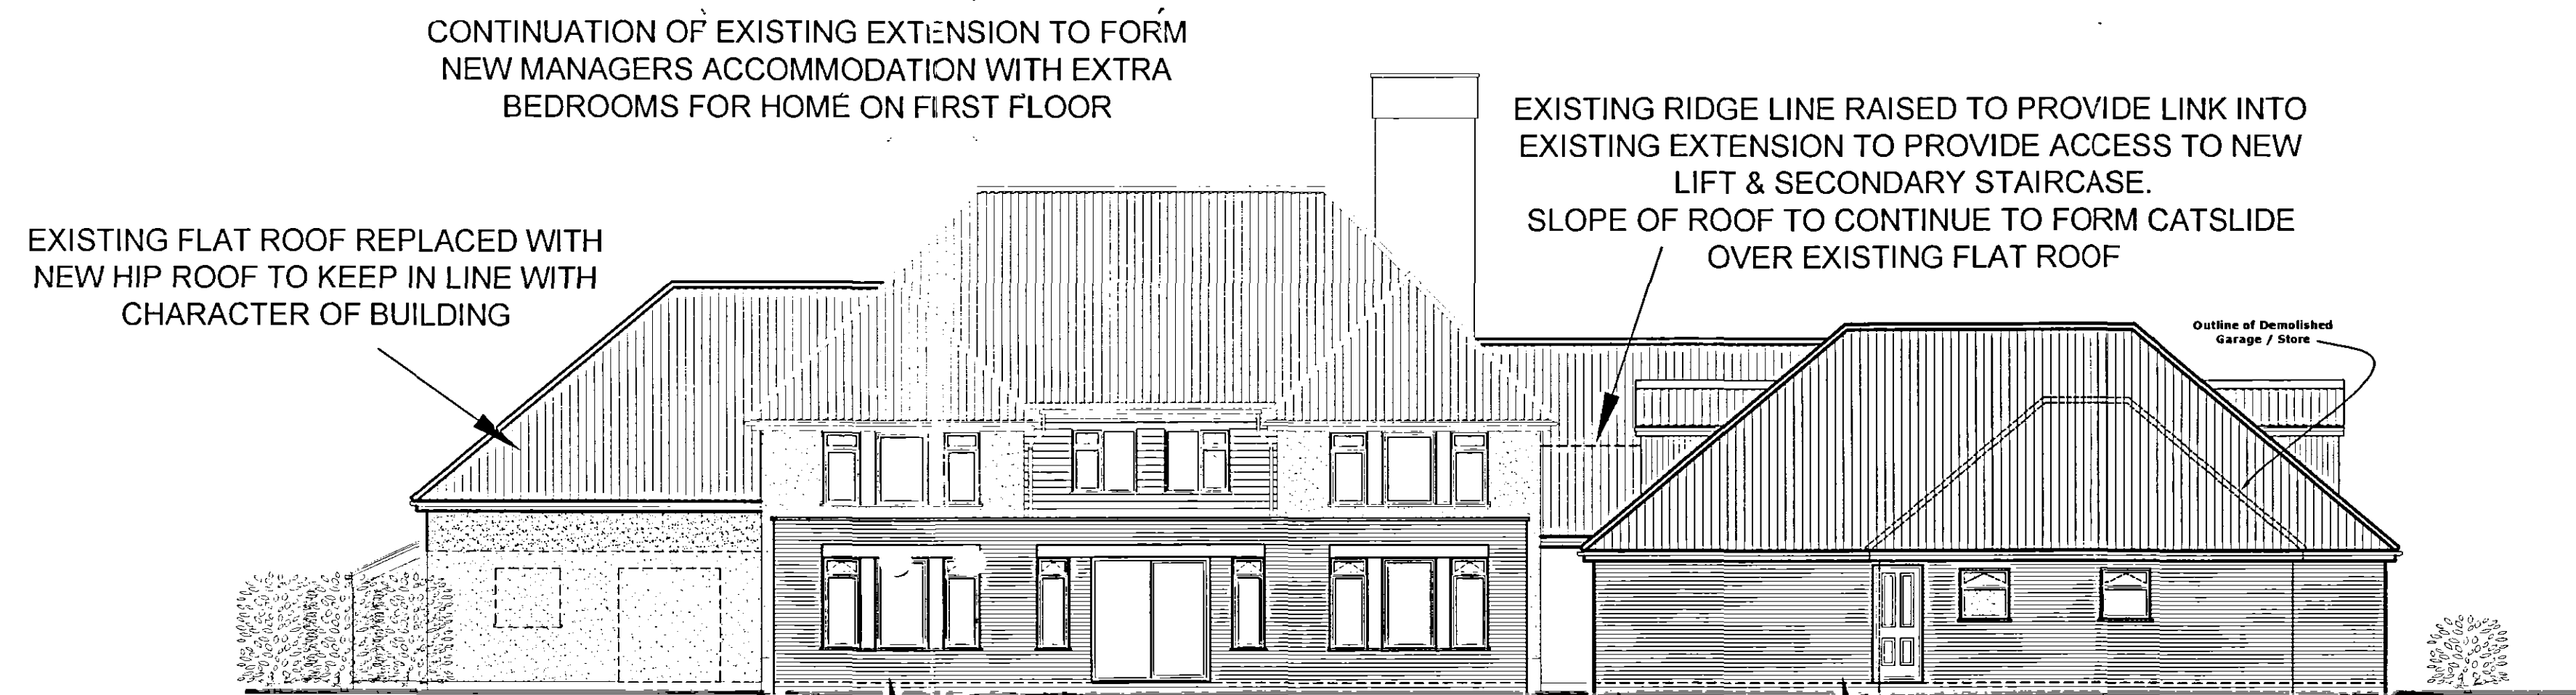

LEGEND / NOTES COLUMN :
Rev A: Reduced Ridge line of Extension either side of Main Building and internal alterations. MD 08.12.06
Rev B: Clients Amendments. MD 05.01.07

NEIL DOWLMAN | Architecture
ALFORD | BOSTON | LOUTH | GRANTHAM | SKEGNESS
Neil Dowlman Architecture Ltd
14 Main Ridge West Boston Lincs PE21 6QQ
T: 01205 357272 F: 01205 351115
E: boston@neildowlman-architecture.co.uk



Chartered Institute of Architectural Technologists



Chartered Architects | Chartered Architectural Technologist




Designers | Building Engineers | Planning Supervisors



Project Managers | Party Wall Surveyors | Access Consultants



Corporate Building Engineer

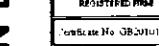

www.neildowlman-architecture.co.uk

Client
Mr Pang
Project
Proposed Extension & Alterations
Southern Wood House Care Home
20 Matmore Gate,
Spalding
Lincolnshire.
Title
Proposed Elevations.

Scale
1:100
Date
Nov 2006
Drawn By
MGD
Checked By
GR
Drawing No.
A\1897-06
Revision
B.