


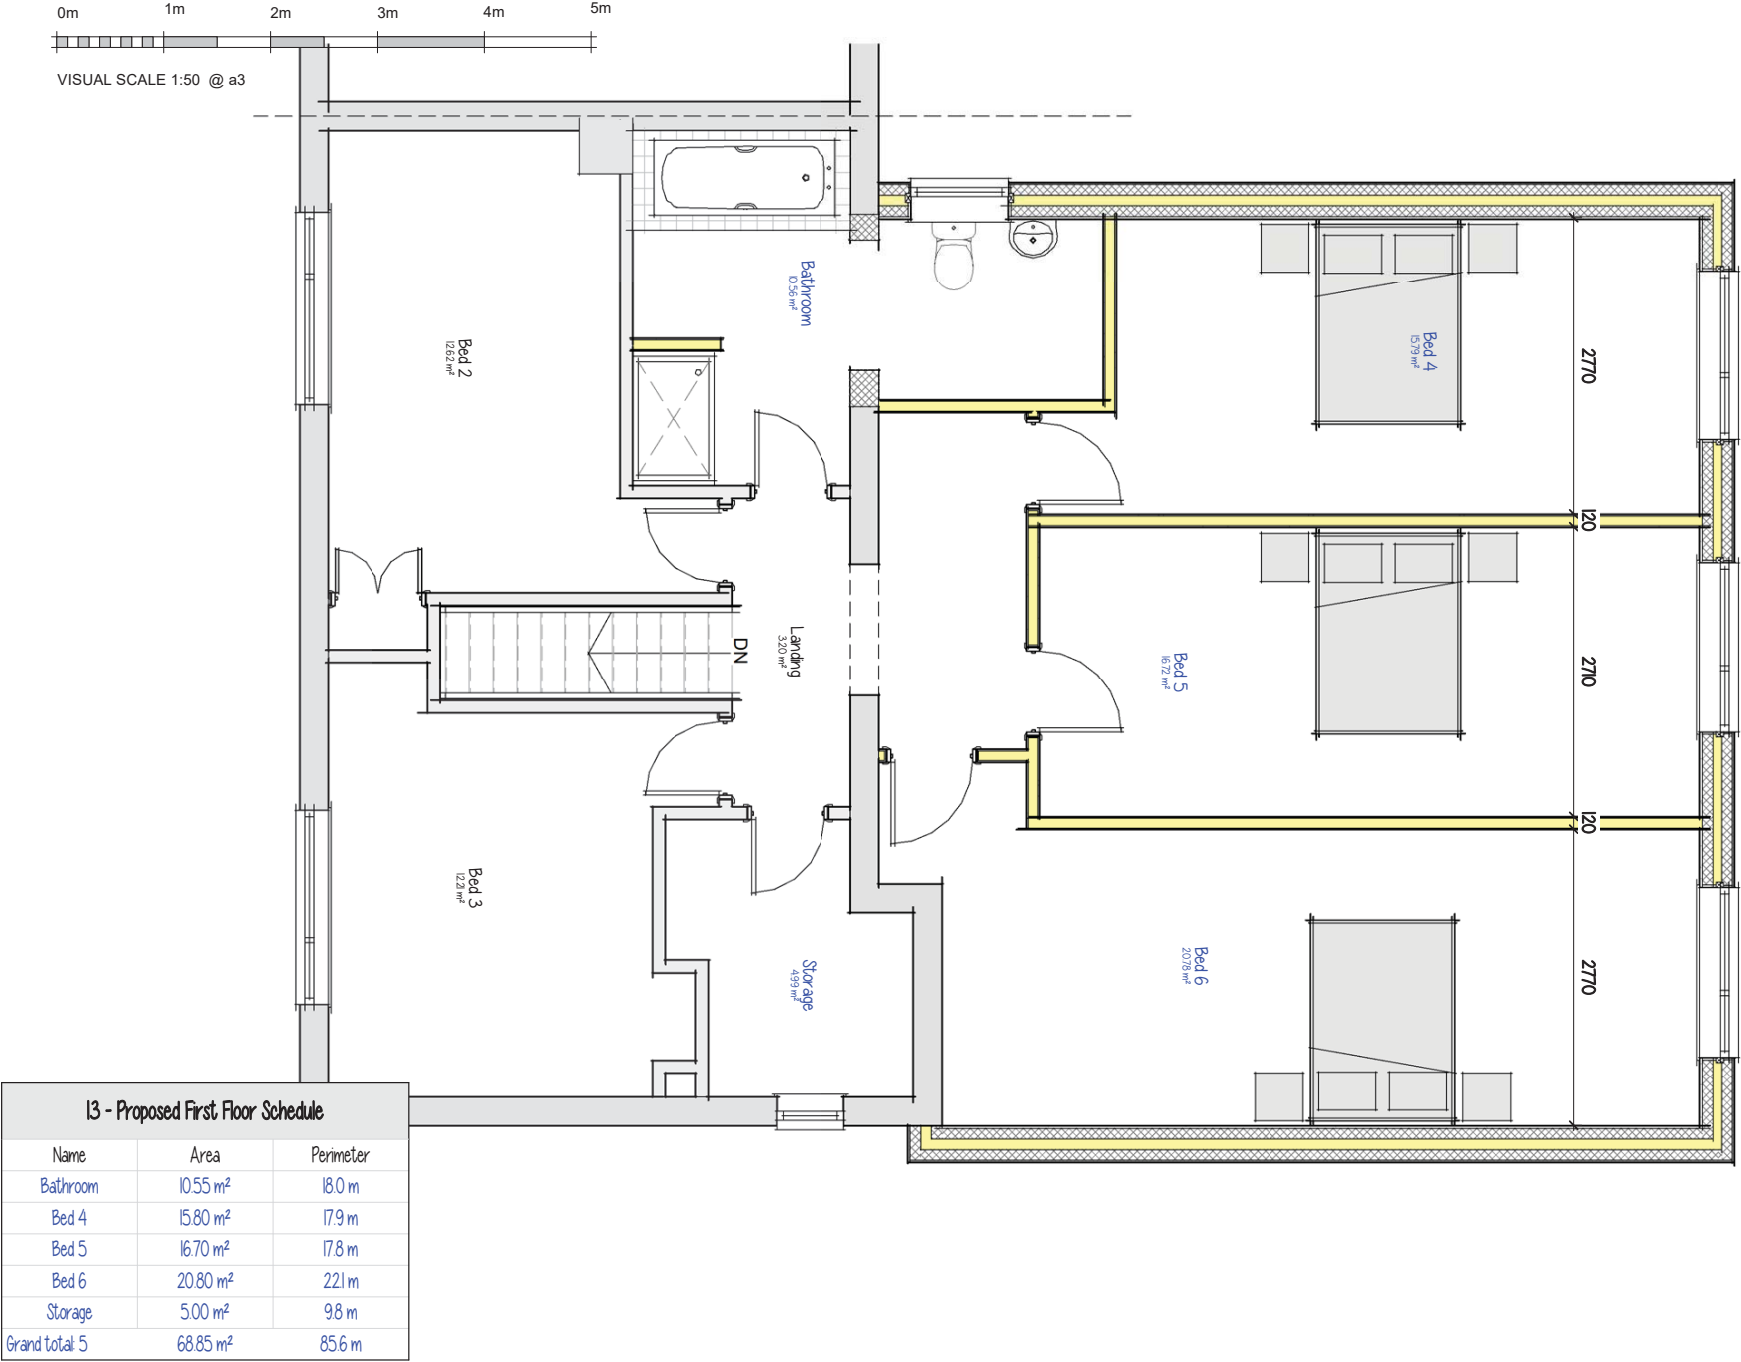

Proposed First Floor Layout

Drg No(a3): 3032 - 08 rev A