
Scale 1:250

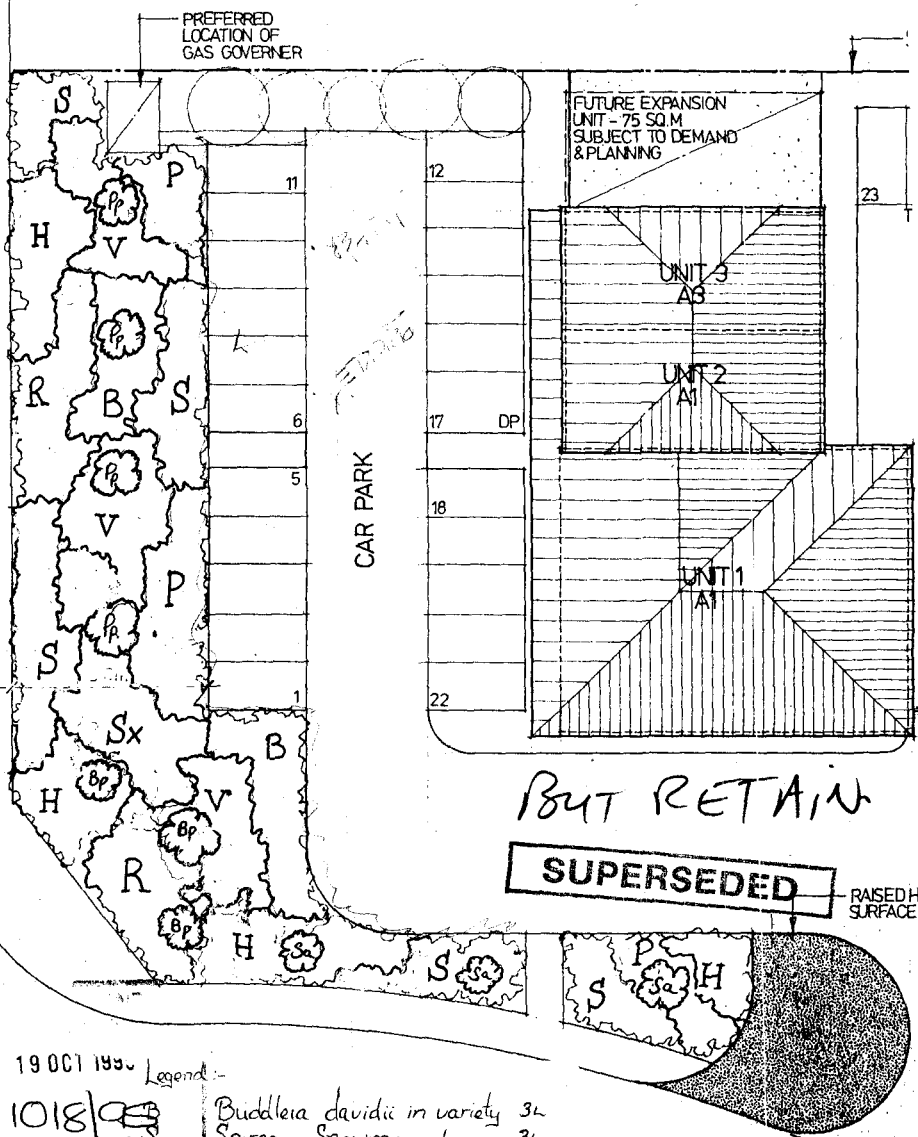

WOOLRAM WYGATE

BUT RETAIN

SUPERSEDED

RAISED H... SURFACE

19 OCT 1995

Ref: 1018

Legend :-

B	Buddleia davidii in variety	3L	
S	Spirea Snowmound	3L	
P	Prunus Lusitanica	3L	
H	Hypericum Hidcote	3L	
V	Viburnum opulus	60-90	o.g.
R	Rosa in variety	45-60	o.g.
Sx	Salix eleagnos	60-90	o.g.


all planted 1m x 1m centres

Bp	Betula pendula	6-8 std
Pp	Prunus padus	6-8 std
Sa	Sorbus aucuparia	6-8 std

SOUTH GLAMORGAN (CC) HOUSING & PLANNING

19 OCT 1995

Ref:

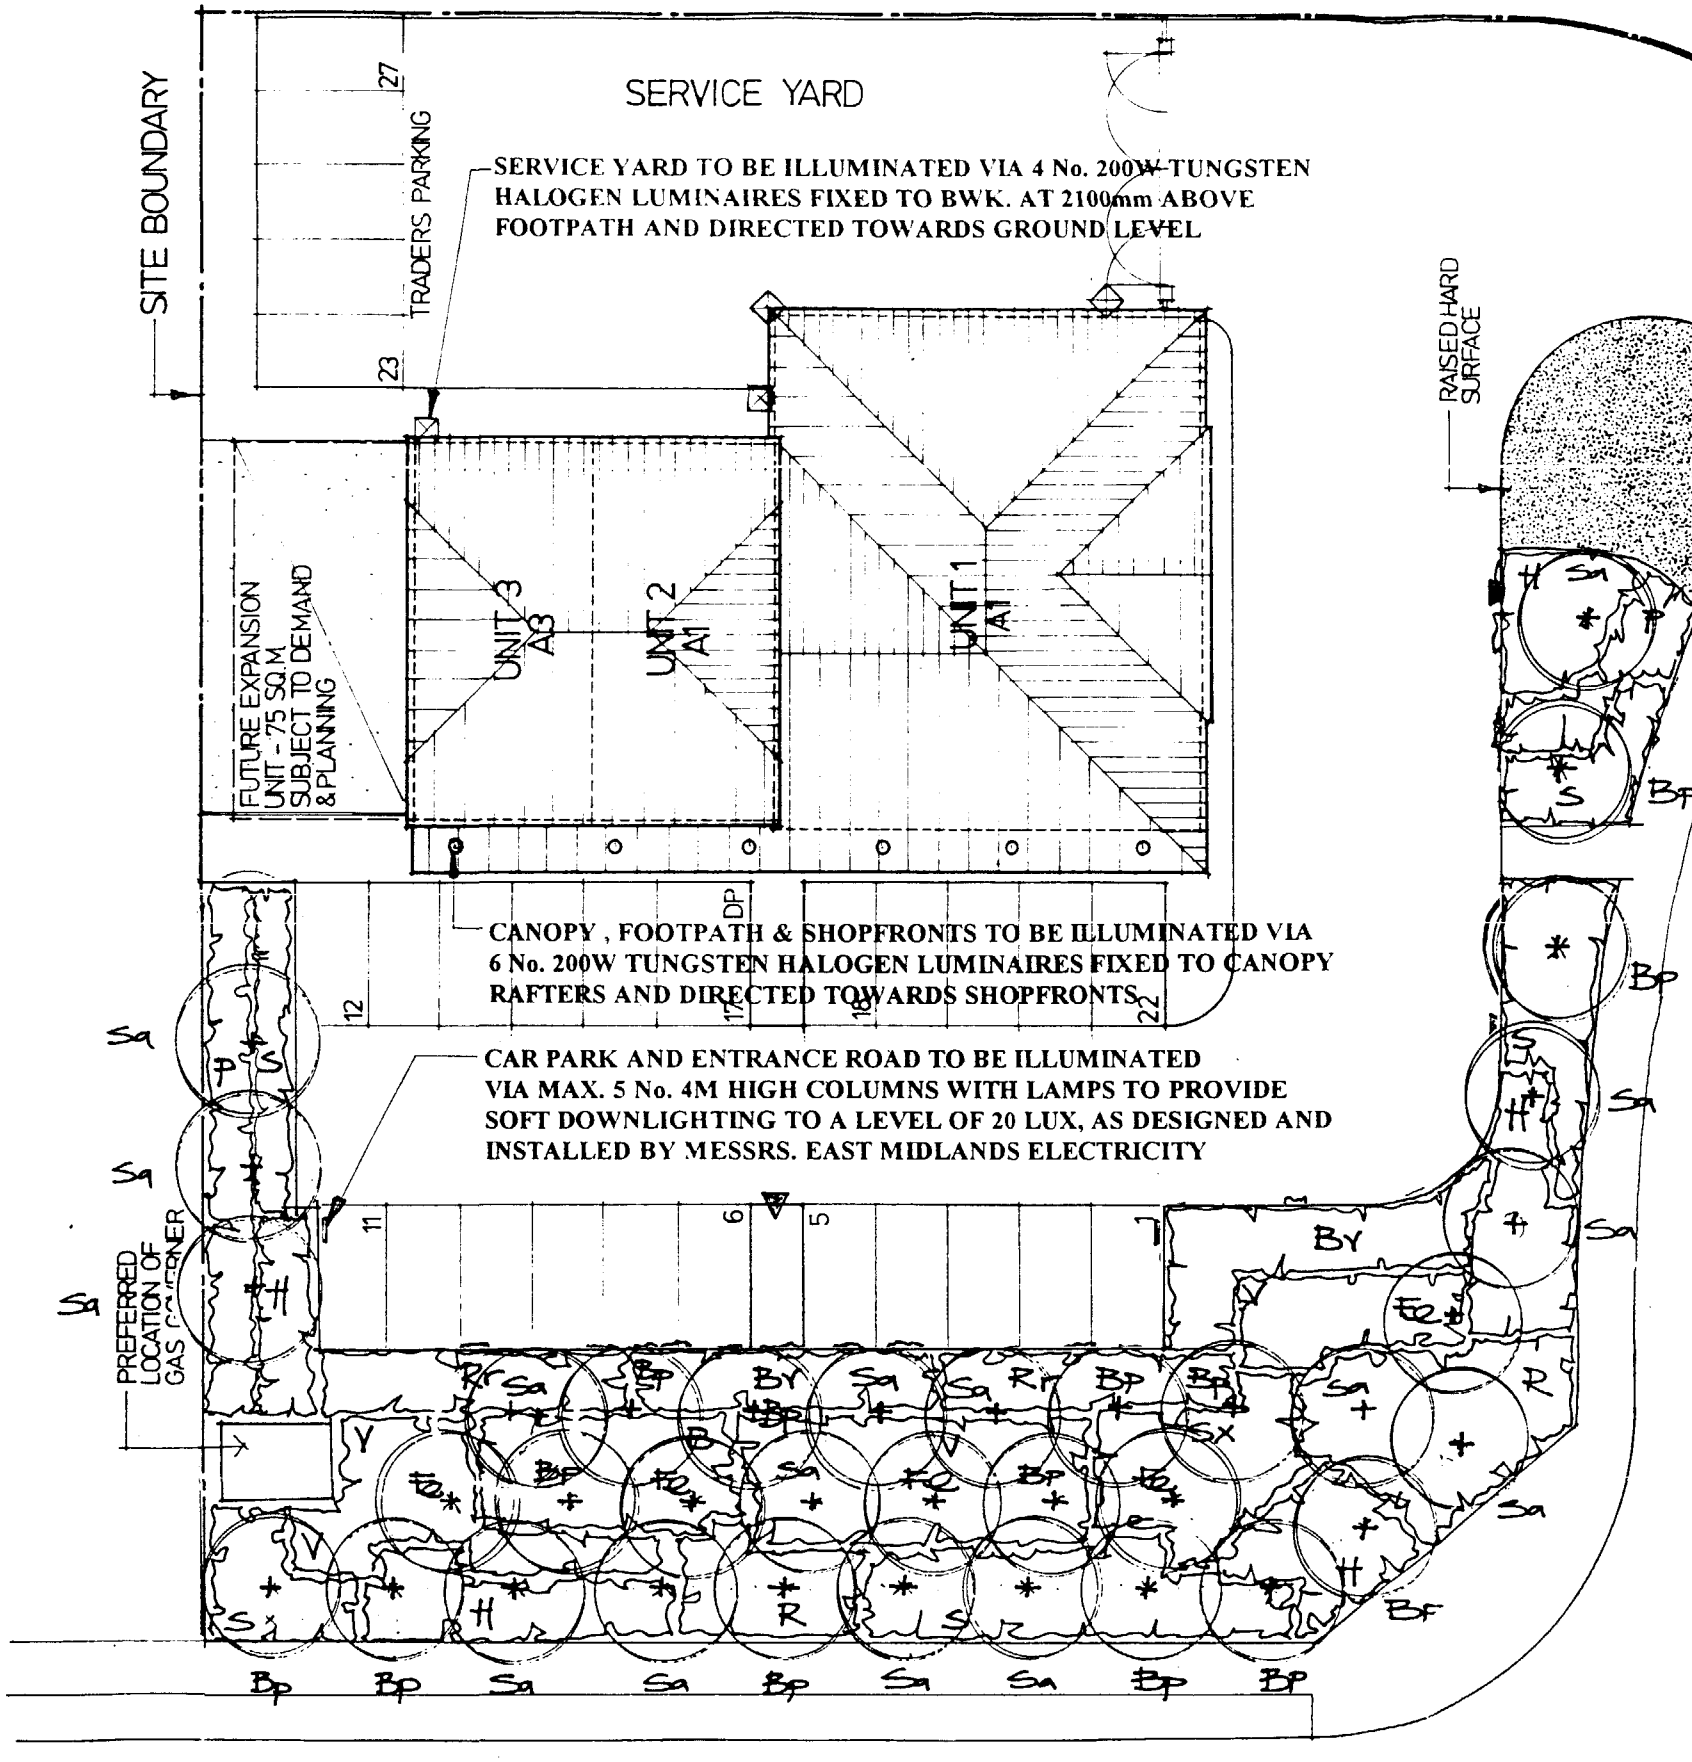

WOOLRAM WYGATE

LANDSCAPING LEGEND

TREES:

Fe	Fraxinus excelsior 16-18 Ex. Heavy Std.c.g.
Bp	Betula pendula 6-8 Standard
Sa	Sorbus aucuparia 6-8 Standard

SHRUBS

Rr	Rosa rugosa 45-60 o.g.
Bv	Berberris vurrullosa 30-45 c.g.
B	Buddleia davidii 3L c.g.
S	Spirea Snowmound 3L c.g.
P	Prunus Lusitanica 3L c.g.
H	Hypercum Hidcote 3L c.g.
V	Viburnum opulus 60-90 o.g.
R	Rosa in variety 45-60 o.g.
Sx	Salix eleagnos 60-90 o.g.

Note: All shrubs to be planted at 1M x 1M centres.

SOUTH HOLLAND DC
HOUSING & PLANNING
23 FEB 1996
Ref:

PROPOSED LANDSCAPING & EXTERNAL LIGHTING AT:

THE NEIGHBOURHOOD CENTRE, WYGATE PARK, SPALDING, LINCS.

Date: Feb. 96 **Scale:** 1:250 **Drg. No:** 374/W/25

JTA JEFFREY TAYLOR ASSOCIATES
BUILDING DESIGN PROJECT MANAGEMENT
76 Gurney Court Road St. Albans Herts. AL1 4RJ
Tel : 0727 843886 Fax : 0727 852422

AMENDED PLAN.

DETERMINED PLAN

SITE BOUNDARY

SERVICE YARD

TRADERS PARKING

SERVICE YARD TO BE ILLUMINATED VIA 4 No. 200W TUNGSTEN HALOGEN LUMINAIRES FIXED TO BWK. AT 2100mm ABOVE FOOTPATH AND DIRECTED TOWARDS GROUND LEVEL

FUTURE EXPANSION UNIT - 75 SQ.M. SUBJECT TO DEMAND & PLANNING

UNIT 3 A3

UNIT 2 A1

UNIT 1 A1

CANOPY , FOOTPATH & SHOPFRONTS TO BE ILLUMINATED VIA 6 No. 200W TUNGSTEN HALOGEN LUMINAIRES FIXED TO CANOPY RAFTERS AND DIRECTED TOWARDS SHOPFRONTS

CAR PARK AND ENTRANCE ROAD TO BE ILLUMINATED VIA MAX. 5 No. 4M HIGH COLUMNS WITH LAMPS TO PROVIDE SOFT DOWNLIGHTING TO A LEVEL OF 20 LUX, AS DESIGNED AND INSTALLED BY MESSRS. EAST MIDLANDS ELECTRICITY

PREFERRED LOCATION OF GAS CONTAINER

RAISED HARD SURFACE

IN & OUT

N

LANDSCAPING LEGEND

TREES:

Fe	Fraxinus excelsior 16-18 Ex. Heavy Std.c.g.
Bp	Betula pendula 6-8 Standard
Sa	Sorbus aucuparia 6-8 Standard

SHRUBS

Rr	Rosa rugosa 45-60 o.g.
Bv	Berberris vurrullosa 30-45 c.g.
B	Buddleia davidii 3L c.g.
S	Spirea Snowmound 3L c.g.
P	Prunus Lusitanica 3L c.g.
H	Hypercum Hidcote 3L c.g.
V	Viburnum opulus 60-90 o.g.
R	Rosa in variety 45-60 o.g.
Sx	Salix eleagnos 60-90 o.g.

Note: All shrubs to be planted at 1M x 1M centres.

PROPOSED LANDSCAPING & EXTERNAL LIGHTING AT:

THE NEIGHBOURHOOD CENTRE, WYGATE PARK, SPALDING, LINCS.

Date: Feb. 96 **Scale:** 1:250 **Drg. No:** 374/W/25

WOOLRAM WYGATE

JTA JEFFREY TAYLOR ASSOCIATES
BUILDING DESIGN PROJECT MANAGEMENT

76 Gurney Court Road St. Albans Herts. AL1 4RJ
Tel : 0727 843886 Fax : 0727 852422

...LAND DC ...NG & PLANNING 23 FEB 1996 Ref:

AMENDED PLAN

DETERMINED PLAN