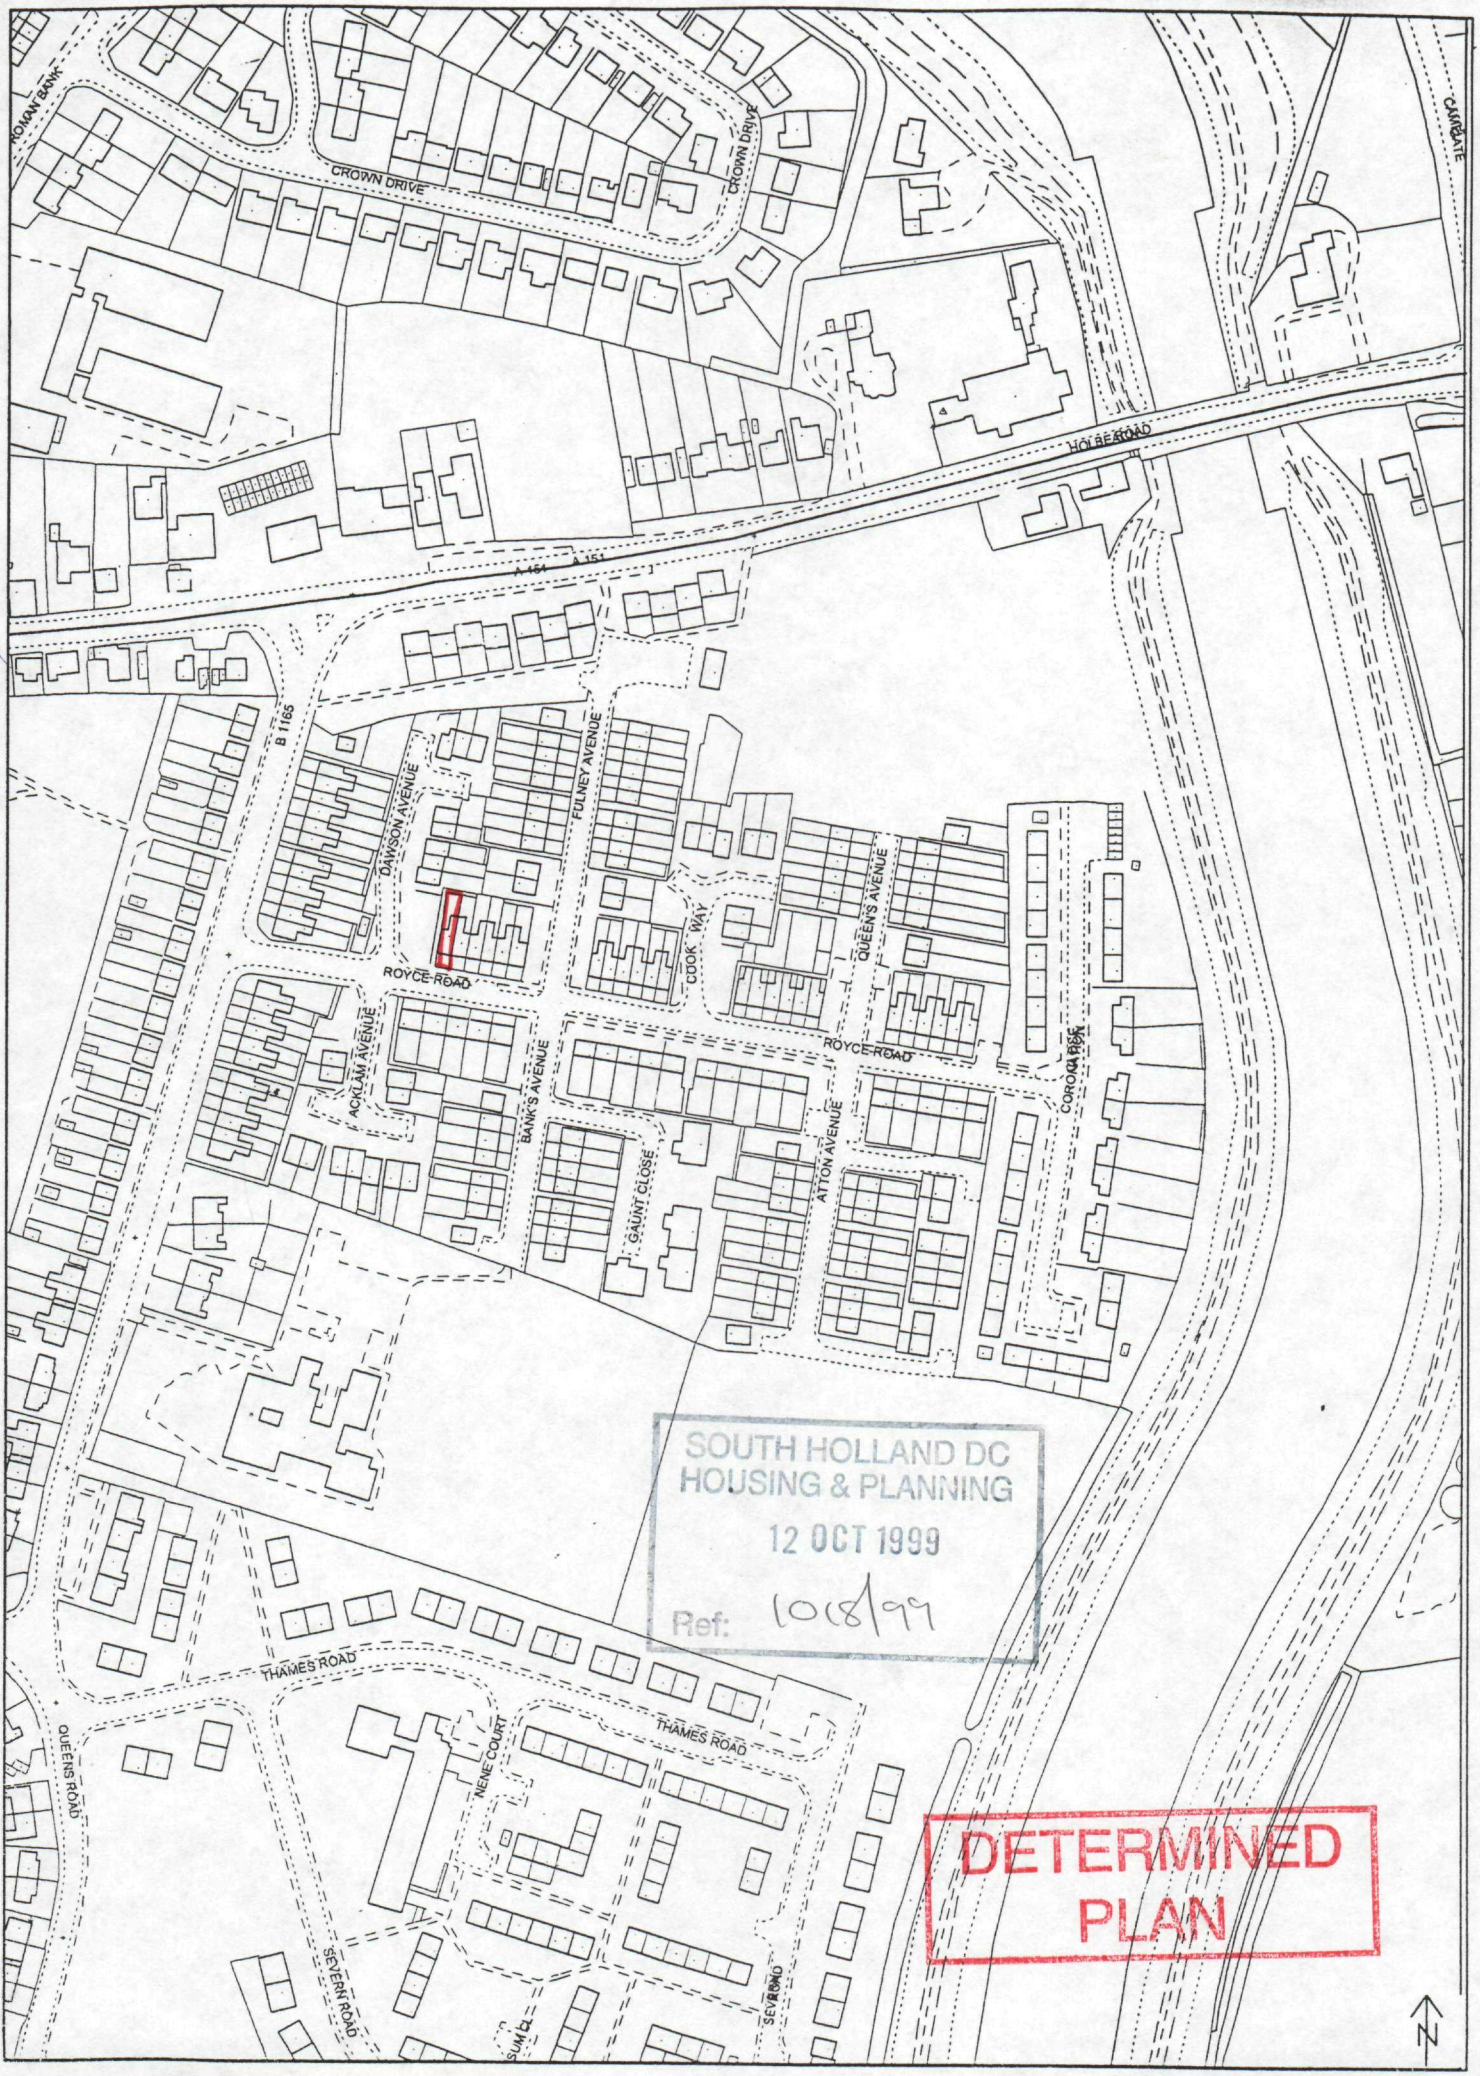


(c) Crown Copyright South Holland District Council LA 079413 1999 TF2623NW 1:2500