



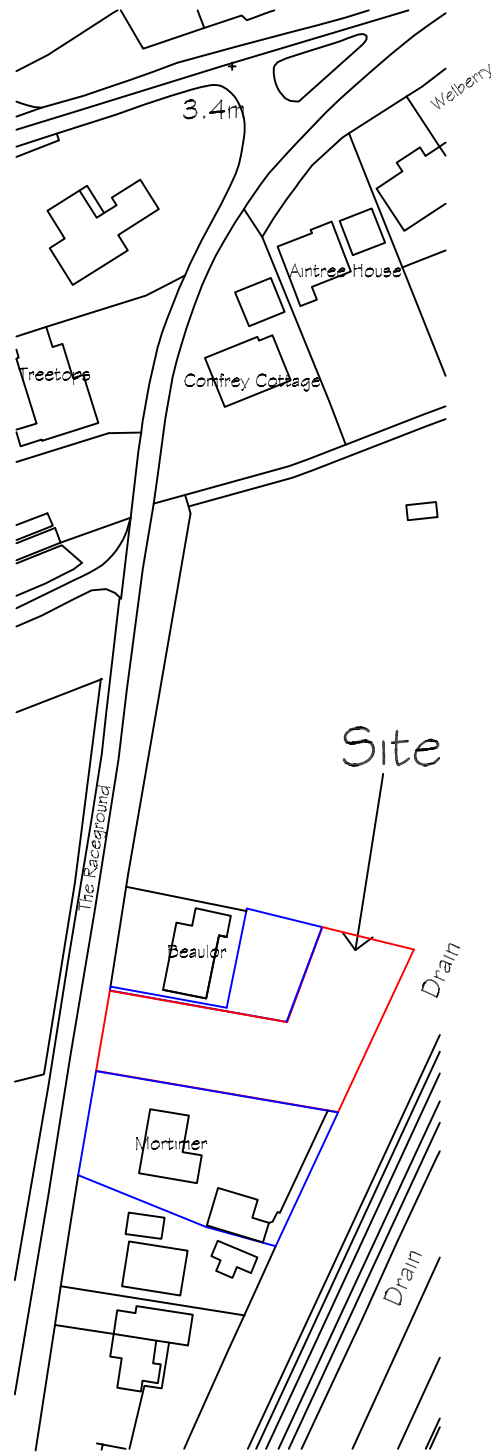

Location Plan

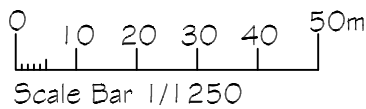

A - Outline planning application submitted mjw 12/11/23

REVISIONS BY DATE

DRAWN	MJW	DATE	12/9/23
-------	-----	------	---------

SCALE	As Shown	CHECKED	
-------	----------	---------	--

CLIENT	Mr G. Speed 'Mortimer' The Raceground Spalding Common Spalding Lincs PE11 3AP
--------	---

PROJECT	Residential development - Proposed building plot for bungalow between Mortimer and Beaulor, The raceground, Spalding Common, Spalding, Lincs. PE11 3AP
---------	--

DETAILS	Location Plan
---------	---------------



Malcolm Watson

architectural - detailing services
Residential - Commercial - Industrial - Agricultural
Planning & Building Regulations Submissions

13 Wimberley Way, Finchbeck, Spalding, Lincs. PE11 3RY.
Tel / Fax : 01775 767650
email : mjw.13@btinternet.com



DRWG No. 664/LP/2023^A