


Proposed Power Bank Details
1:20@ A3

Note:

Material:
Steel construction.

Colour for power bank:
White with black top.

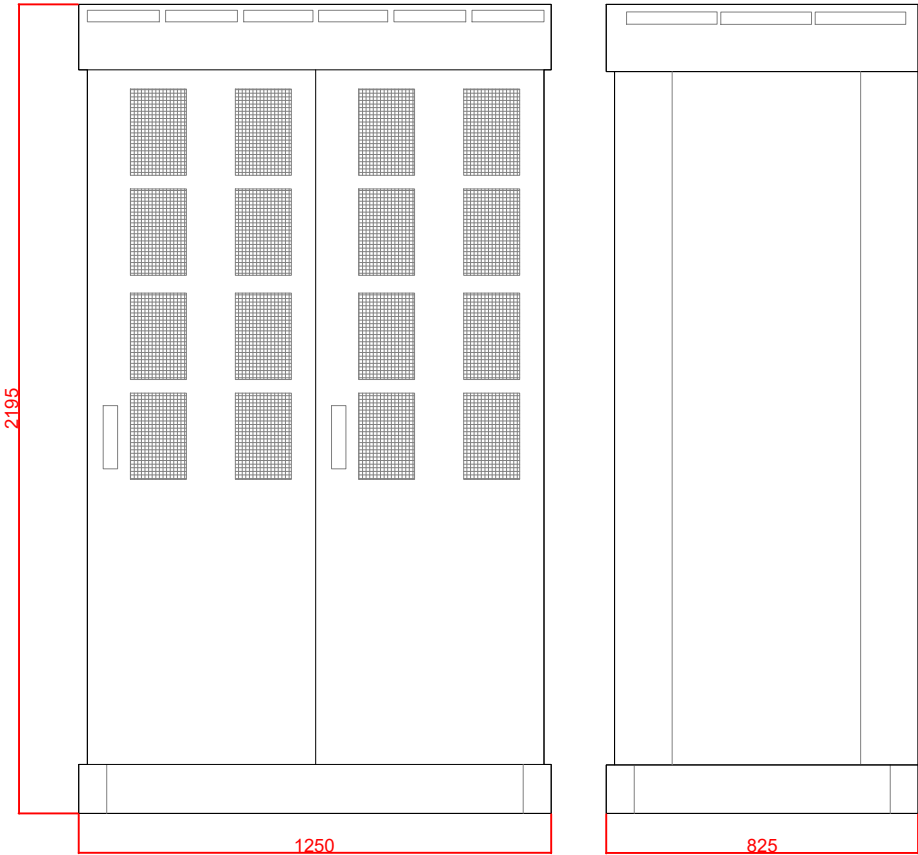

Front View

Side View

Top View

Kempower Double Power Bank

rev	date	description			revised by	audited by	
stage PLANNING		drawing title PROPOSED Power Bank Details			suitability code S3		
ARCHITECT that				Address: 68-80 Hanbury Street London E1 5JL		client BE.EV	
				Contact: 020 7081 4316 info@architectthat.com www.architectthat.com			
				NOTE: DRAWING NUMBERING SYSTEM			
THIS DRAWING IS COPYRIGHT CONTRACTORS ARE NOT TO SCALE DIMENSIONS FROM THIS DRAWING				stage: 1 - Preparation / Brief 2 - Concept Design 3 - Planning 4 - Technical Design 5 - Construction 6 - Handover / closeout 7- In Use		project 714 Schrodgers, Spalding Retail Parks Holland Markets, Spalding PE11 1RQ	
				series: 0 - Existing 1 - Plans 2 - Elevations 3 - Sections 4 - Details 5 - Components 6 - Schedules			
scale 1:20@A3	drawn by IR	audited by LL	job no 714	stage 3	series 5	dwg no 002	revision --