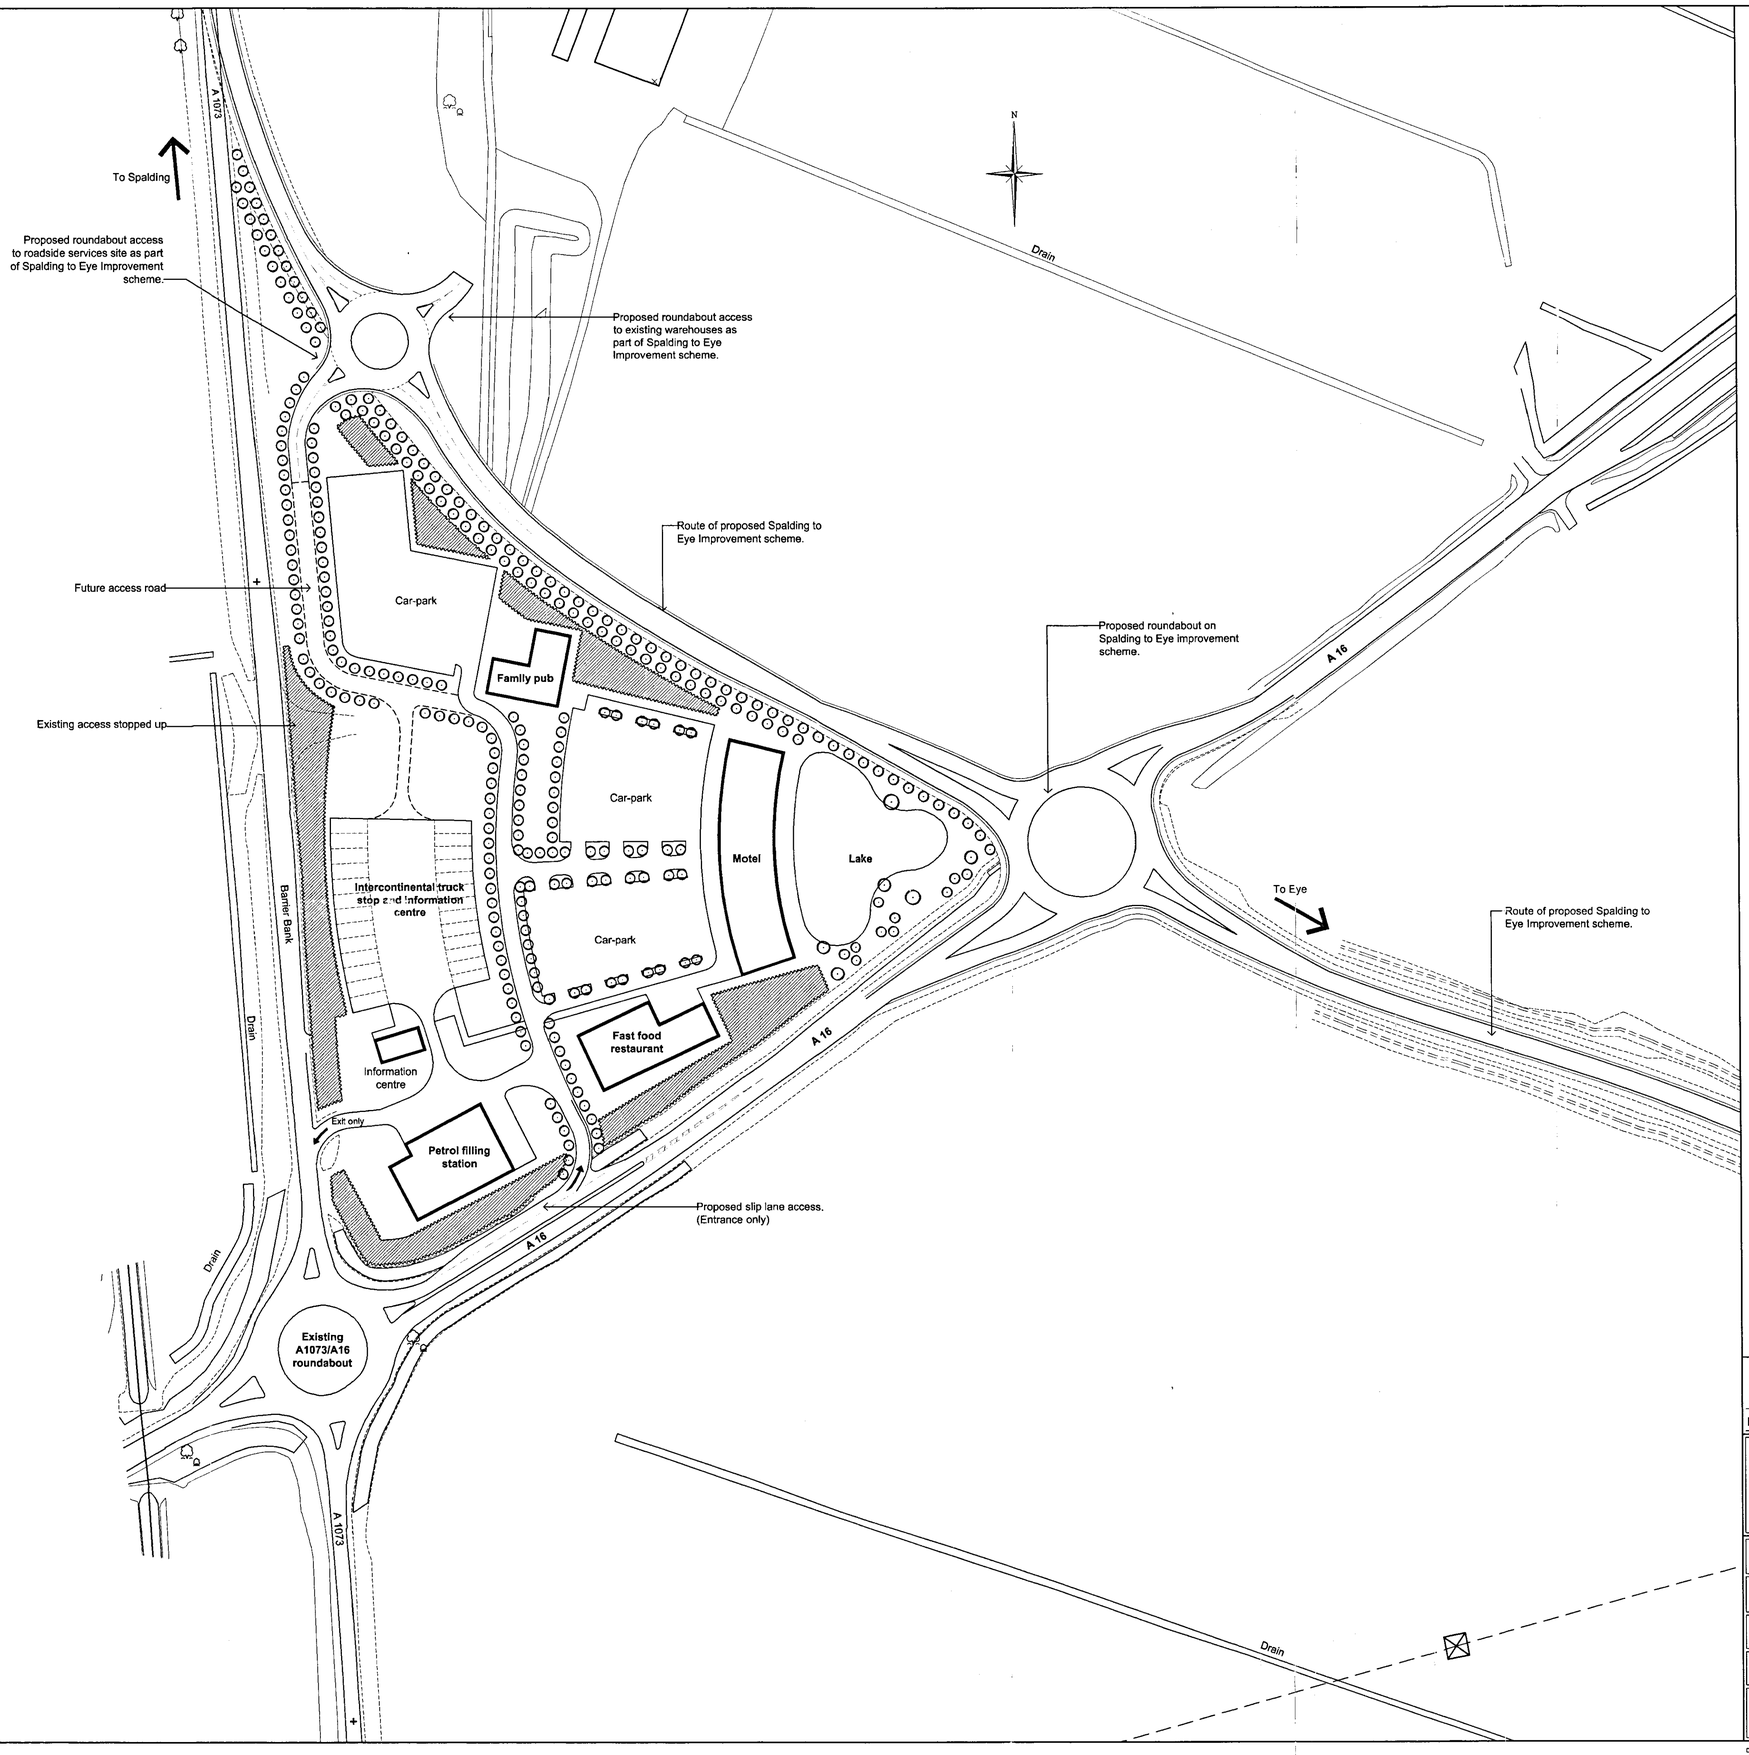


KEY:

Indicative structural landscape.

Indicative buffer planting.

Received
Planning & Development
28 JUL 2004
Ref: 1020/04

DRAWING
27 JUL 2004
ISSUED

Rev.	By	Notes	Date
-	-	-	-

THE ROBERT DOUGHTY CONSULTANCY LIMITED
TOWN AND COUNTRY PLANNING-LANDSCAPE ARCHITECTURE
32 High Street, Helpringham, Sleaford, Lincolnshire, NG34 0RA
Tel: (01529) 421646 Fax: (01529) 421358
Website: www.rdc-landplan.co.uk
E mail: admin@rdc-landplan.co.uk

Client: Ashley King Developments

Project: Cowbit Road, Spalding

Drawing title: PROPOSED MASTERPLAN

Job No.	Drawing No.	Rev.	Drawn
638	02		AC

Scale	Date	Checked
1:1250 @ A1	June 2004	

DO NOT SCALE from this drawing. All measurements should be checked against on site conditions and any discrepancies should be brought to the attention of the Robert Doughty Consultancy.