


Planning Extract - 1
Site-centred

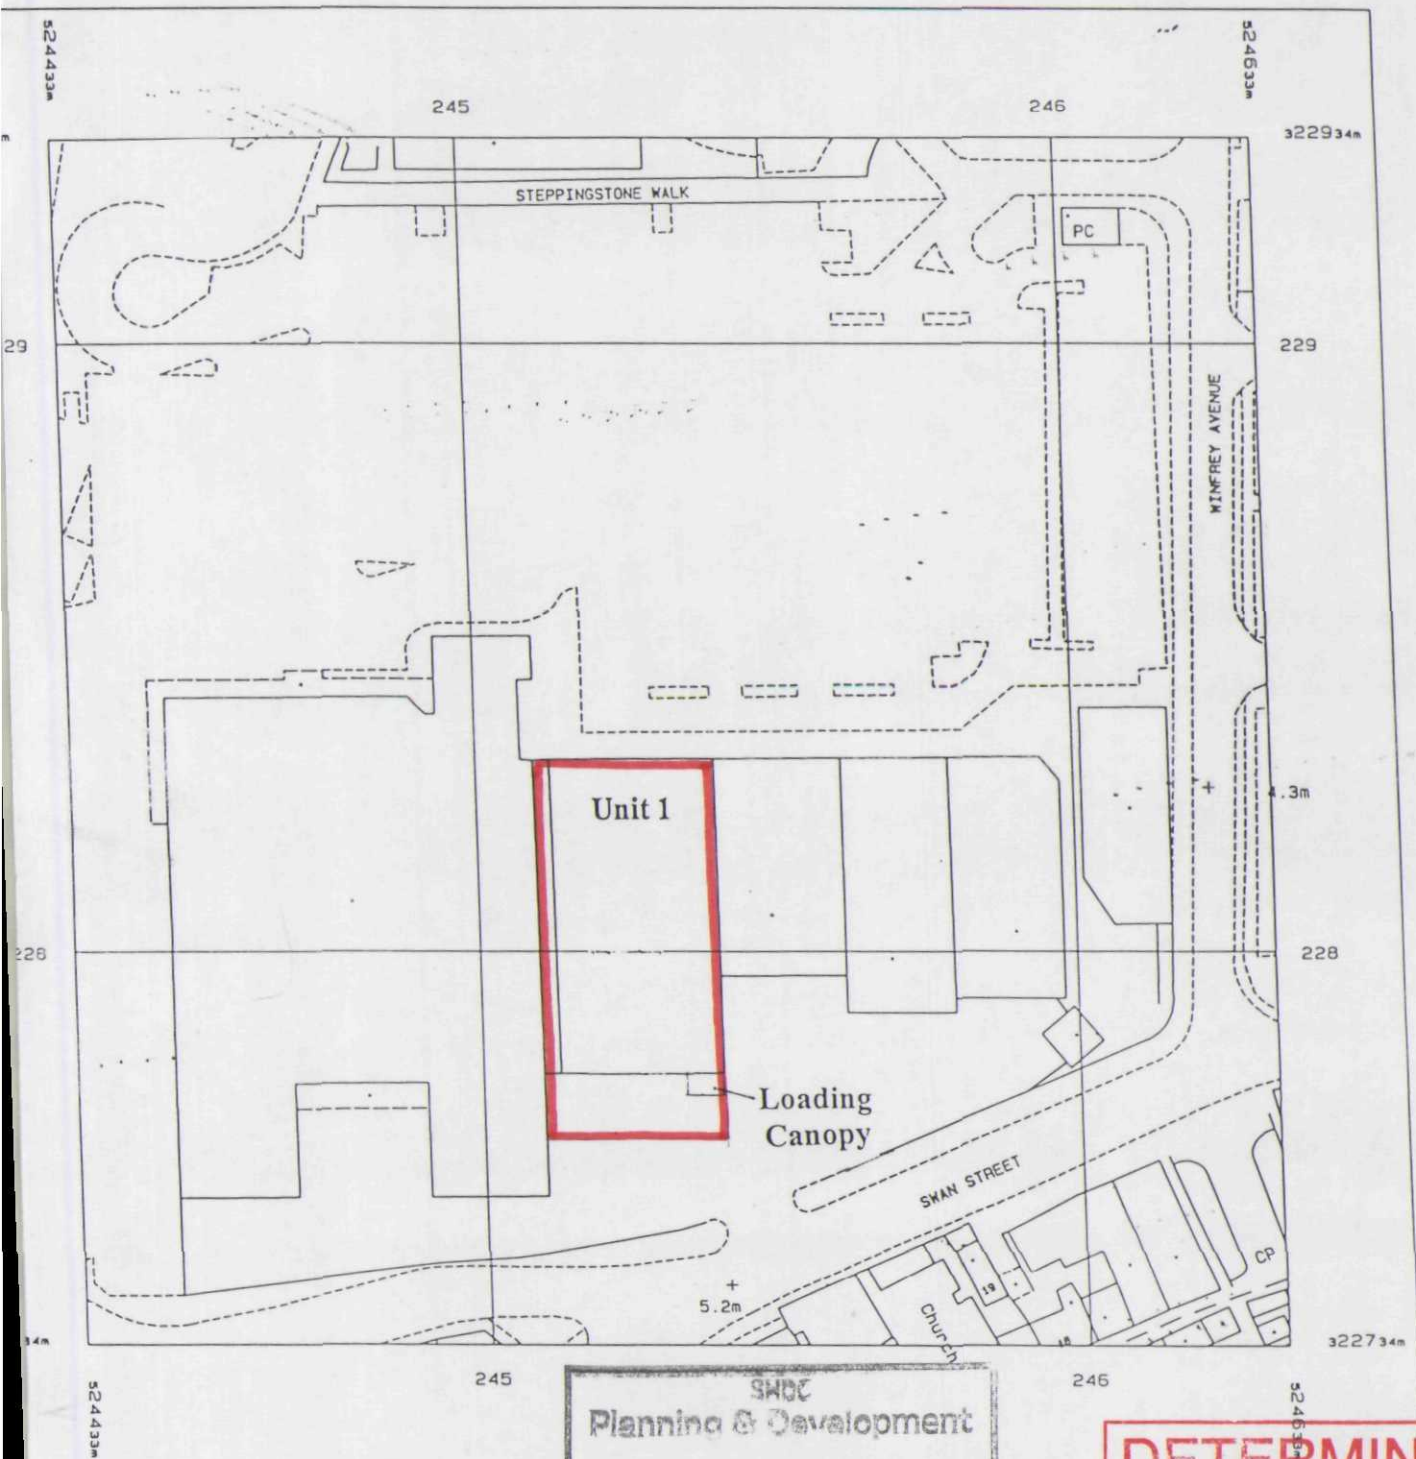

SHDC
Planning & Development
28 JUL 2004
Ref: 1021/04

**DETERMINED
PLAN**

ed 28 Mar 2003 from Ordnance Survey digital
nd incorporating surveyed revision
le at this date. © Crown Copyright 2003.

uction in whole or in part is prohibited
t the prior permission of Ordnance Survey.

ce Survey, the OS symbol and Superplan
gistered trade marks of Ordnance Survey.
tional mapping agency of Great Britain.

Scale 1: 1250

Part or all of this Superplan is enlarged
from mapping produced at one or more of the
following scales: 1: 1250, 1: 2500 & 1: 10000

National Grid sheet reference at centre
of this Superplan: TF2422

The representation of a road, track or
path is no evidence of a right of way.