

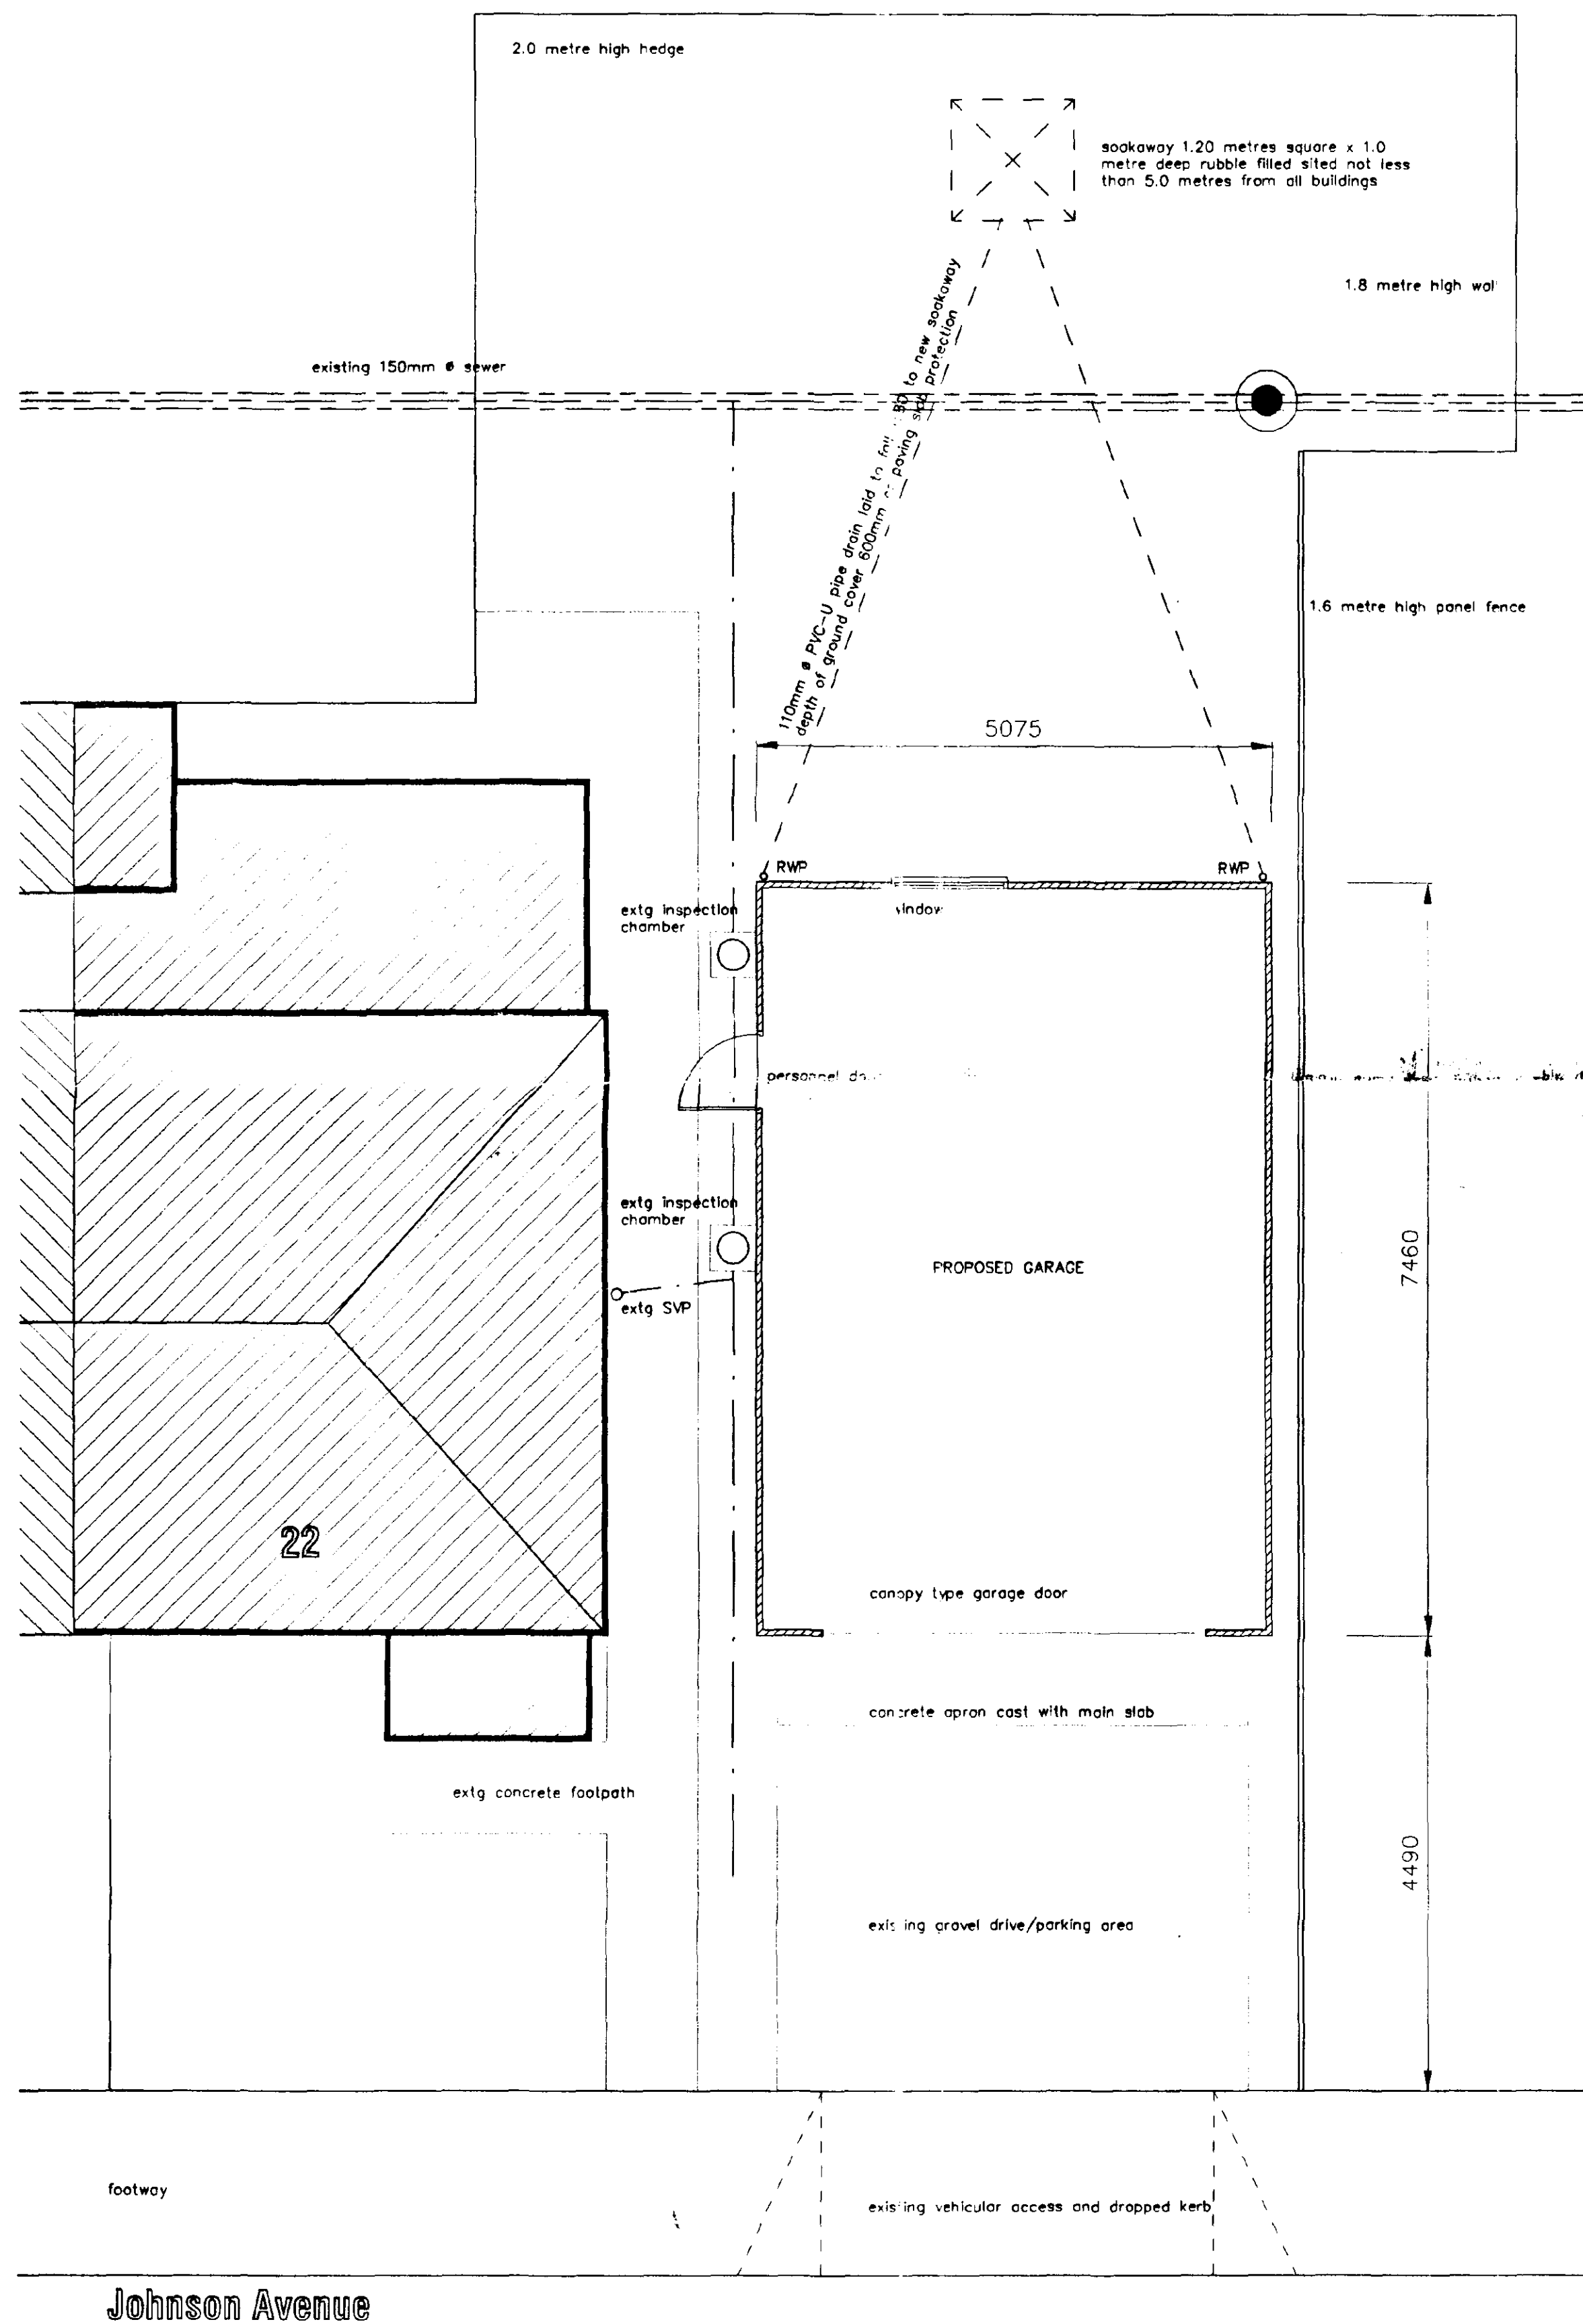
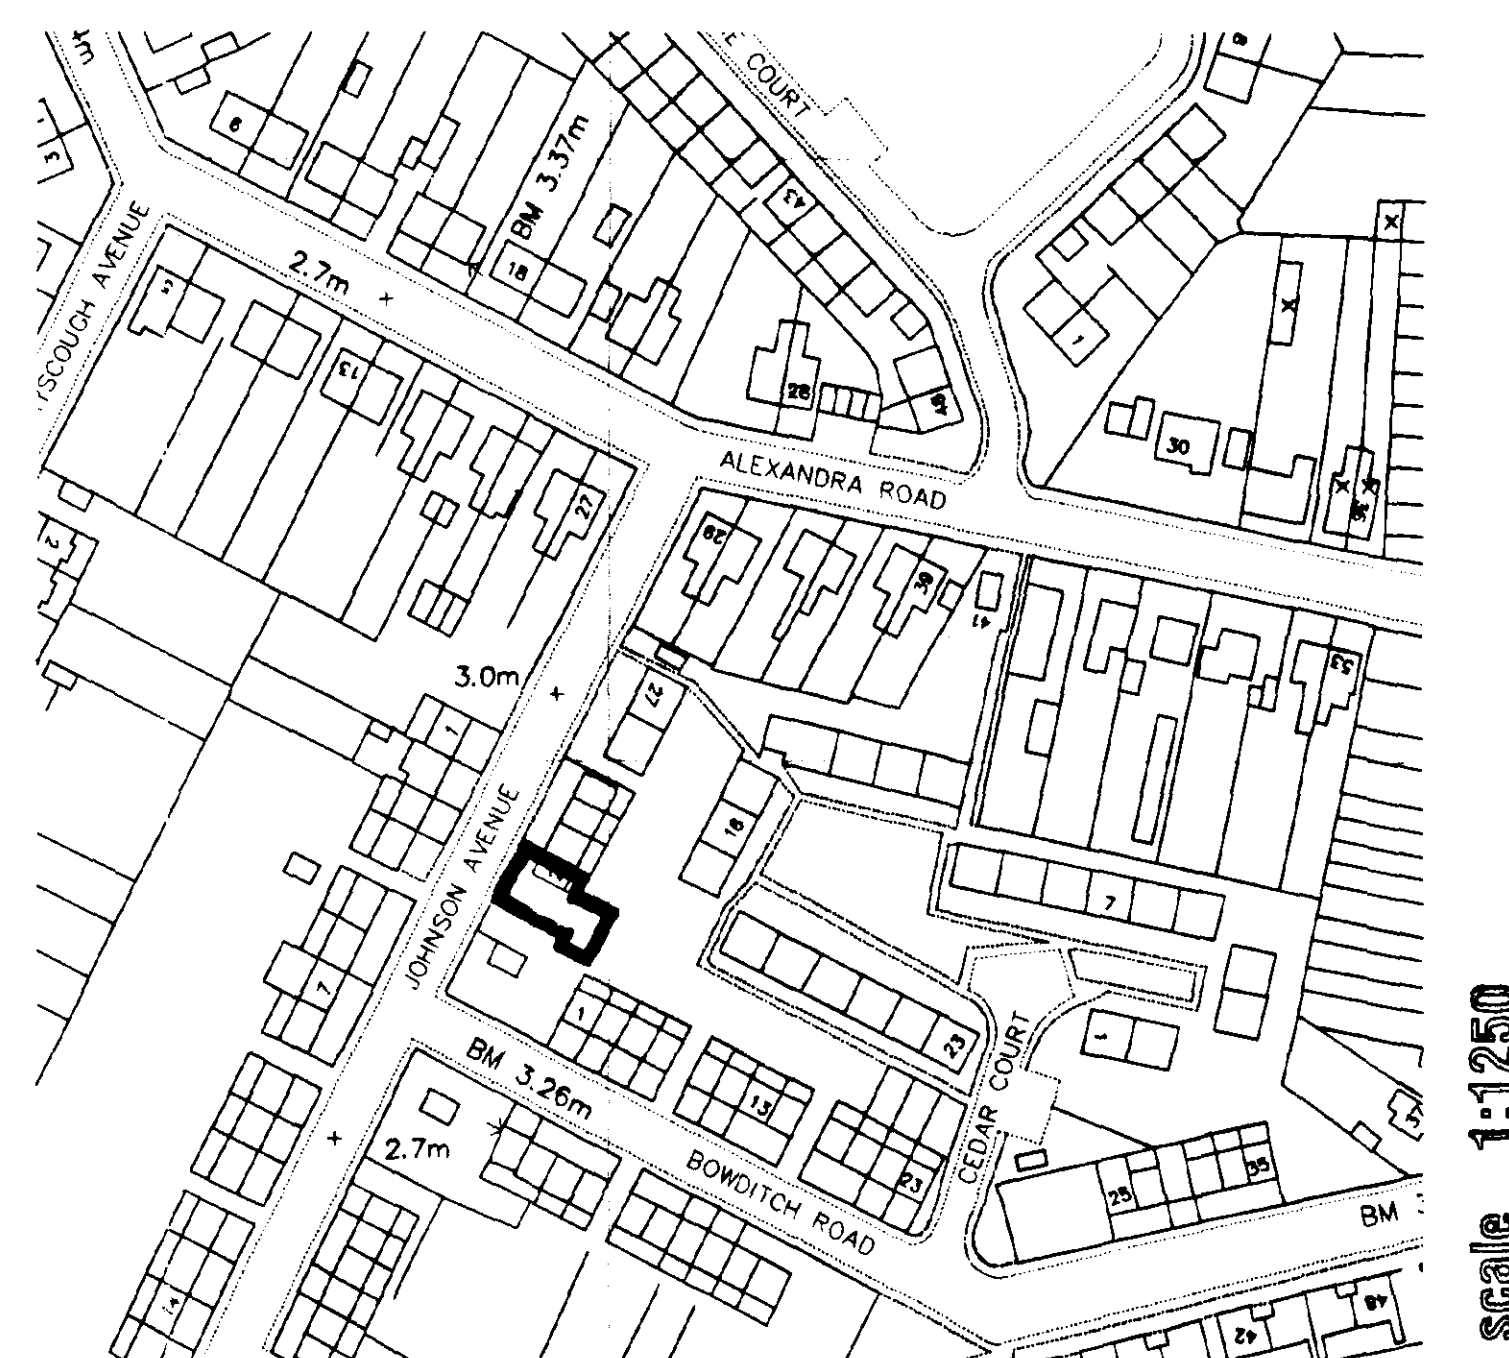


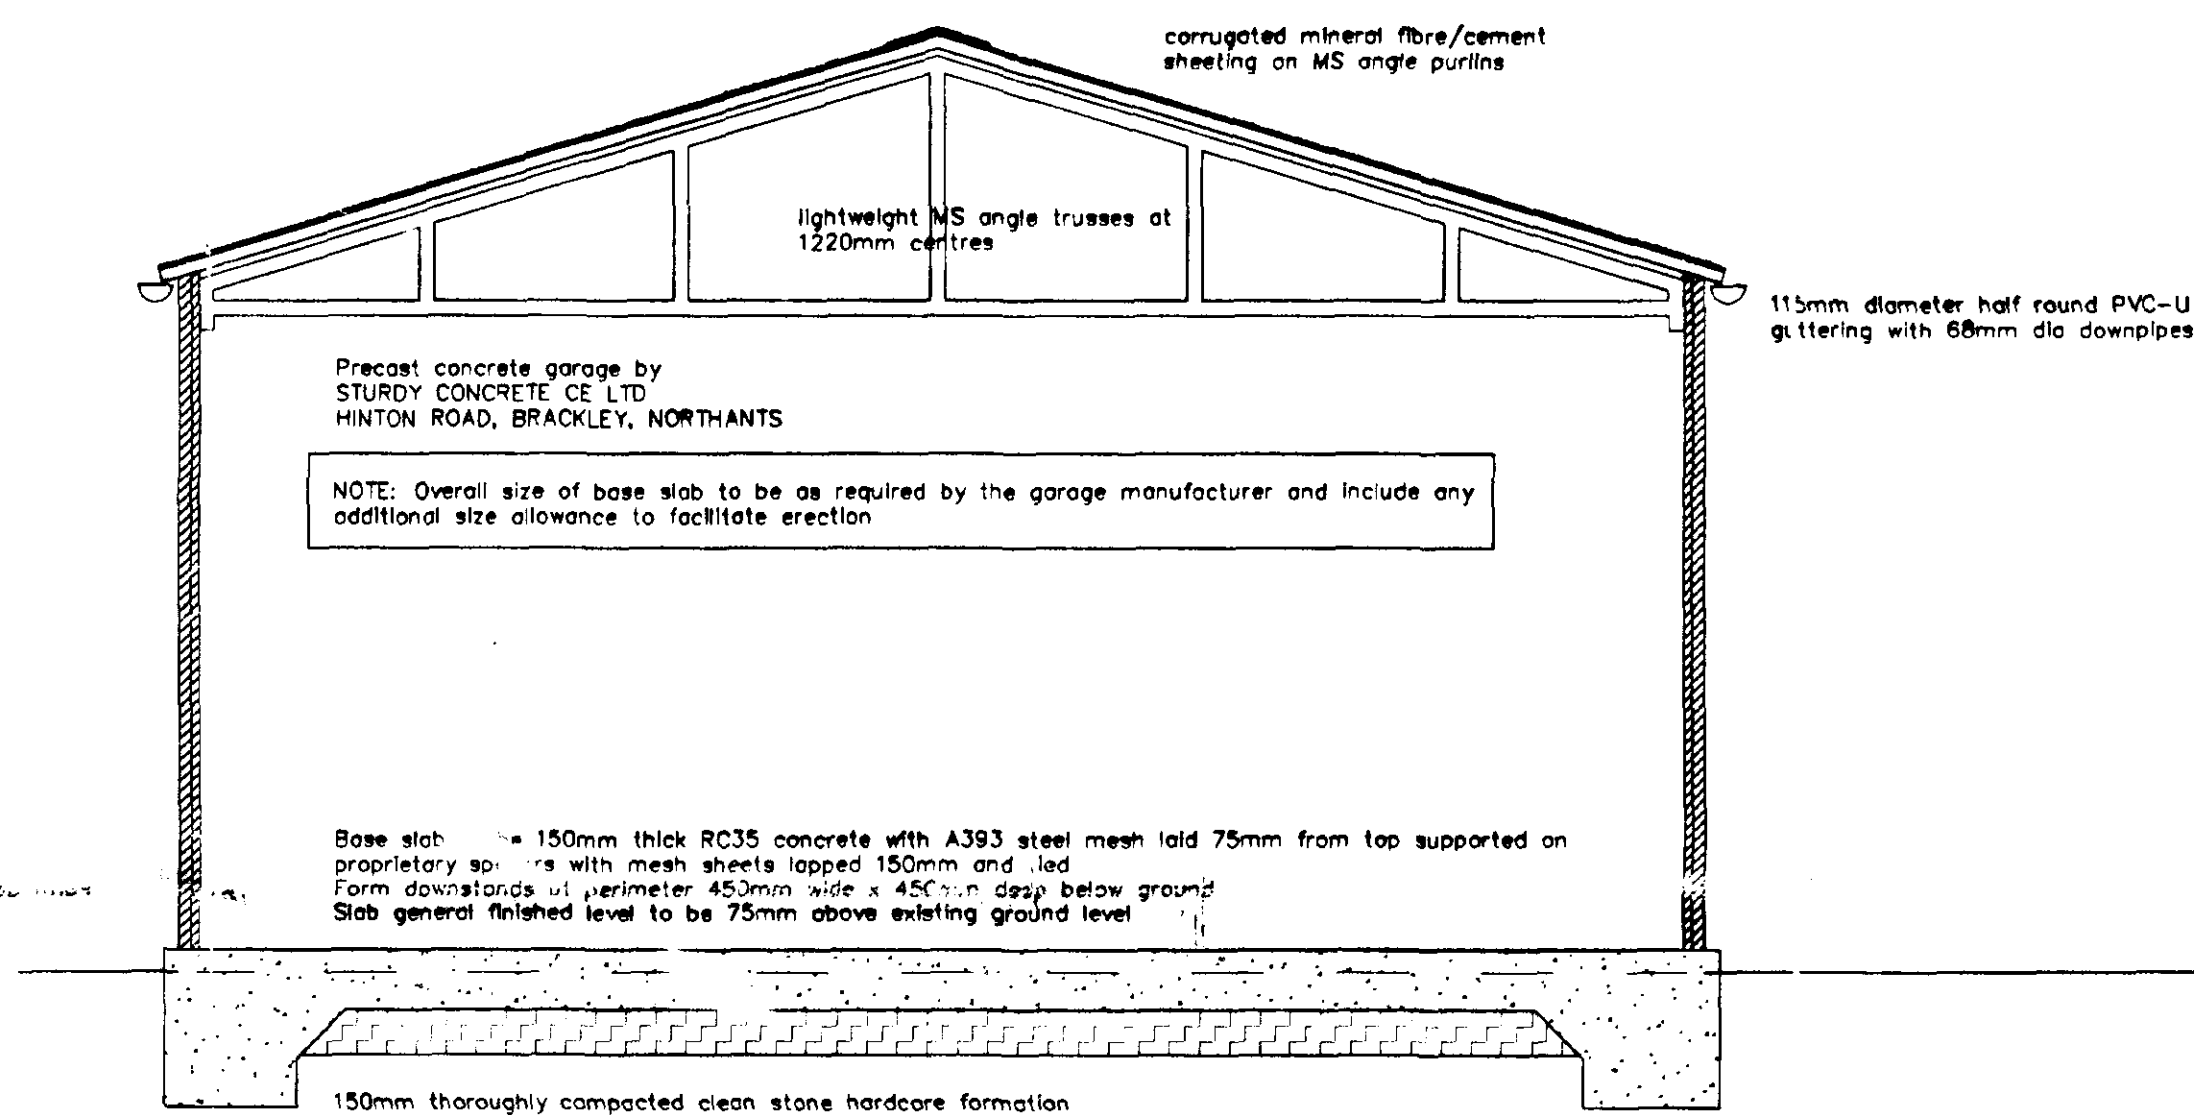

floor layout and block plan

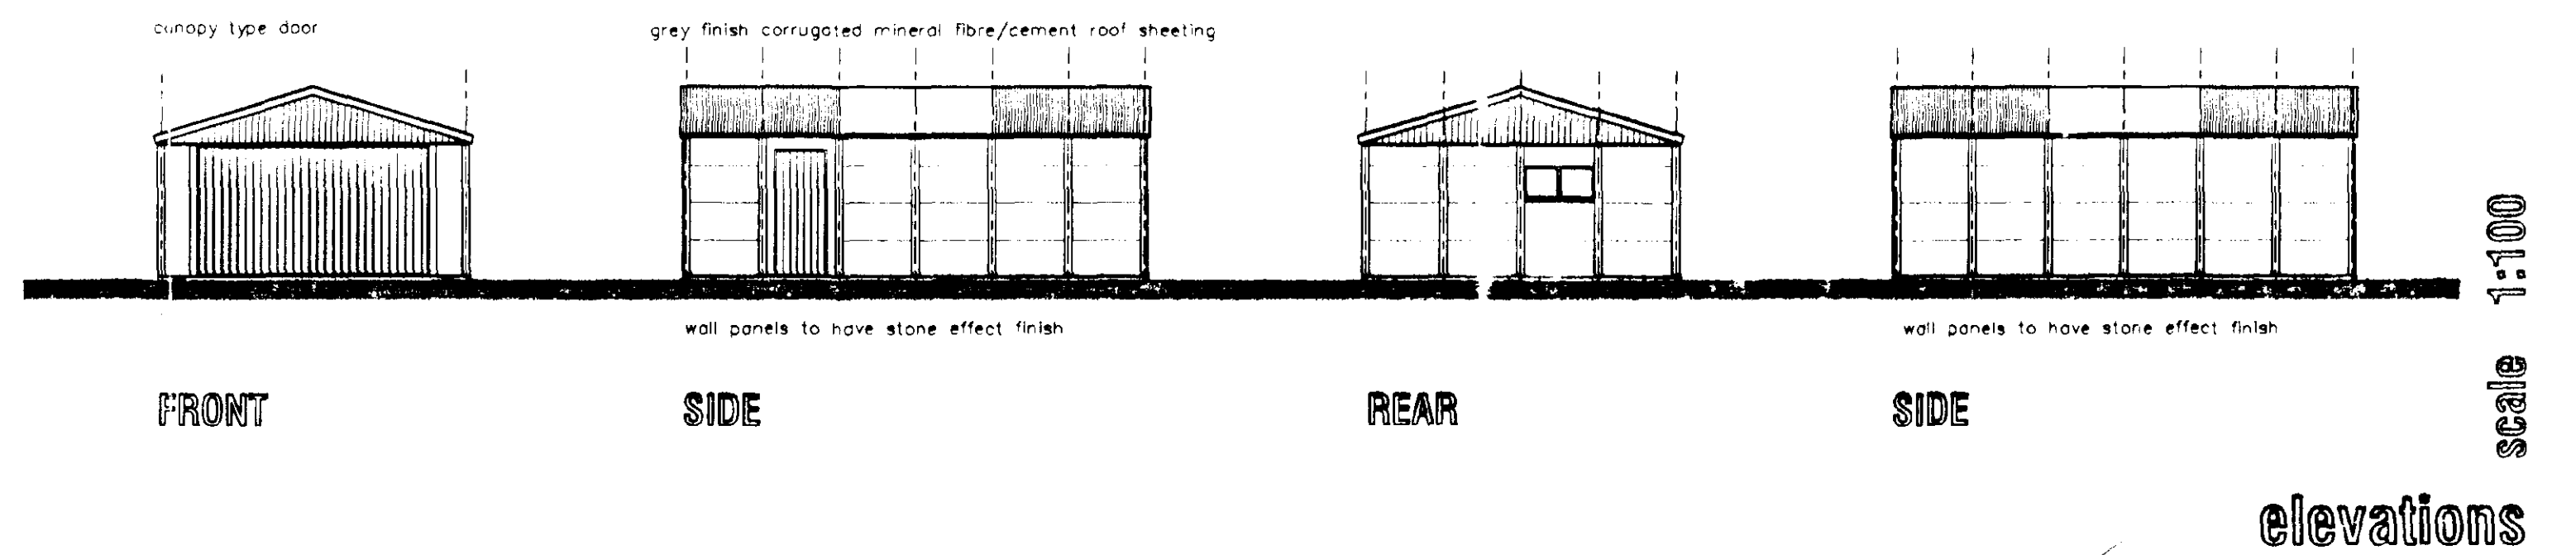

DETERMINED PLAN

SHDC Planning & Development
12 SEP 2002
Ref 1022/02

L. A. Building Design
Architectural and Building Practice
88 Normann Boulevard
Spalding
Lincolnshire PE11 1LS
Telephone/Fax: Spalding (01773) 711457

Peter S Lithgow MCIOB MBAT
Member of the Chartered Institute of Building and
Member of the British Institute of Architectural Technologists
Proposed Detached Garage
22 Johnson Avenue
Spalding, Lincolnshire, PE11 2QE
Client
Mr M Cawley

drawing General Arrangement PROPOSAL	
date AUG 2002	author(s) 1:100, 1:50, 1:25 & 1:1250
drawn by Peter Lithgow	checked
job no 02/31	drawing no 01