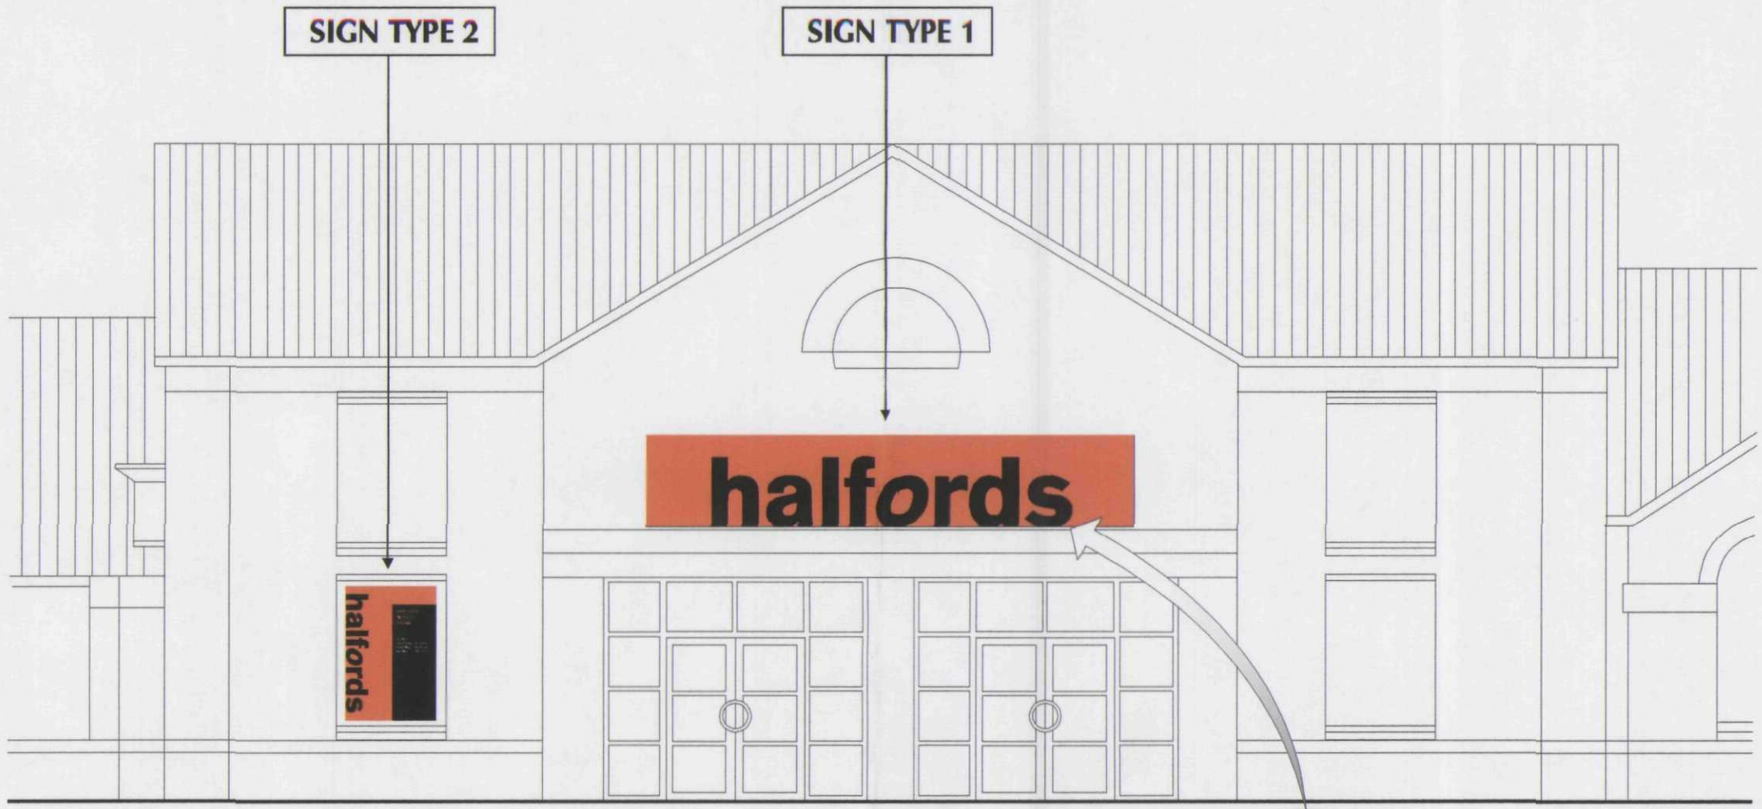


halfords

Night time view

halfords

SIGN TYPE 3

halfords

SIGN TYPE 4

Deleted

SIGN TYPE 1 *8000 x 1500mm REBRAND NEW IMAGE INTERNALLY ILLUMINATED FLEX FACE SIGN WITH HALO LIT EFFECT TEXT.*
SIGN TYPE 2 *1490 x 2200mm STANDARD OPENING HOURS SIGN.*
SIGN TYPE 3 *1200 x 300mm REPLACEMENT RETAIL PARK SIGN.*
SIGN TYPE 4 *1000 x 225mm REPLACEMENT RETAIL PARK SIGN.*

BLAZE NEON LTD
UNIT 3 - 4 ARDEN PARK, ARDEN ROAD,
FRANKLEY, BIRMINGHAM B45 0JA
TEL: +44 (0)121 457 7715 FAX: +44(0)121 453 9355
www.blazeneon.com E-MAIL: cad@blazeneon2.com

NOTE: ALL DIMENSIONS MUST BE CHECKED ON SITE AND NOT SCALED FROM THIS DRAWING

CLIENT:
HALFORDS
THE HOLLAND MARKETS
SPALDING

DRAWING TITLE: SIGNAGE PROPOSAL

SCALE: AS SHOWN @ A3

DATE: 06/07/04

DRAWN BY: AJH

DRAWING No: 04/966 page 1 of 1

SAVED AS: H:\Halfords\Colour Visuals\Sites\Spalding 04-966.cdr

REVISIONS:

DETERMINED PLAN

ISSUE 01