


DETERMINED
PLAN


SHDC
Planning & Development
- 4 AUG 2004
Ref: 1022/04

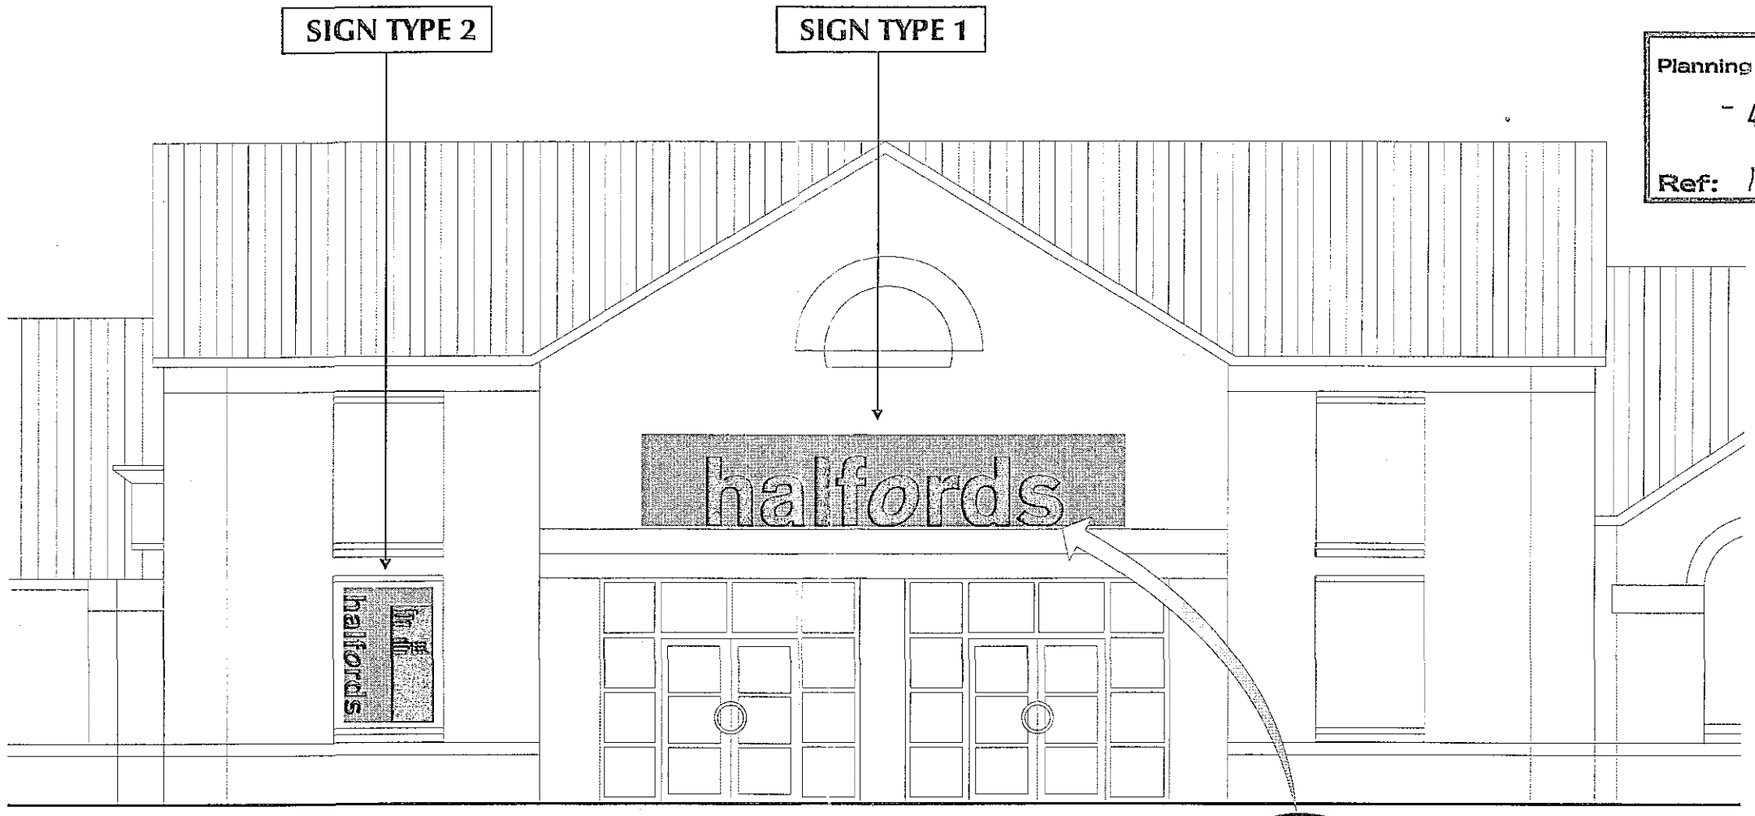

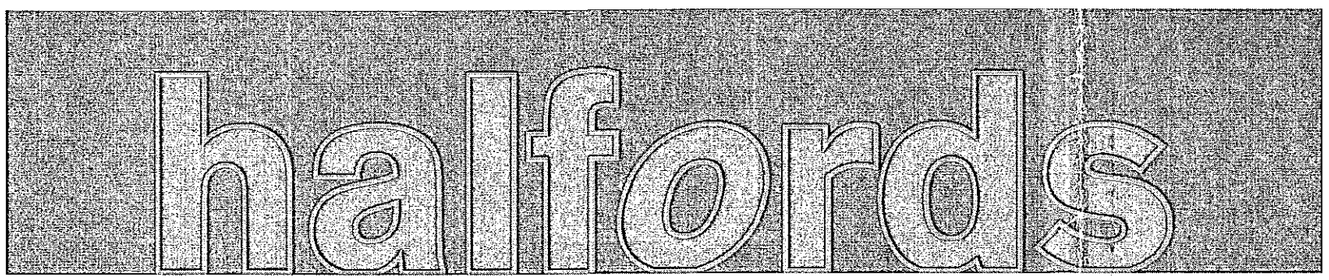

Night time view

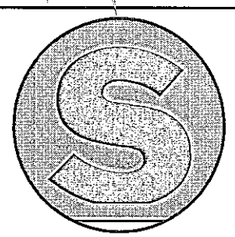

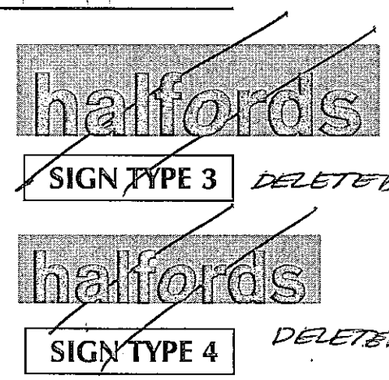

SIGN TYPE 1 *8000 x 1500mm REBRAND NEW IMAGE INTERNALLY ILLUMINATED FLEX FACE SIGN WITH HALO LIT EFFECT TEXT.*
SIGN TYPE 2 *1490 x 2200mm STANDARD OPENING HOURS SIGN.*
SIGN TYPE 3 *1200 x 300mm REPLACEMENT RETAIL PARK SIGN.* — DELETED
SIGN TYPE 4 *1000 x 225mm REPLACEMENT RETAIL PARK SIGN.* — DELETED

BLAZE NEON LTD
UNIT 3 - 4 ARDEN PARK, ARDEN ROAD,
FRANKLEY, BIRMINGHAM B45 0JA
TEL:+44 (0)121 457 7715 FAX:+44(0)121 453 9355
www.blazeneon.com E-MAIL: cad@blazeneon2.com

NOTE: ALL DIMENSIONS MUST BE CHECKED ON SITE AND NOT SCALED FROM THIS DRAWING

CLIENT:
HALFORDS
THE HOLLAND MARKETS
SPALDING

DRAWING TITLE: SIGNAGE PROPOSAL
SCALE: AS SHOWN @ A3
DATE: 06/07/04
DRAWN BY: AJH
DRAWING No: 04/966 page 1 of 1
SAVED AS: H:\Halfords\Colour Visuals\Sites\Spalding 04-966.cdr
REVISIONS:
ISSUE 01

DETERMINED
PLAN