
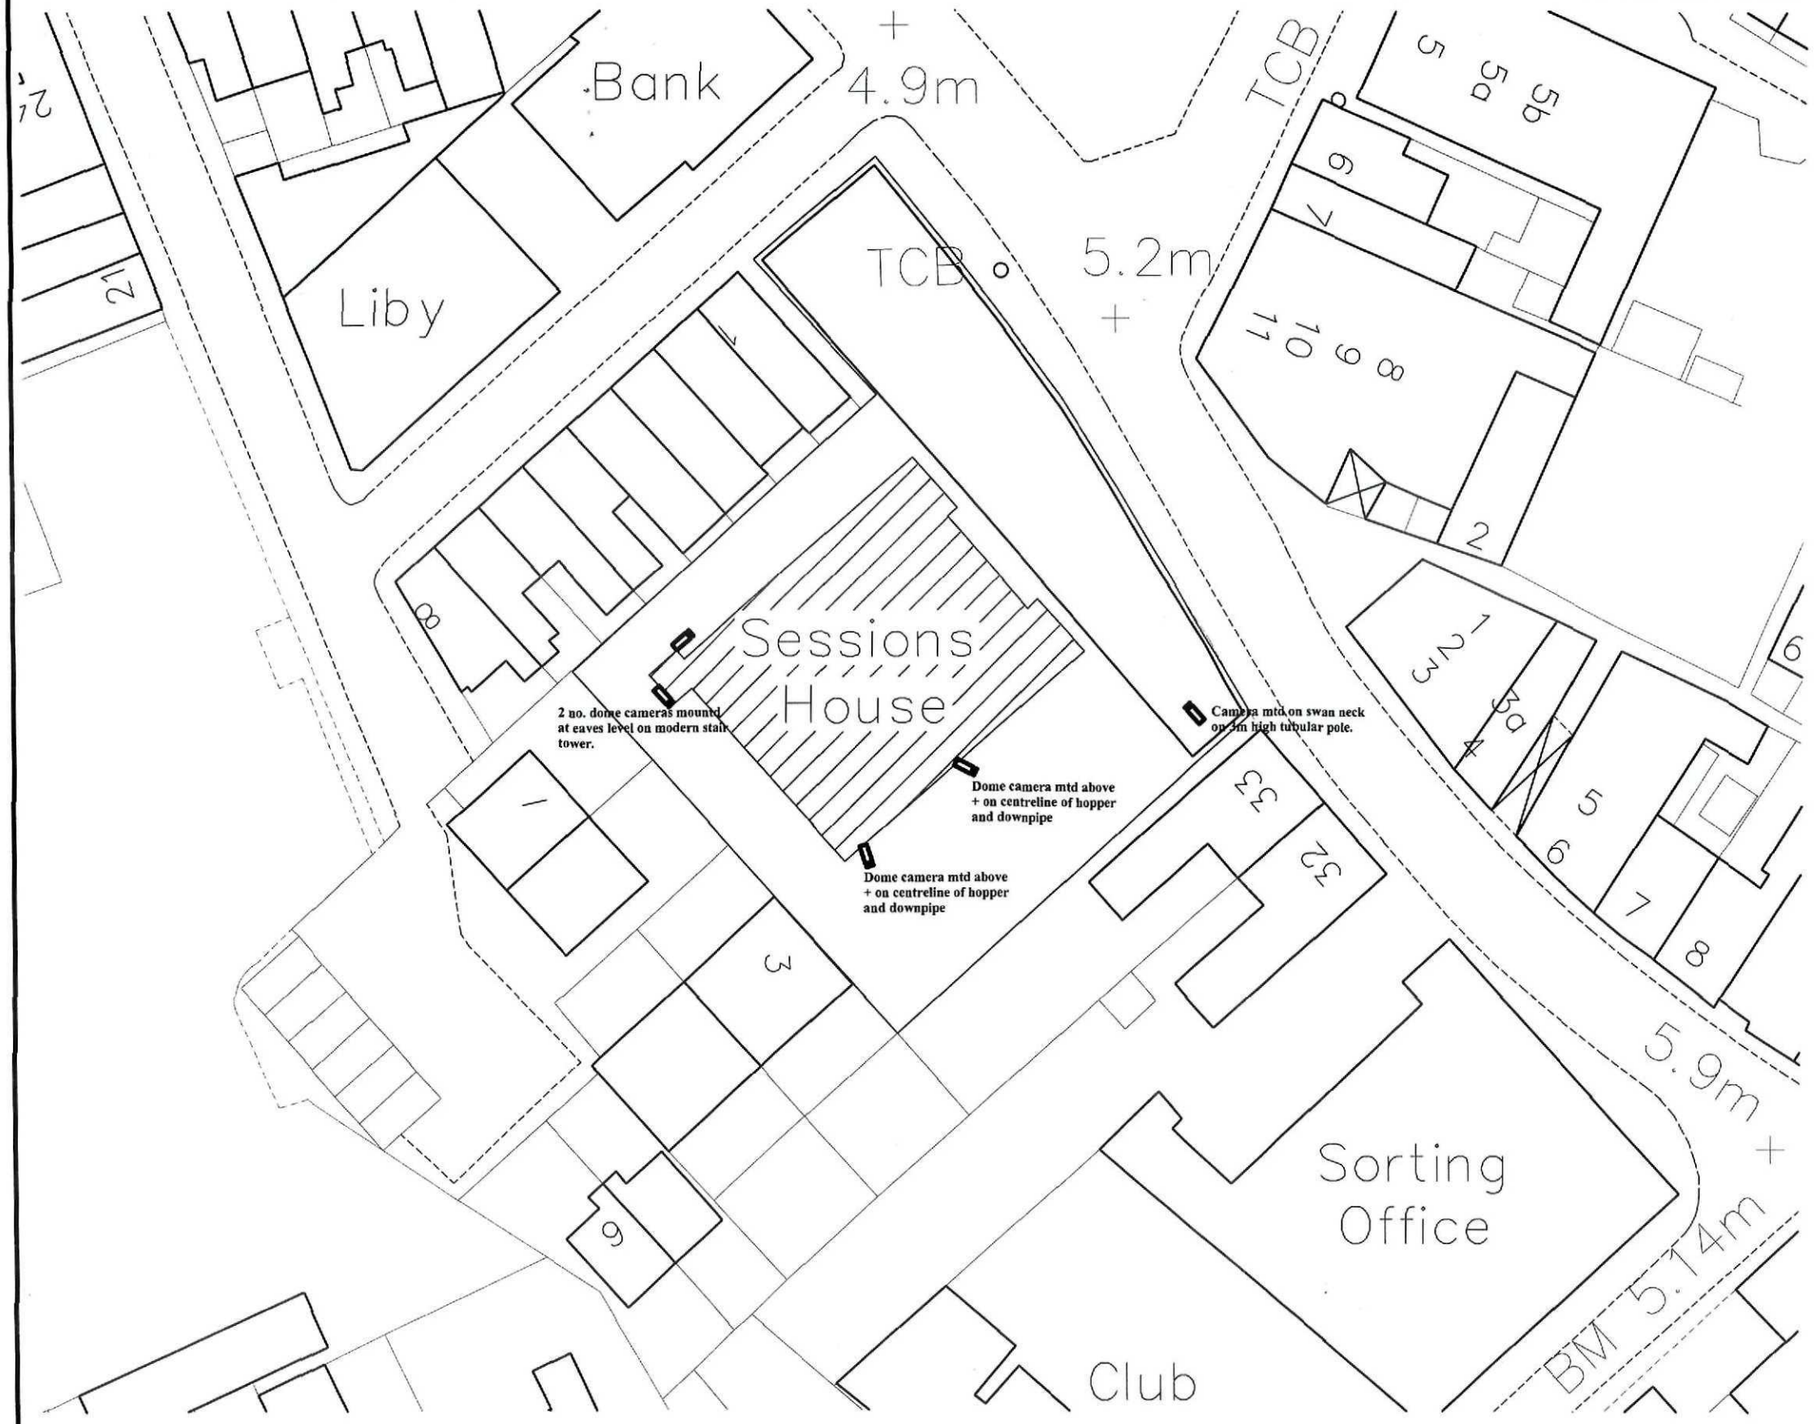


External CCTV location. All finished black

SHDC
Planning & Development
2 9 DEC 2011
Ref: 1022-11

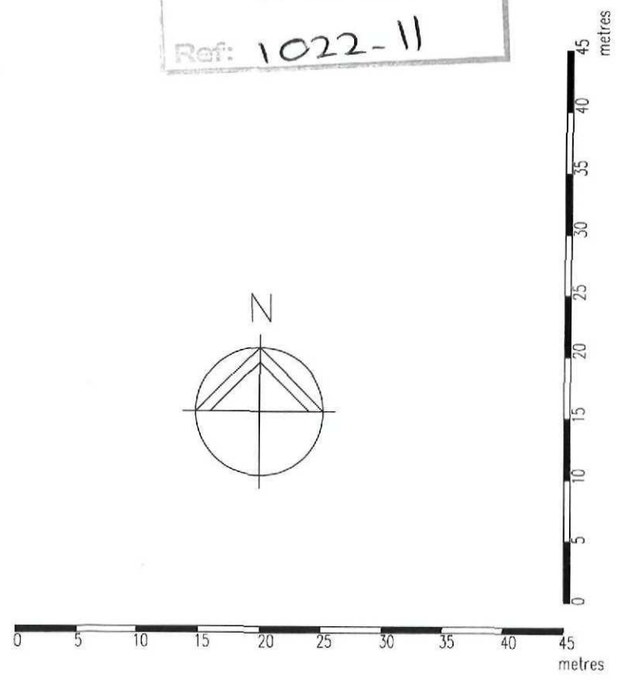

No	NOTES (STATUS): F. FEASIBILITY S. SKETCH DESIGN P. PLANNING B. BUILDING CONTROL D. DESIGN DEV / PRELIM M. MEASUREMENT T. TENDER C. CONSTRUCTION R. RECORD).
1	For construction use only if status "C" and checked against current revision
2	All dimensions to be checked on site by contractor
3	*Do not* scale from this drawing

Rev	Date	Dwn	Auth	REVISIONS
-	12.2011	ktb	ktb-	Listed Building Application

DONALD INSALL ASSOCIATES LIMITED
48 Sidney Street, Cambridge, CB2 3HX Tel. 01223 303111 Fax 01223 303006
Email: cambridge@insall-architects.co.uk

CHARTERED ARCHITECTS
PLANNING CONSULTANTS

Job SPALDING MAGISTRATES COURT : SECURITY WORKS

Title PROPOSED EXTERNAL CCTV LOCATIONS PLAN

Job	Status
HMCS 76	P
No. 2001	Rev. -
Scale (A3) 1: 500	A3

© 2011 DONALD INSALL ASSOCIATES LIMITED