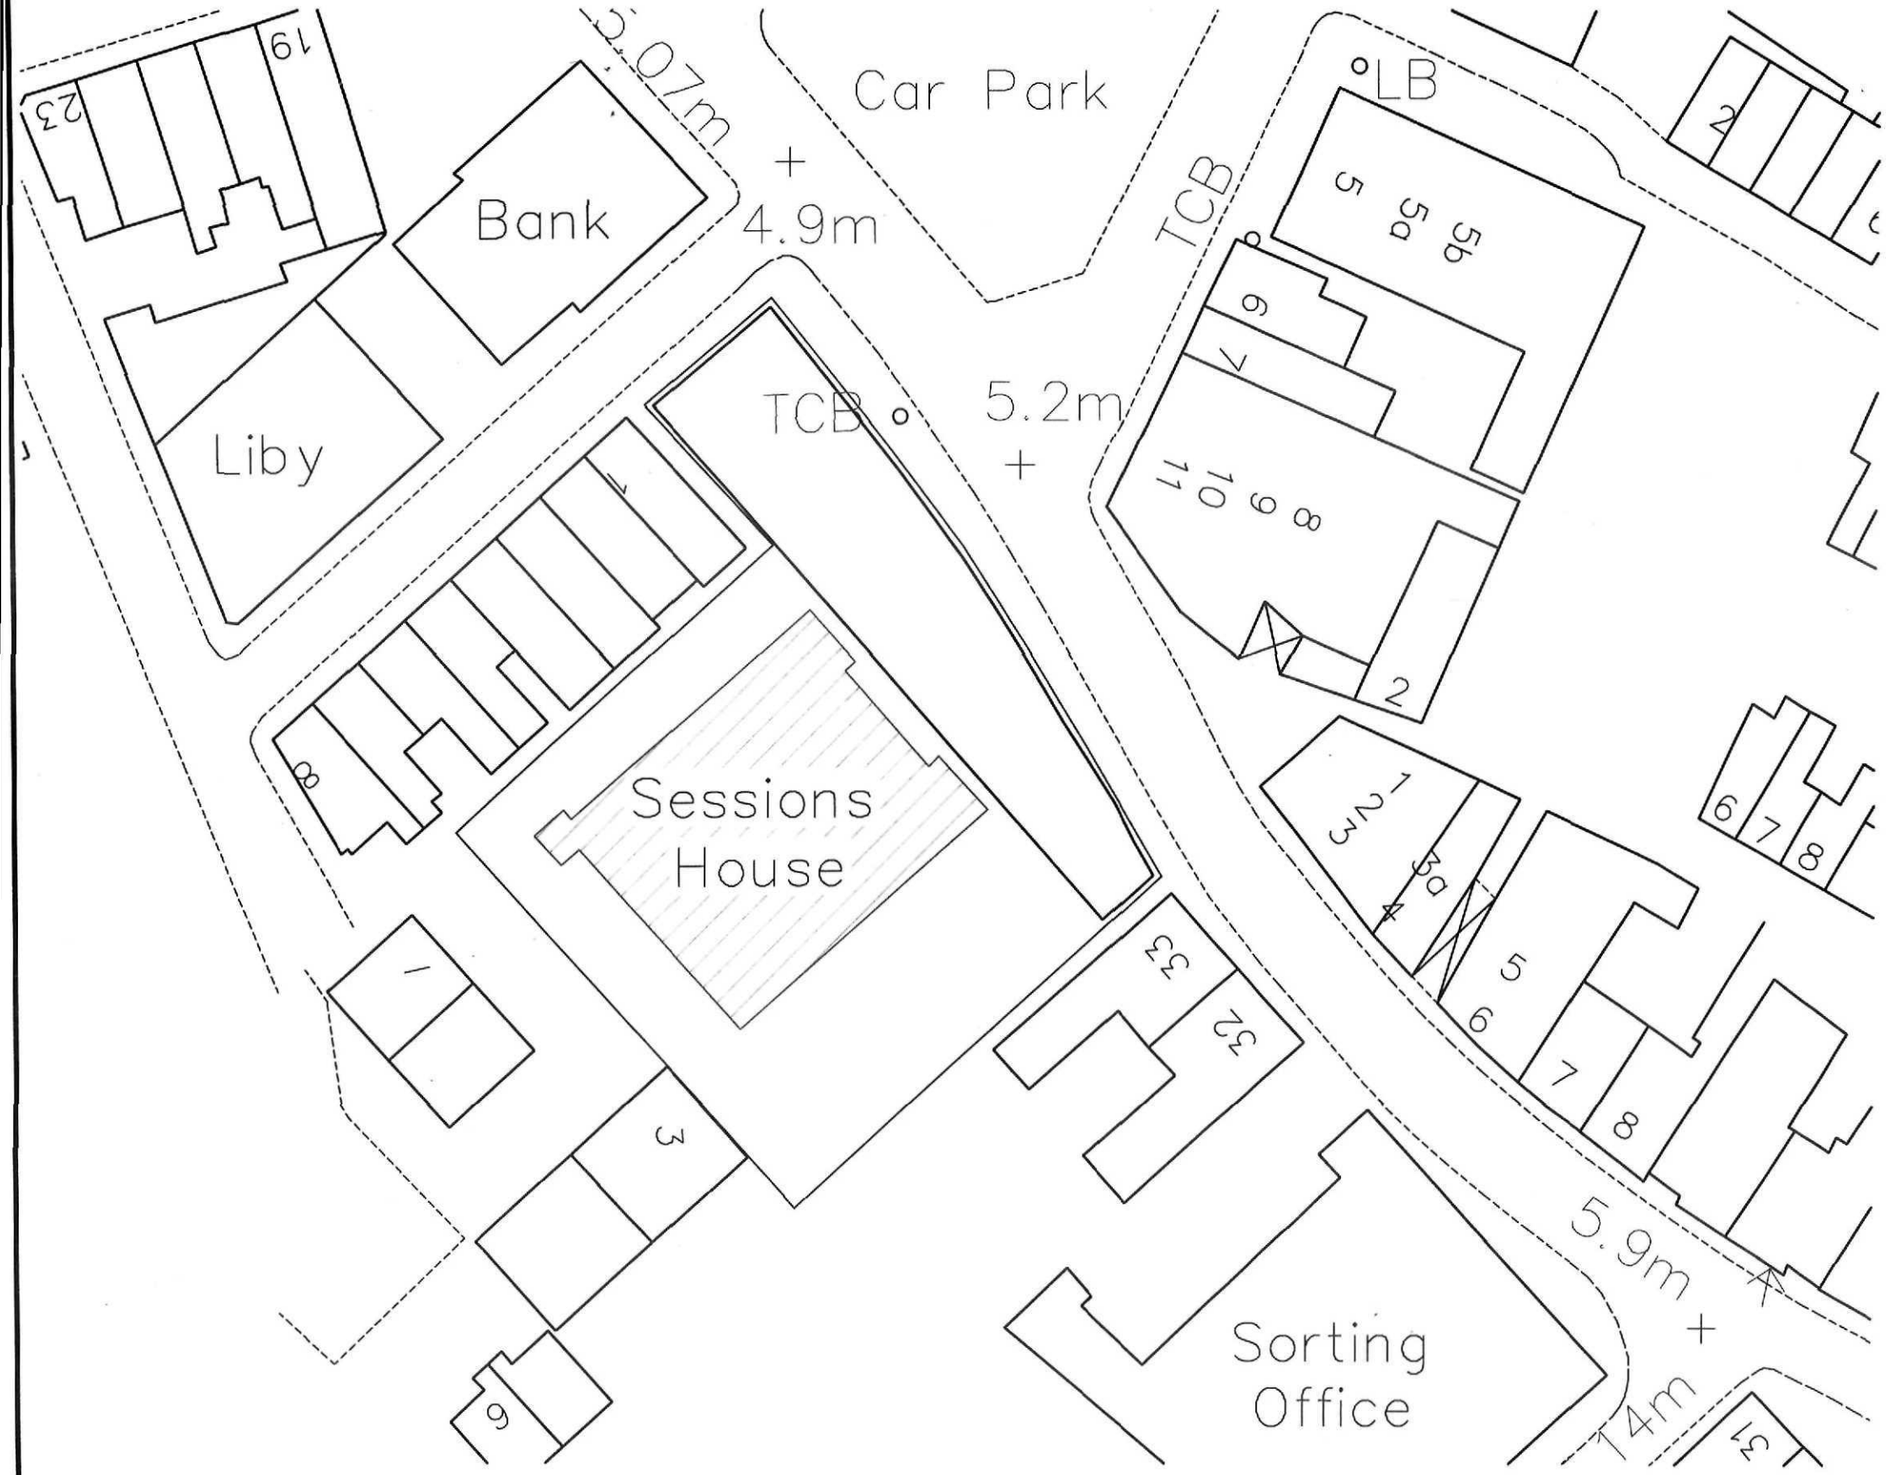



SHDC
Planning & Development
2 9 DEC 2011
Ref: 1022-11

| No | NOTES (STATUS): F. FEASIBILITY S. SKETCH DESIGN P. PLANNING B. BUILDING CONTROL D. DESIGN DEV / PRELIM M. MEASUREMENT T. TENDER C. CONSTRUCTION R. RECORD). |
|---|---|
| 1 | For construction use only if status "C" and checked against current revision |
| 2 | All dimensions to be checked on site by contractor |
| 3 | Do not scale from this drawing |

| Rev | Date | Dwn | Auth | REVISIONS |
|---|---|---|---|---|
| - | 12.2011 | ktb | ktb- | Listed Building Application |

DONALD INSALL ASSOCIATES LIMITED
48 Sidney Street, Cambridge, CB2 3HX Tel. 01223 303111 Fax 01223 303006
Email: cambridge@insall-architects.co.uk

CHARTERED ARCHITECTS
PLANNING CONSULTANTS

Job SPALDING MAGISTRATES COURT : SECURITY WORKS

Title BLOCK PLAN

| Job | Status |
|---|---|
| HMCS 76 | P |
| No. 1010 | Rev. - |
| Scale (A3) 1: 500 | A3 |

© 2011 DONALD INSALL ASSOCIATES LIMITED