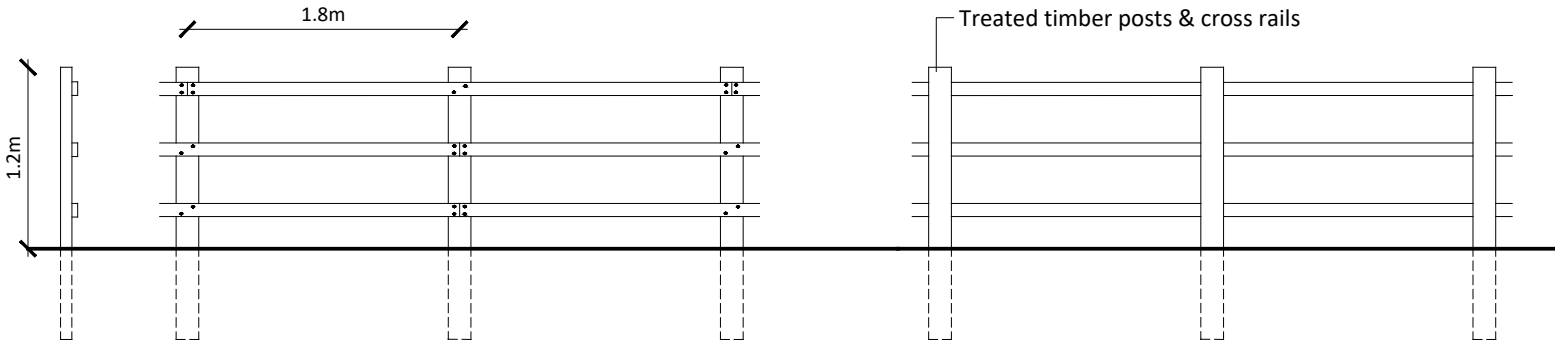


1.2m high post & rail fence

CDM 2015
This drawing is for illustrative purposes and/or obtaining the relevant planning permission only. It should not be used for construction and accordingly, risk identification under the Construction (Design & Management) Regulations 2015 has not been undertaken.

Notes

Copyright
© Robert Doughty Consultancy Limited.
All rights described in the Copyright, Designs and Patents Act 1988 have been asserted.

Dimensions
All dimensions shown are for the purposes of obtaining the relevant planning permission only.

0 0.5 1 1.5 2 2.5m

Rev	Description	Date

Robert Doughty Consultancy

32 High Street, Helpringham
Sleaford, Lincolnshire, NG34 0RA

Tel: 01529 421646
Email: admin@rdc-landplan.co.uk
Web: www.rdc-landplan.co.uk

Client
Racquet Space

Project
Proposed Padel and Pickleball Centre
Land off Bourne Road, Spalding

Drawing
1.2m high post and rail fence detail

Scale @ A4	Date
1: 50	17/10/25

Drawn By	Checked By
WW	-

Job Number	Status	Purpose of Issue
1648-1	FP	Planning

Drawing No.	Rev
1648-1_FP_DD01	-