


N

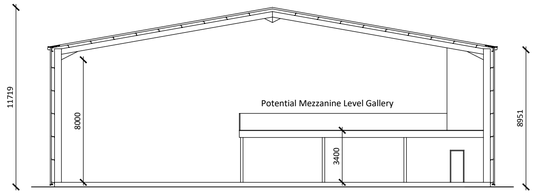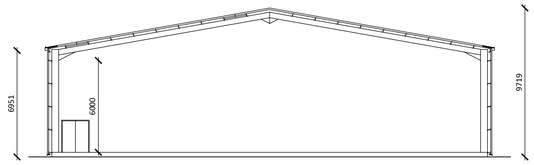

Proposed Cross Section A - A

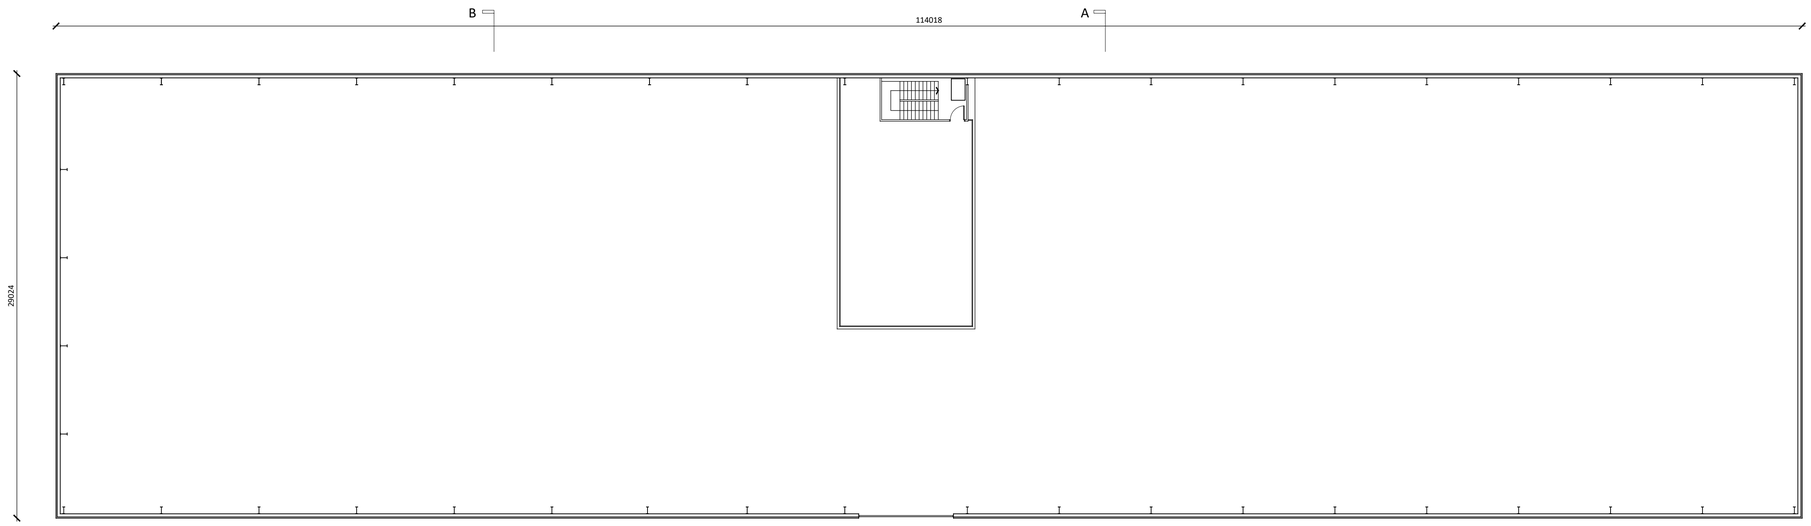

Proposed Cross Section B - B


B
114018
A
29024
1
1
1