
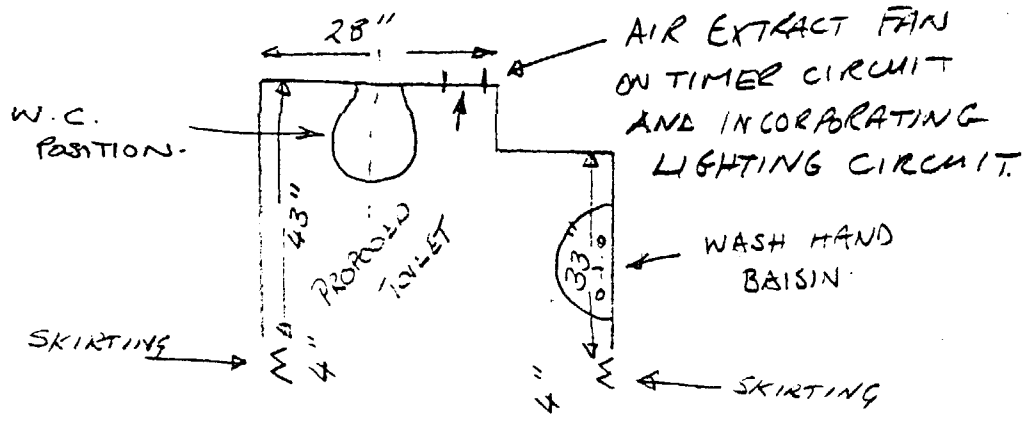


WC & Handbasin connected to existing s&vp

Existing doors upgraded using intumiscent smoke seals rebated into doors and both faces of door painted with clear intumiscent paint

DUCTING FOR EXHAUST FAN. INCORPORATING LIGHTING CIRCUIT i.e. LIGHT SWITCH OPERATES FAN AND LIGHT AND FAN CONTINUES TO OPERATE AFTER LIGHT GOES OUT


Stud wall, timber frame with plaster board walls - to be finished with plaster skimm. skirting and architrave to match existing.

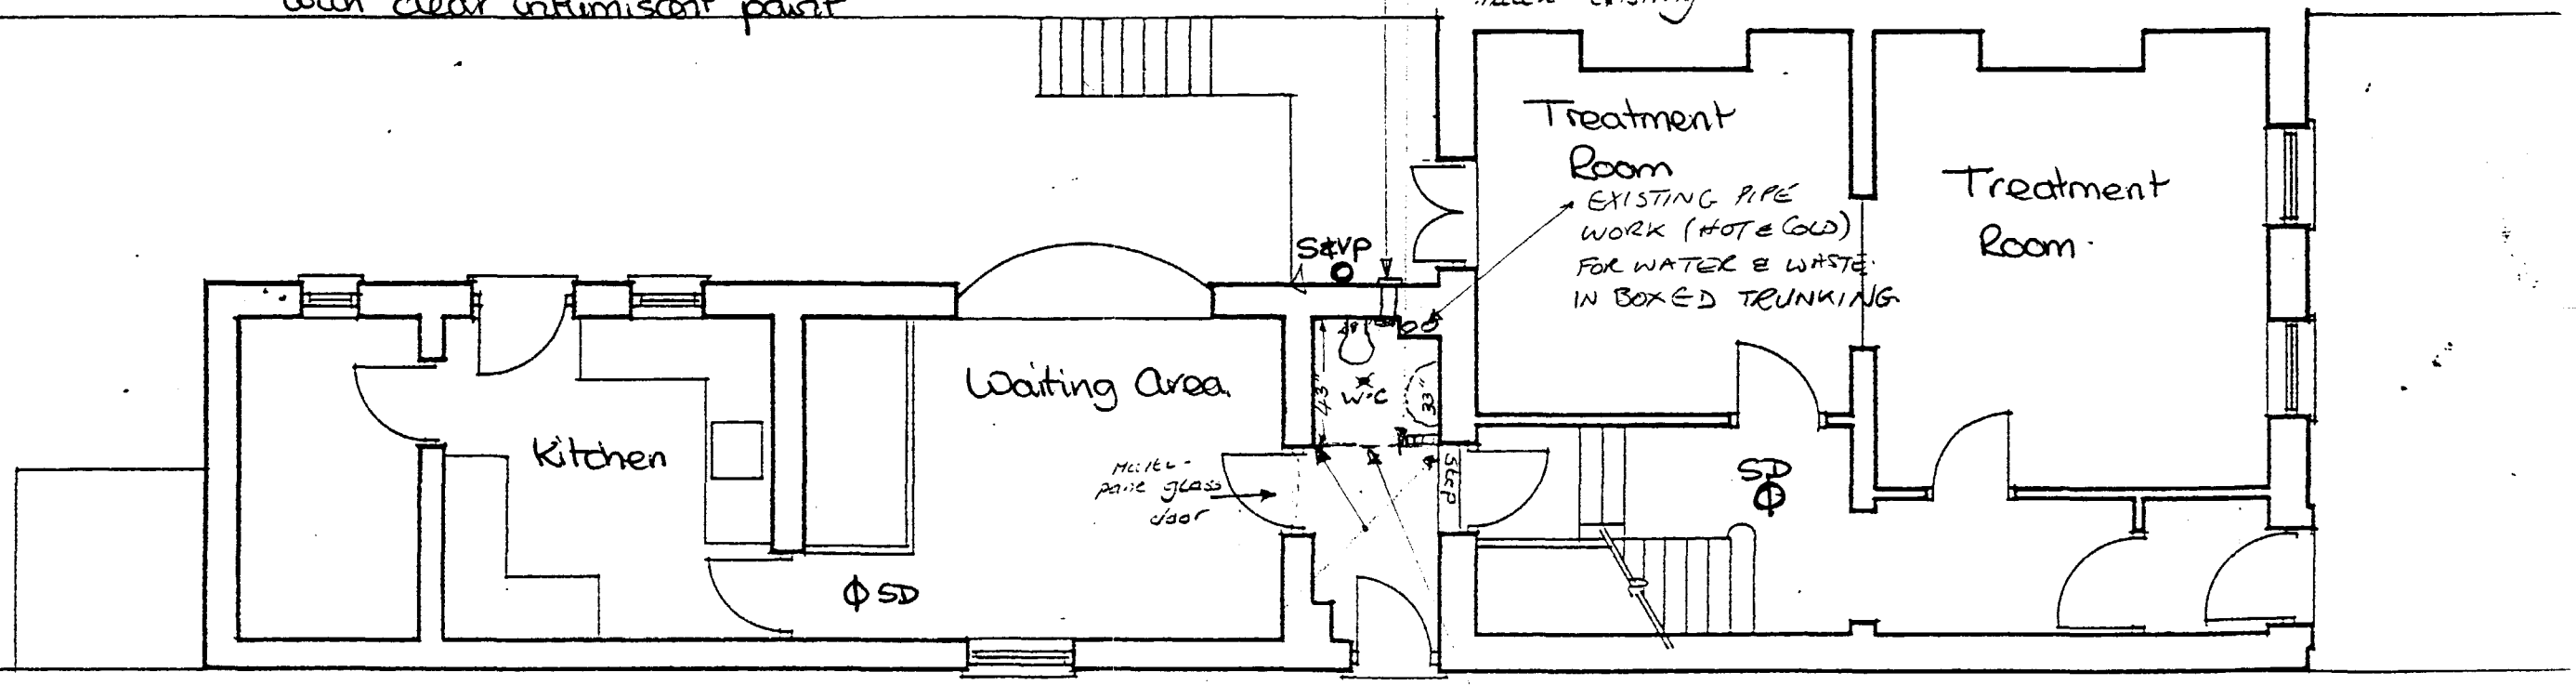

Smoke detectors to be linked to main fuse board with battery overide.

DOOR TO MATCH EXISTING DOORS (OR AS NEAR AS POSSIBLE)

* ALL WORK TO BE CARRIED OUT TO BUILDING STANDARD REGS.

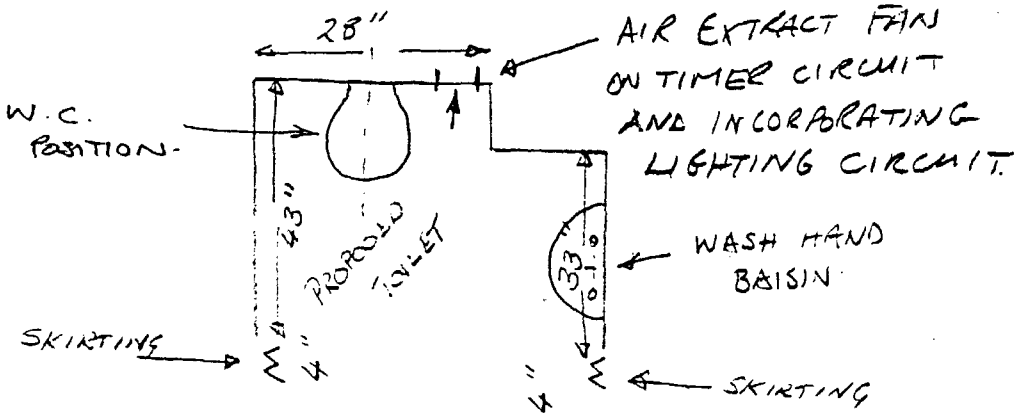


WC & Handbasin connected to existing s&vp

Existing doors upgraded using intumiscent smoke seals rebated into doors and both faces of door painted with clear intumiscent paint


DUCTING FOR EXHAUST FAN. INCORPORATING LIGHTING CIRCUIT i.e. LIGHT SWITCH OPERATES FAN AND LIGHT AND FAN CONTINUES TO OPERATE AFTER LIGHT GOES OUT.

Stud wall. timber frame with plaster board walls - to be finished with plaster skim. skirting and architrave to match existing.

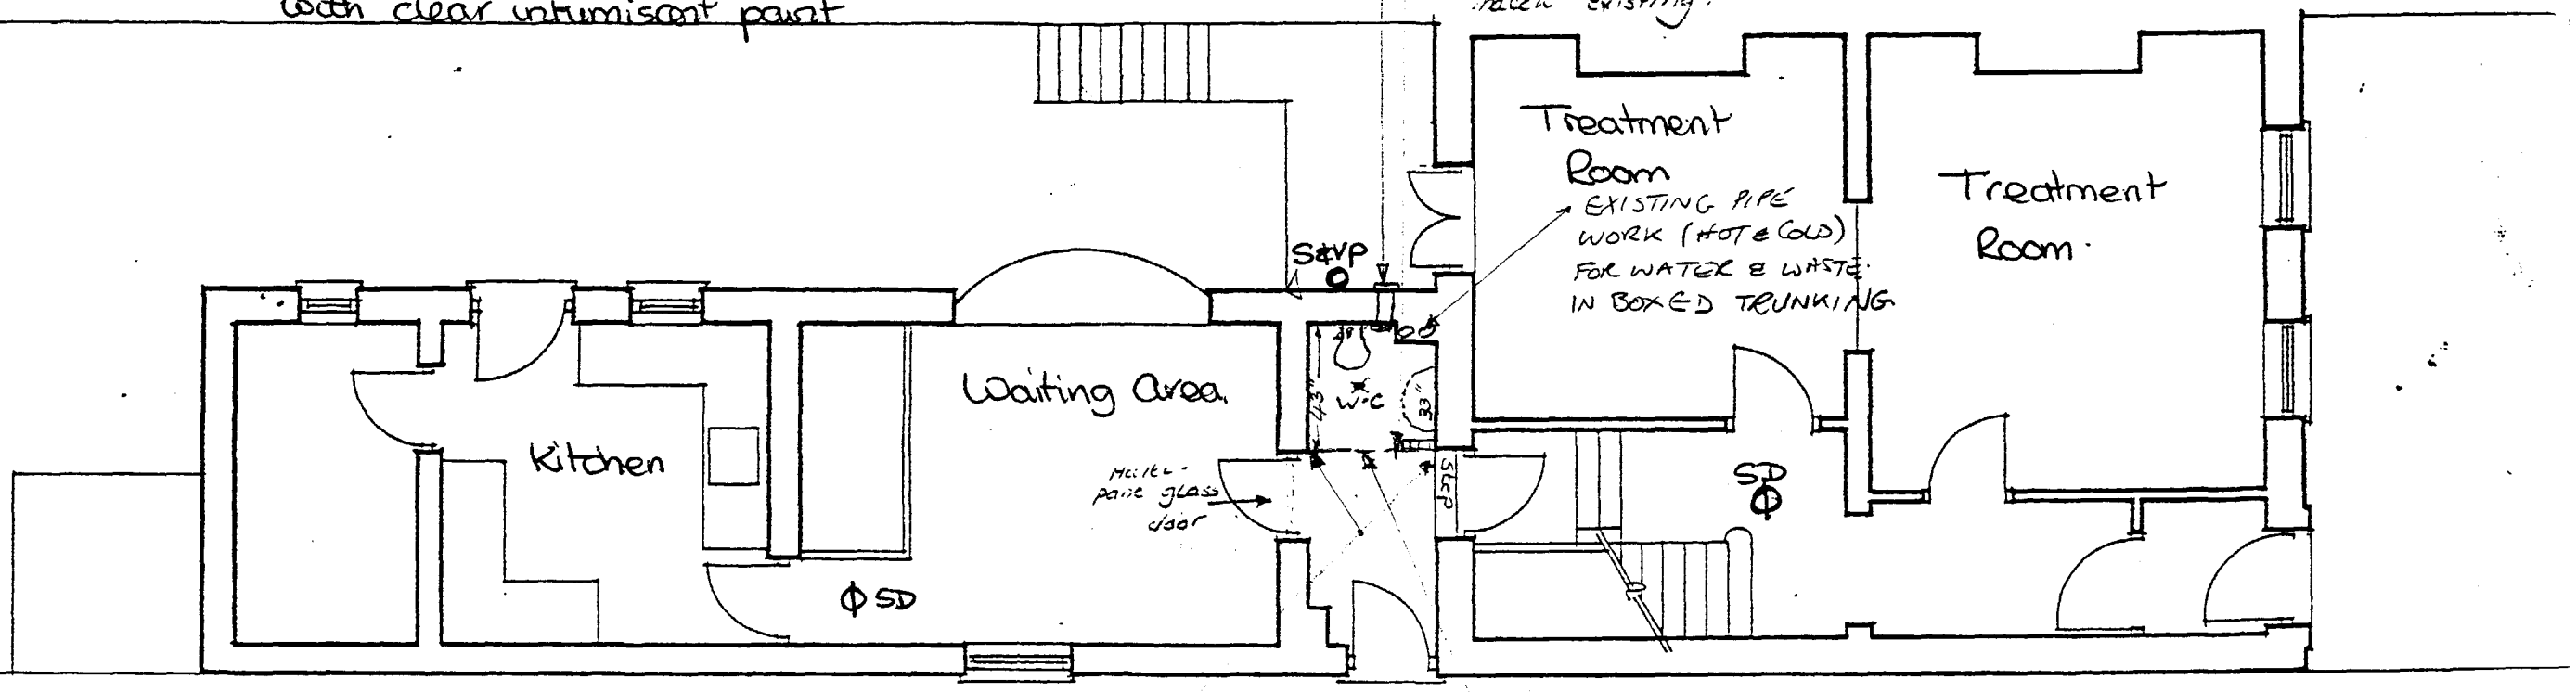

Smoke detectors to be linked to main fuse board with battery overide

* ALL WORK TO BE CARRIED OUT TO BUILDING STANDARD REGS.

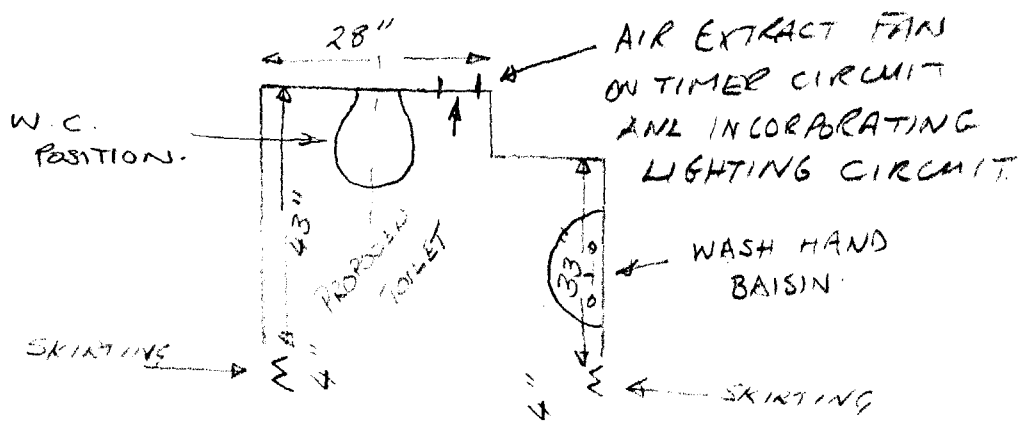


23 OCT 1995

lof: 1022 | 95

OFFICE COPY

DUCTING FOR EXHAUST FAN. INCORPORATING LIGHTING CIRCUIT ie LIGHT SWITCH OPERATES FAN AND LIGHT AND FAN CONTINUES TO OPERATE AFTER LIGHT GOES OUT

Stud wall. timber frame with plaster board each side - to be finished with plaster skim. skirting and architraves to match existing.

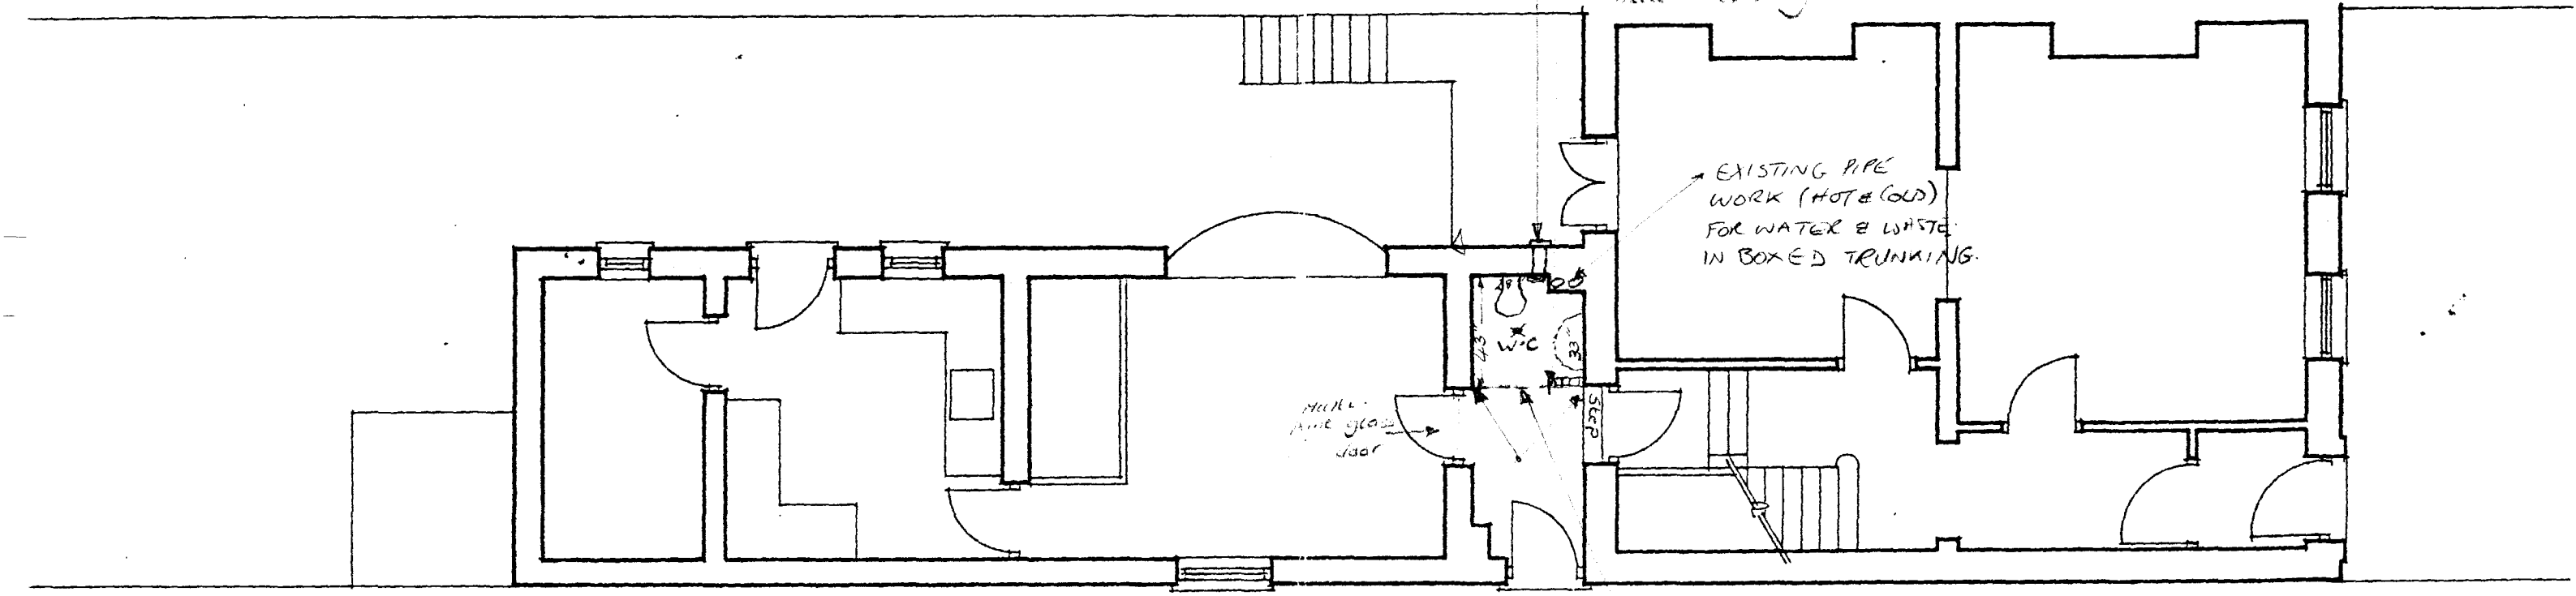

* ALL WORK TO BE CARRIED OUT TO BUILDING STANDARD REGS.
*