




Contractor to check all Dimensions on site prior to ordering materials / commencing work. If in doubt then please ask

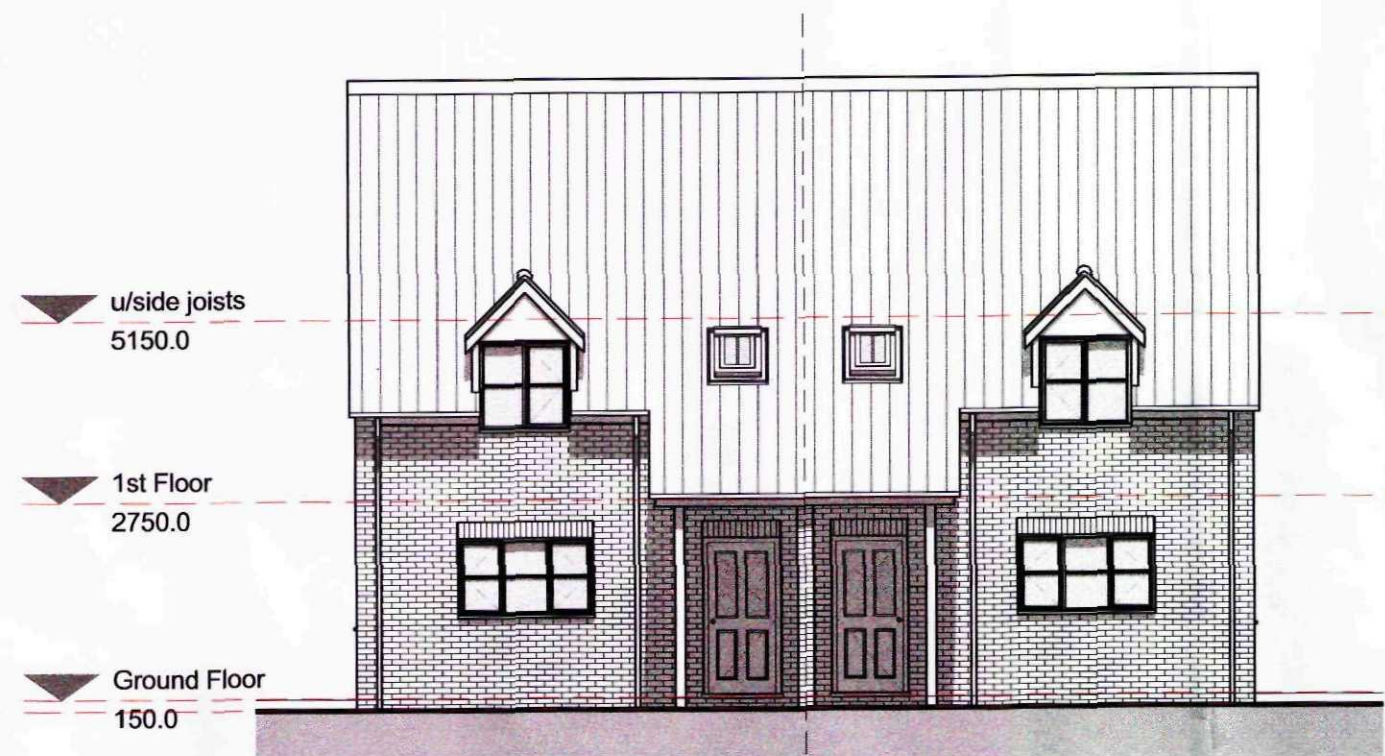


2 Front Elevation
1 : 100

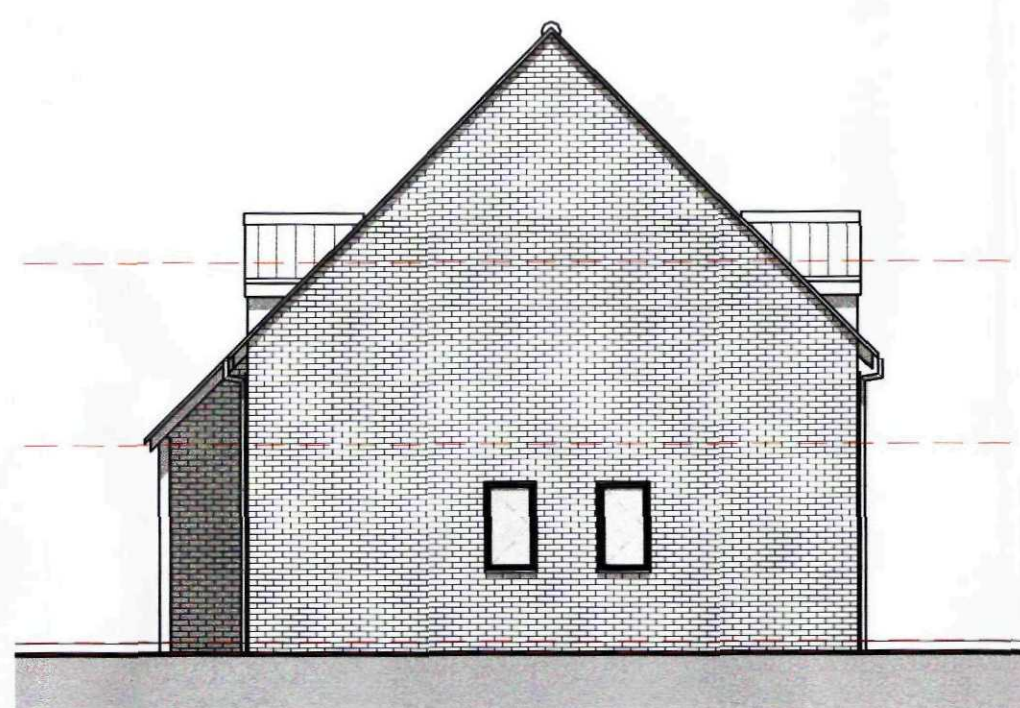


3 Right Side Elevation
1 : 100

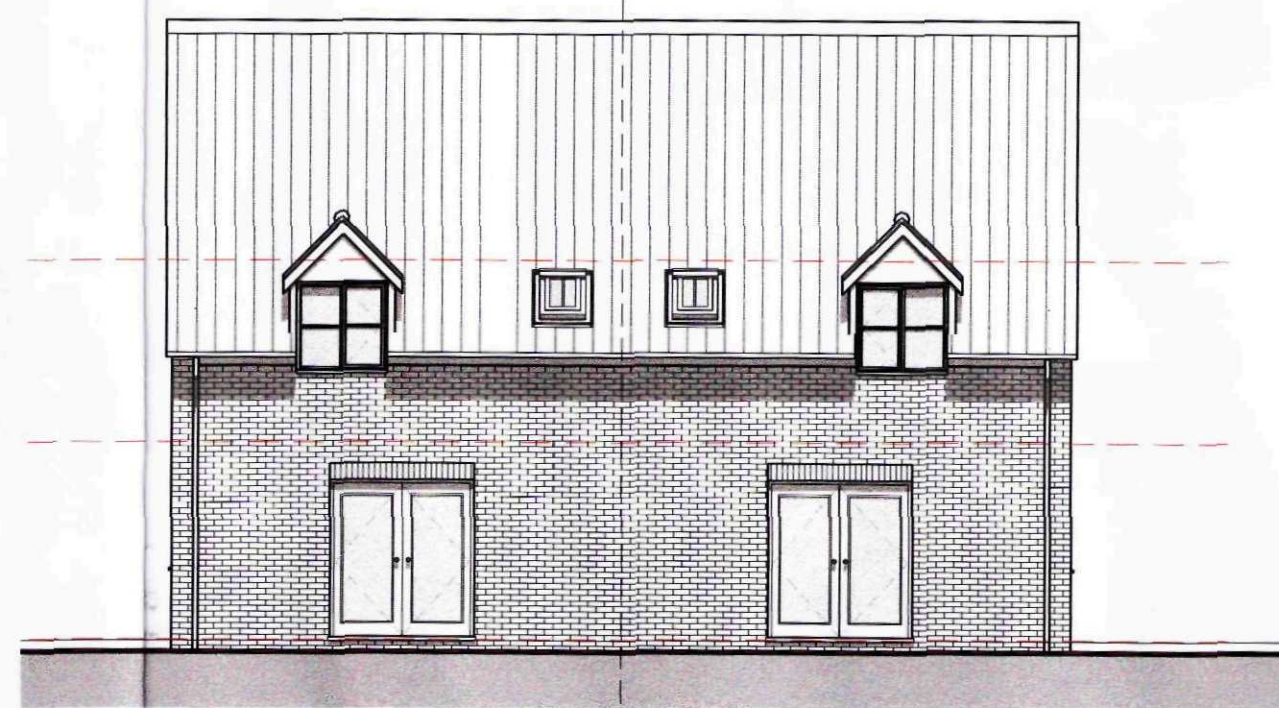


4 Rear Elevation
1 : 100

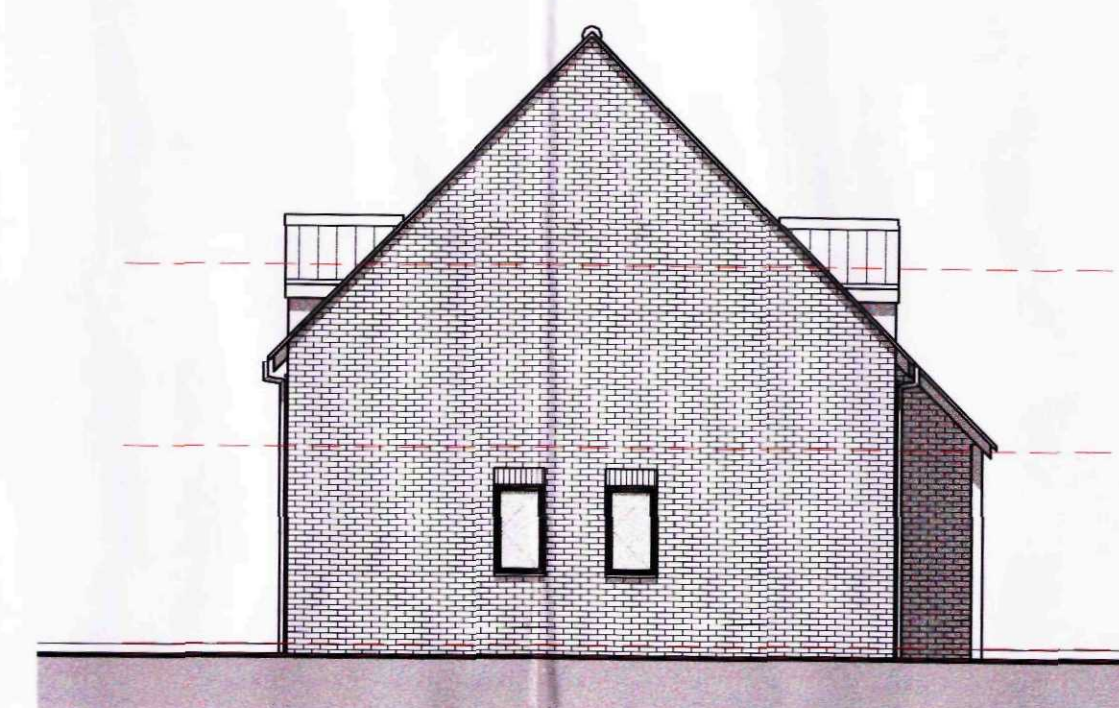

5 Left Side Elevation
1 : 100

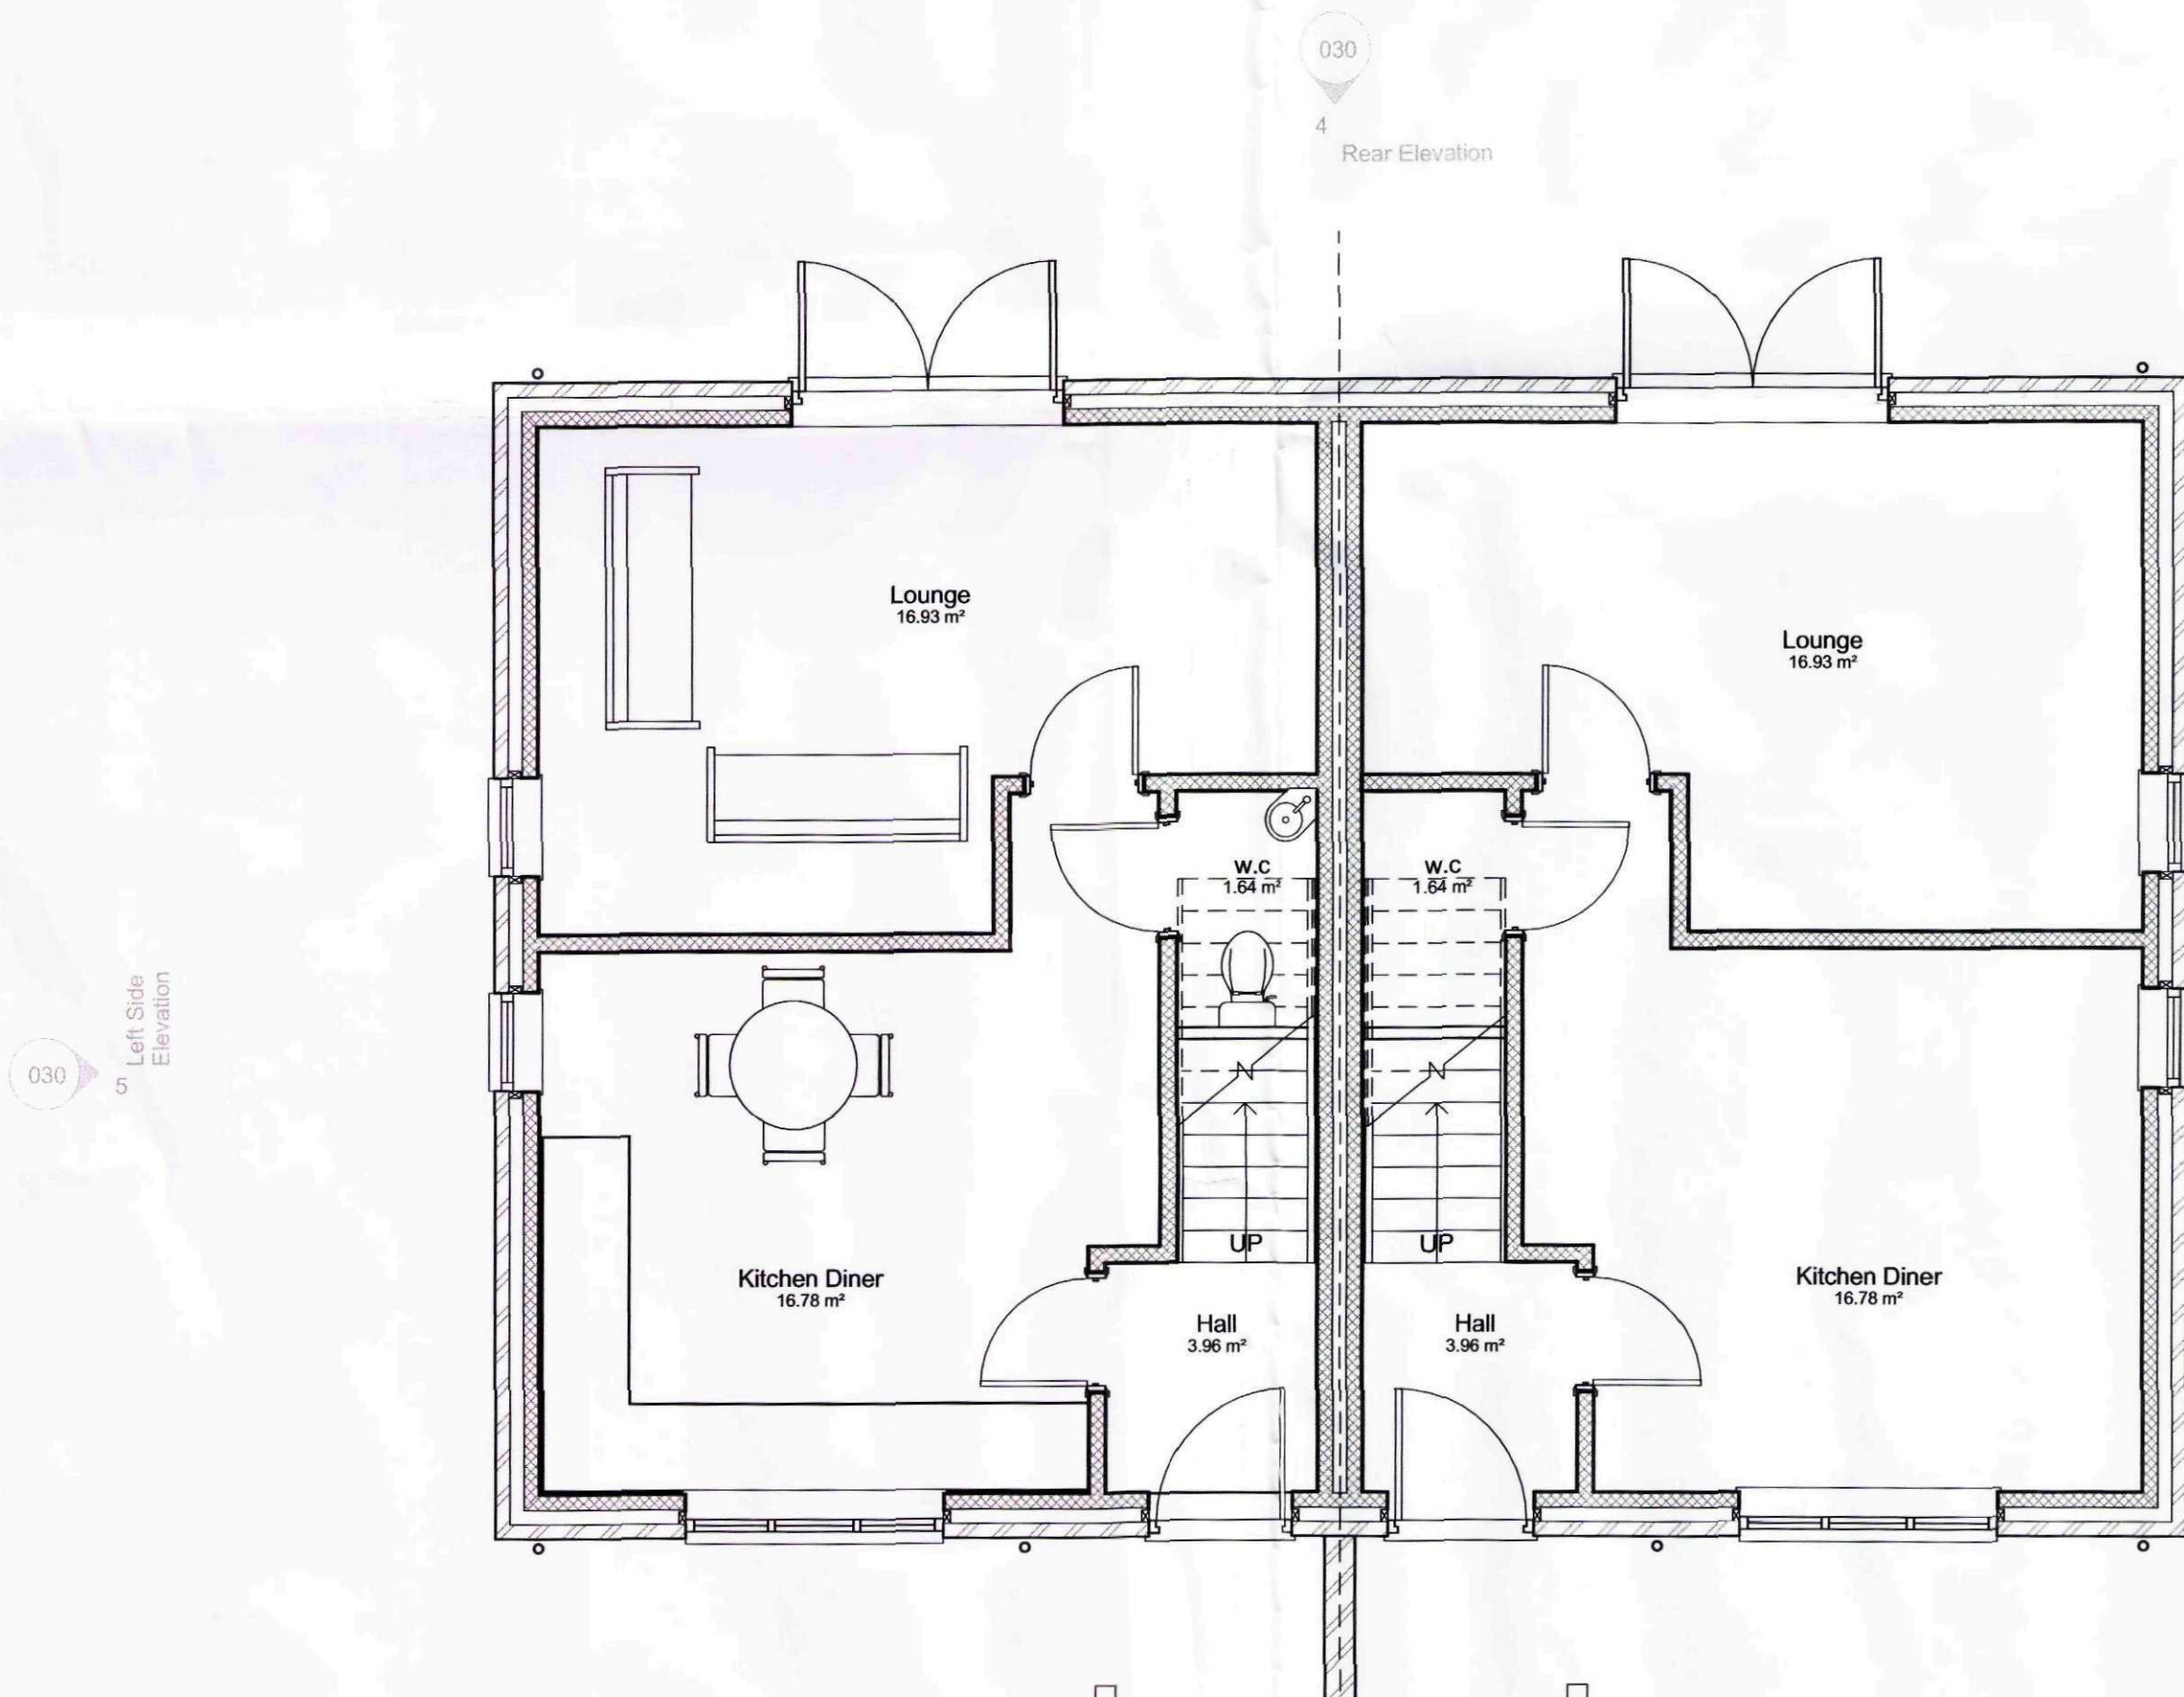

1 01 - Ground Floor
1 : 50

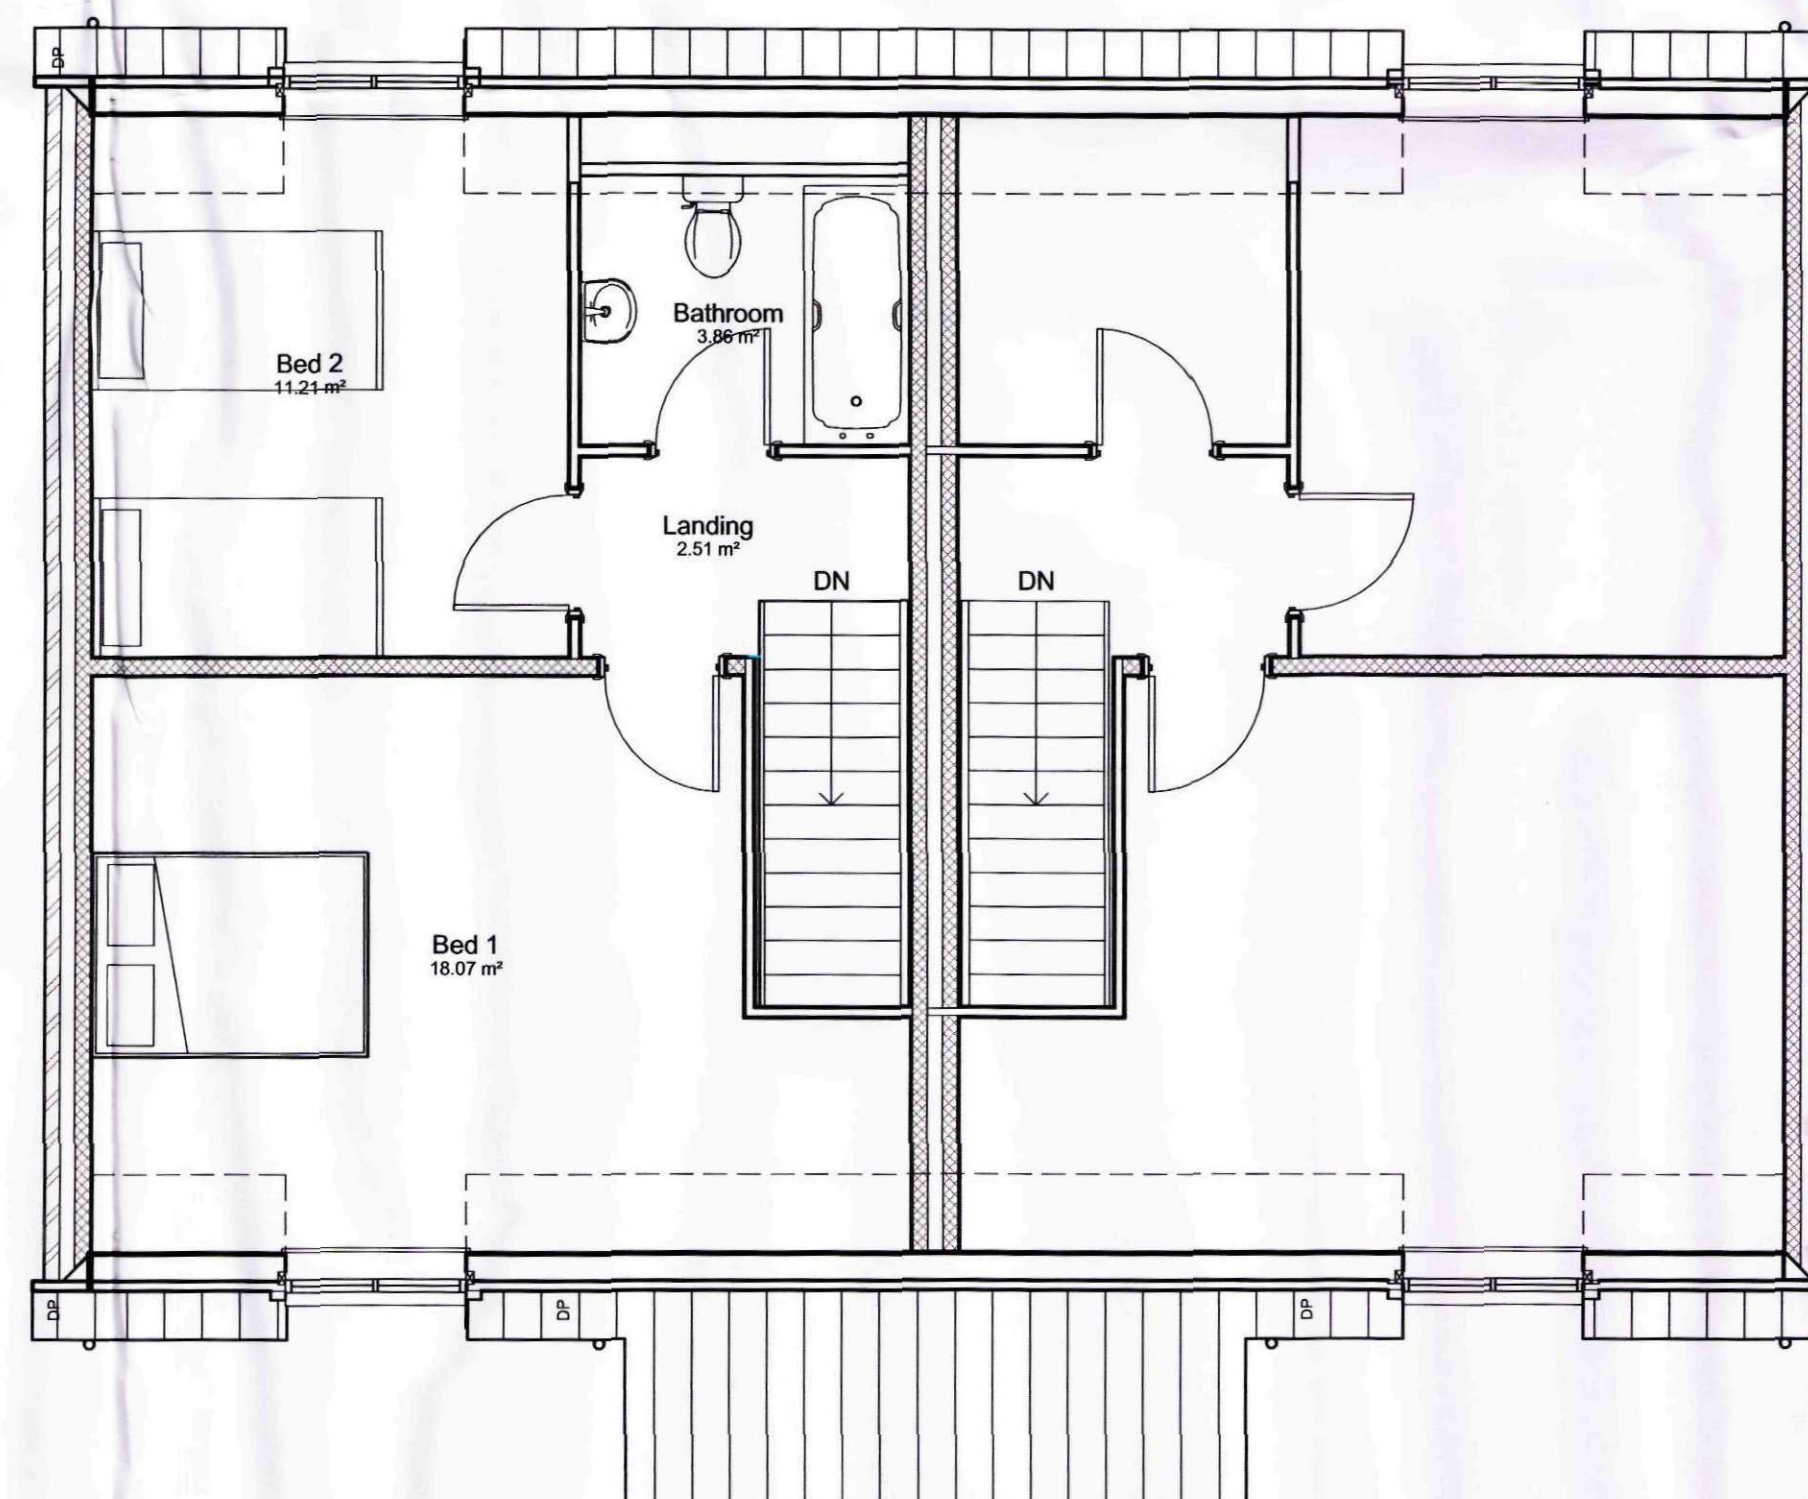

GENERAL CONDITIONS
Contractors are responsible for checking all dimensions on site when work commences and before ordering any materials. Any discrepancies should be brought to the attention of the Client for remedial action before commencing further.
All materials not specified to be of a standard suitable for the work proposed and be fit for purpose. All work to be in accordance with good building practice and all necessary BS codes for Workmanship on Building Sites.

Client: **JP Builders**

Site: **49 Hawthorn Bank Spalding**

Proj Title: **Plot 7 & 8 Plans and Elevations**



Contract No	Proj No	Revision
a1	2350	030