




Contractor to check all Dimensions on site prior to ordering materials / commencing work. If in doubt then please ask

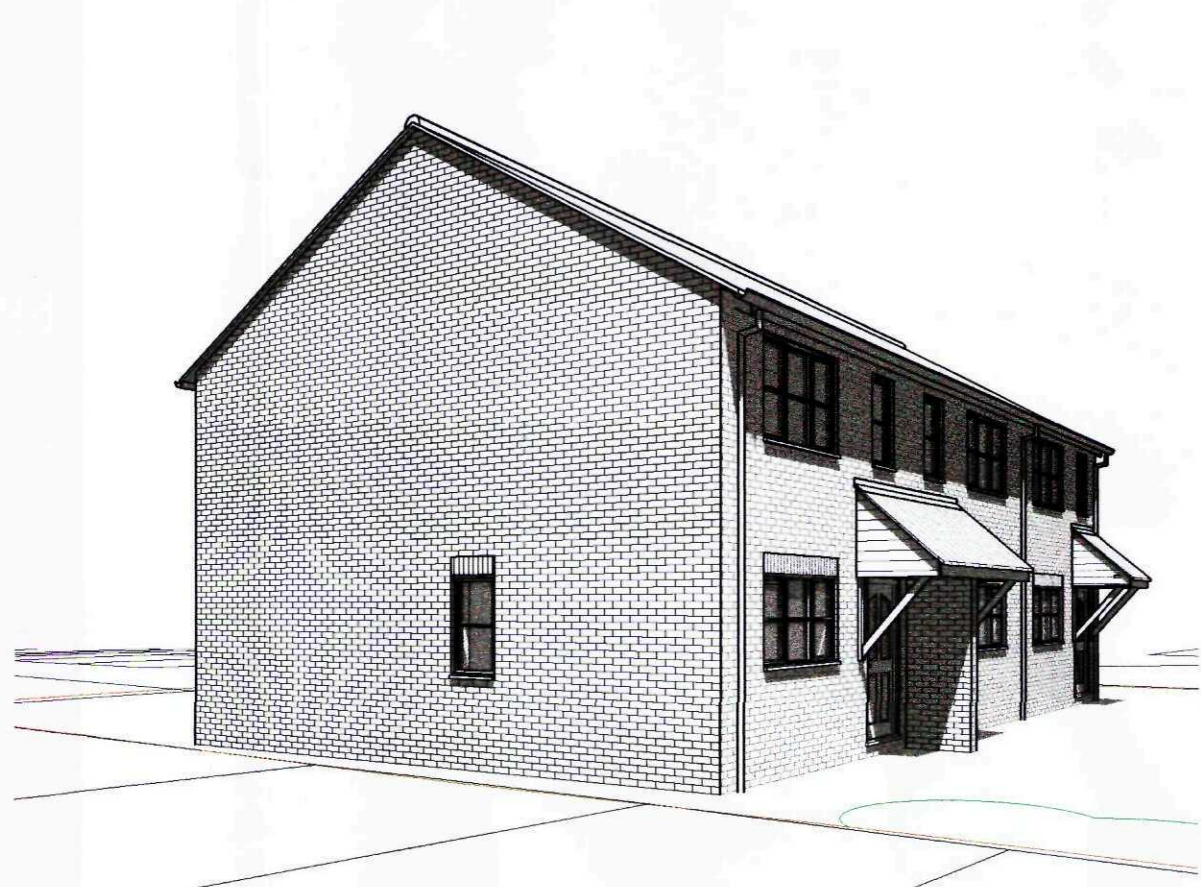

1 3D View Front Left

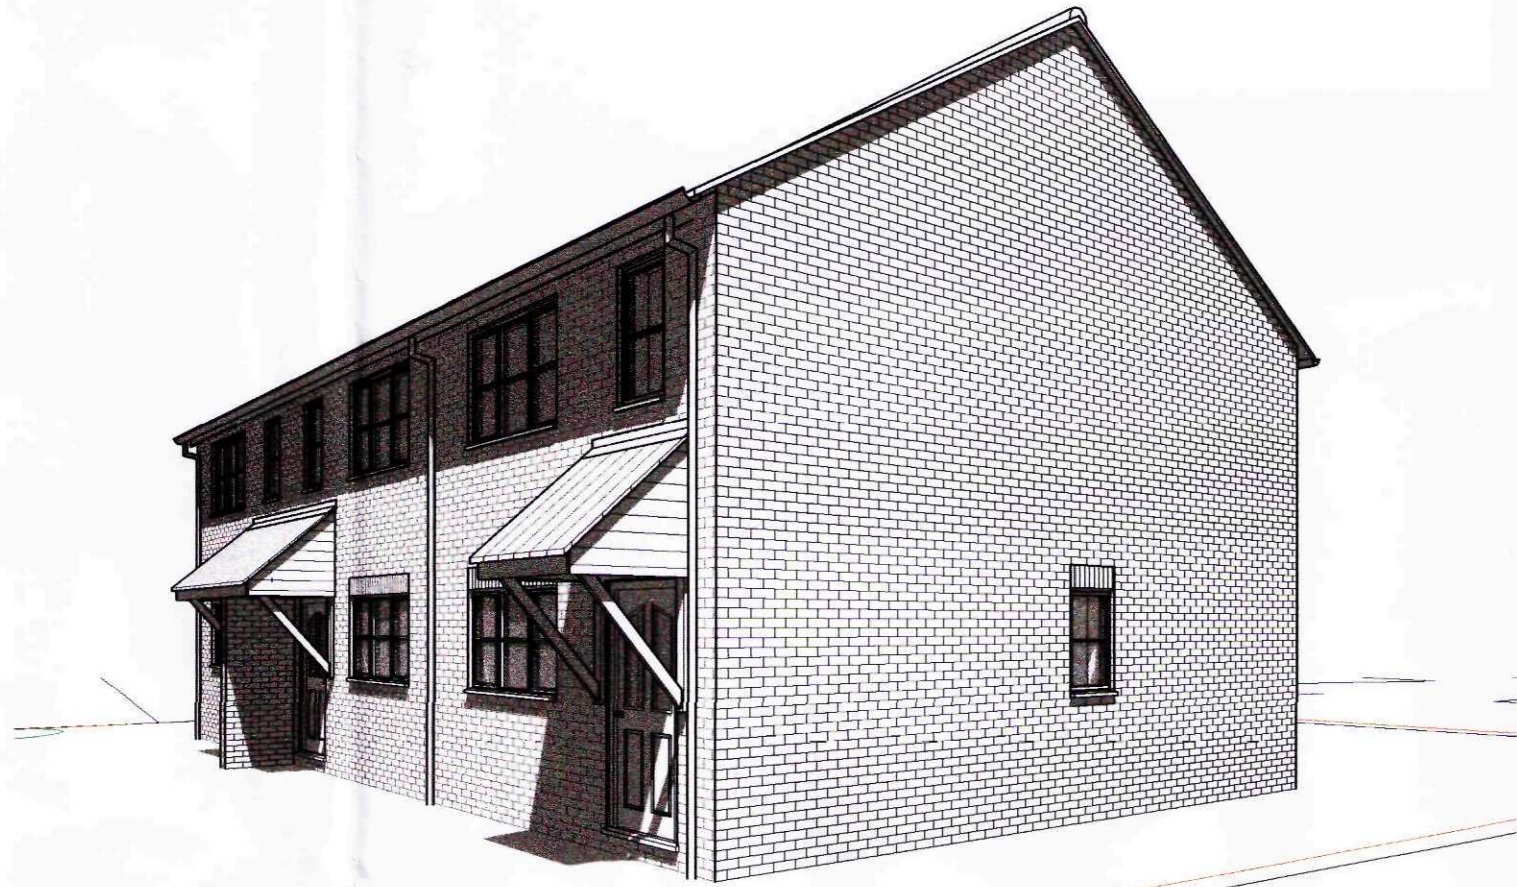


2 3D View Front Right

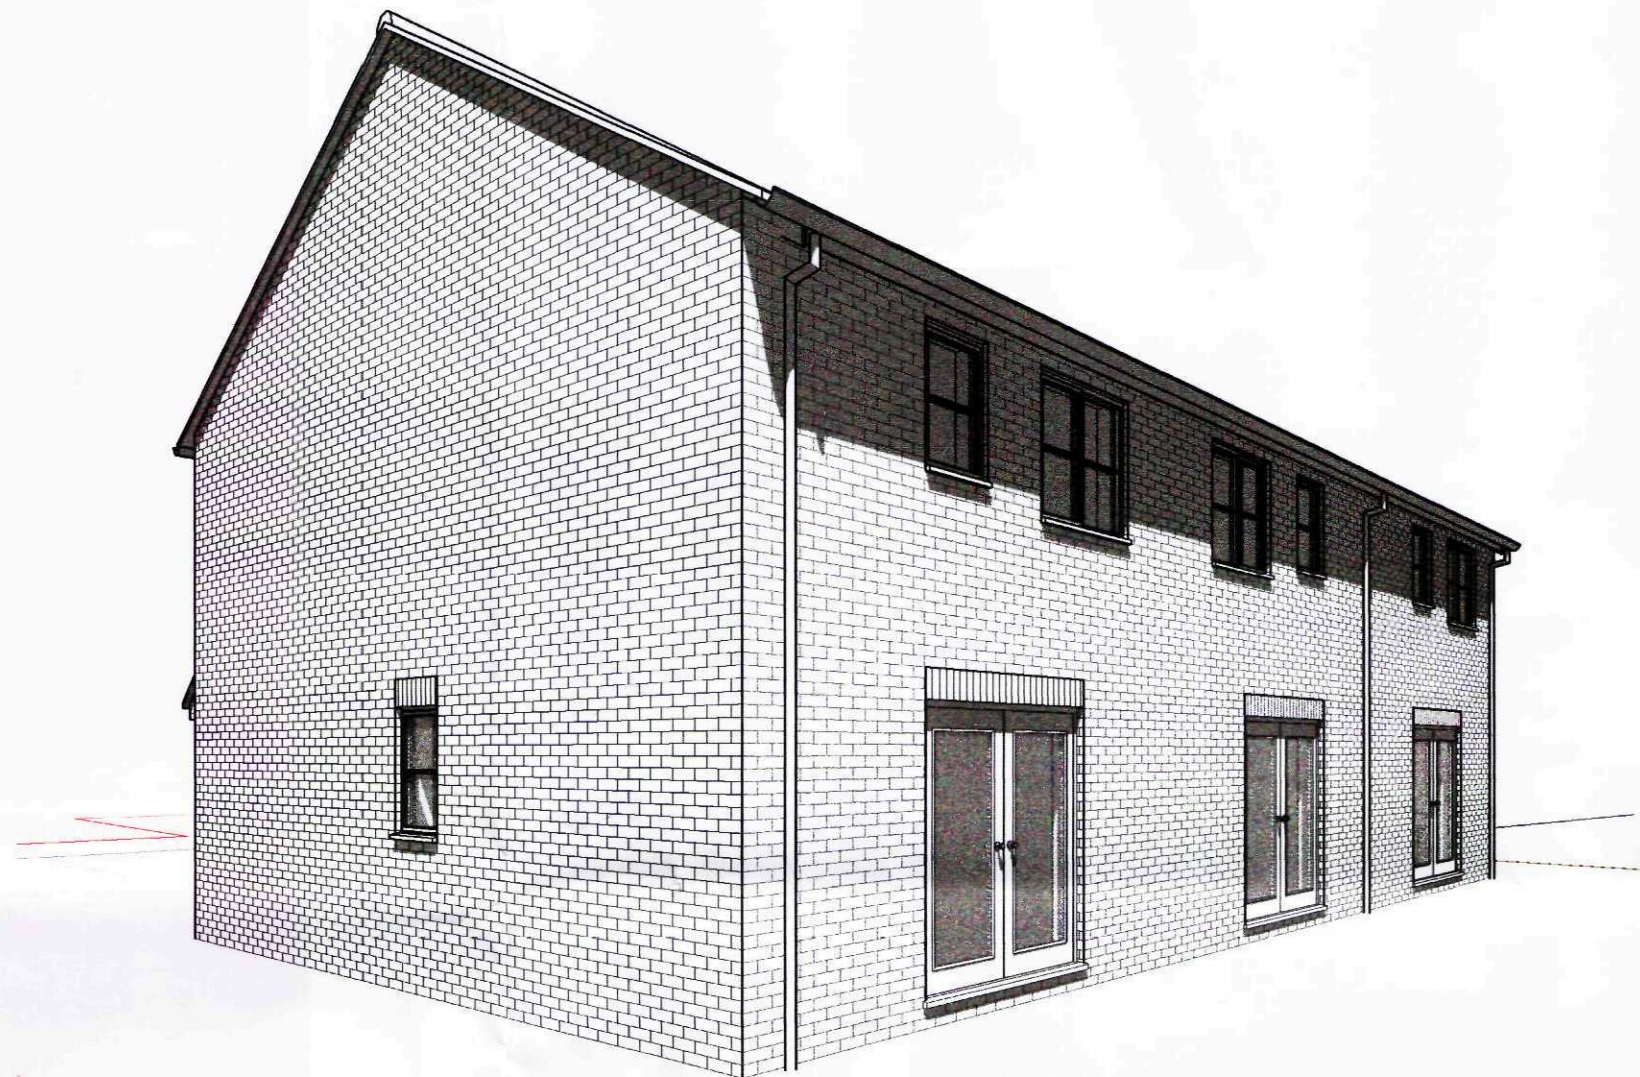


3 3D View Rear Left



4 3D View Rear Right

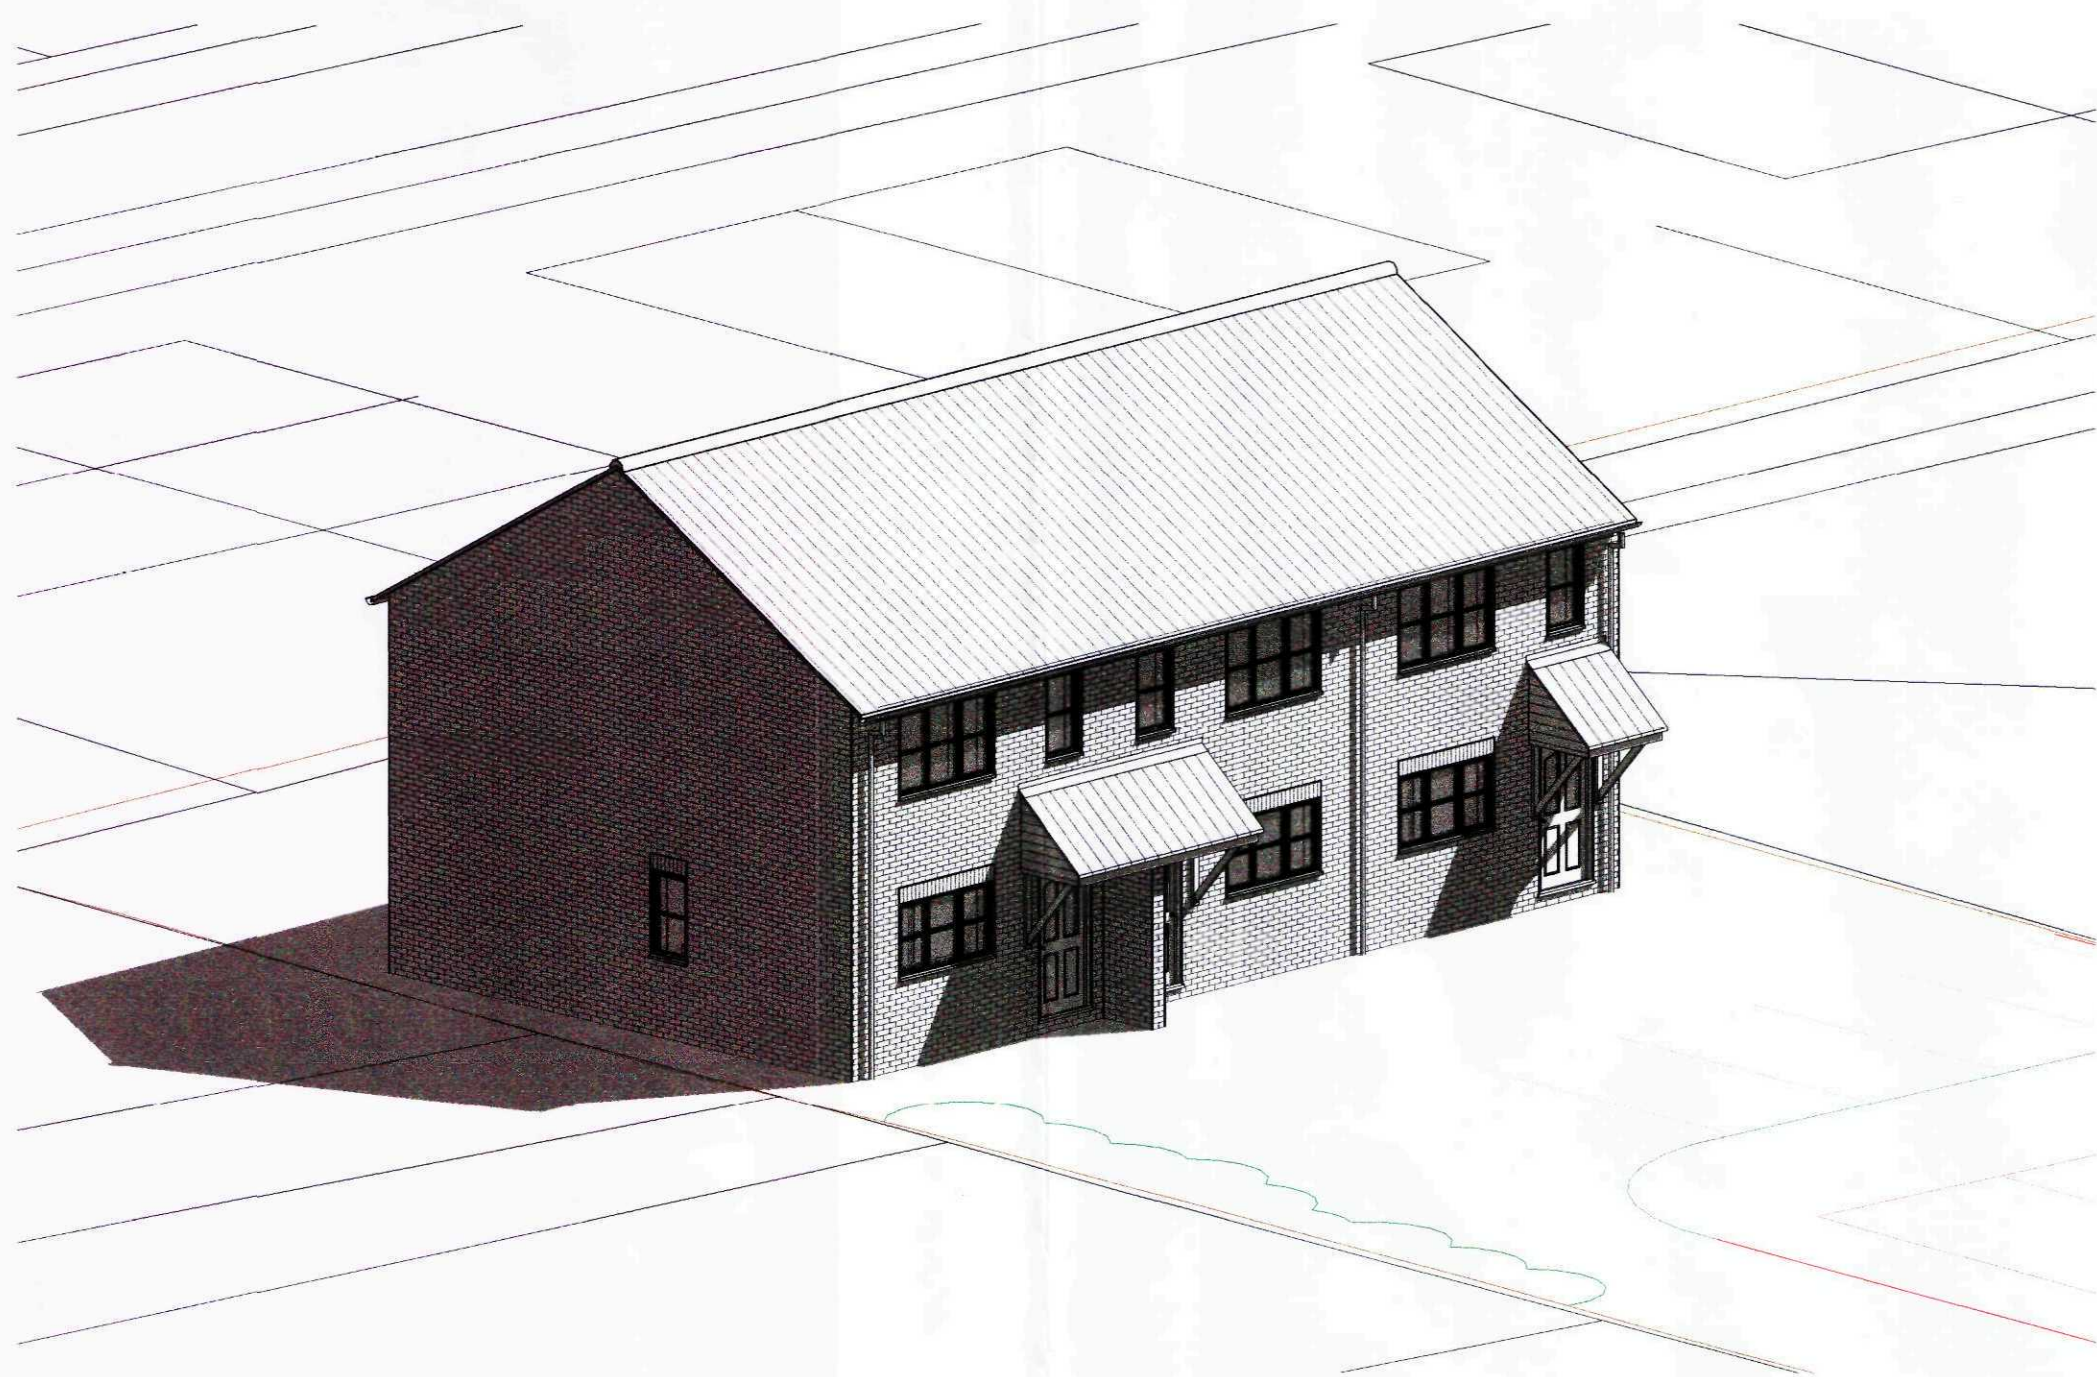

5 3D Aerial View Front

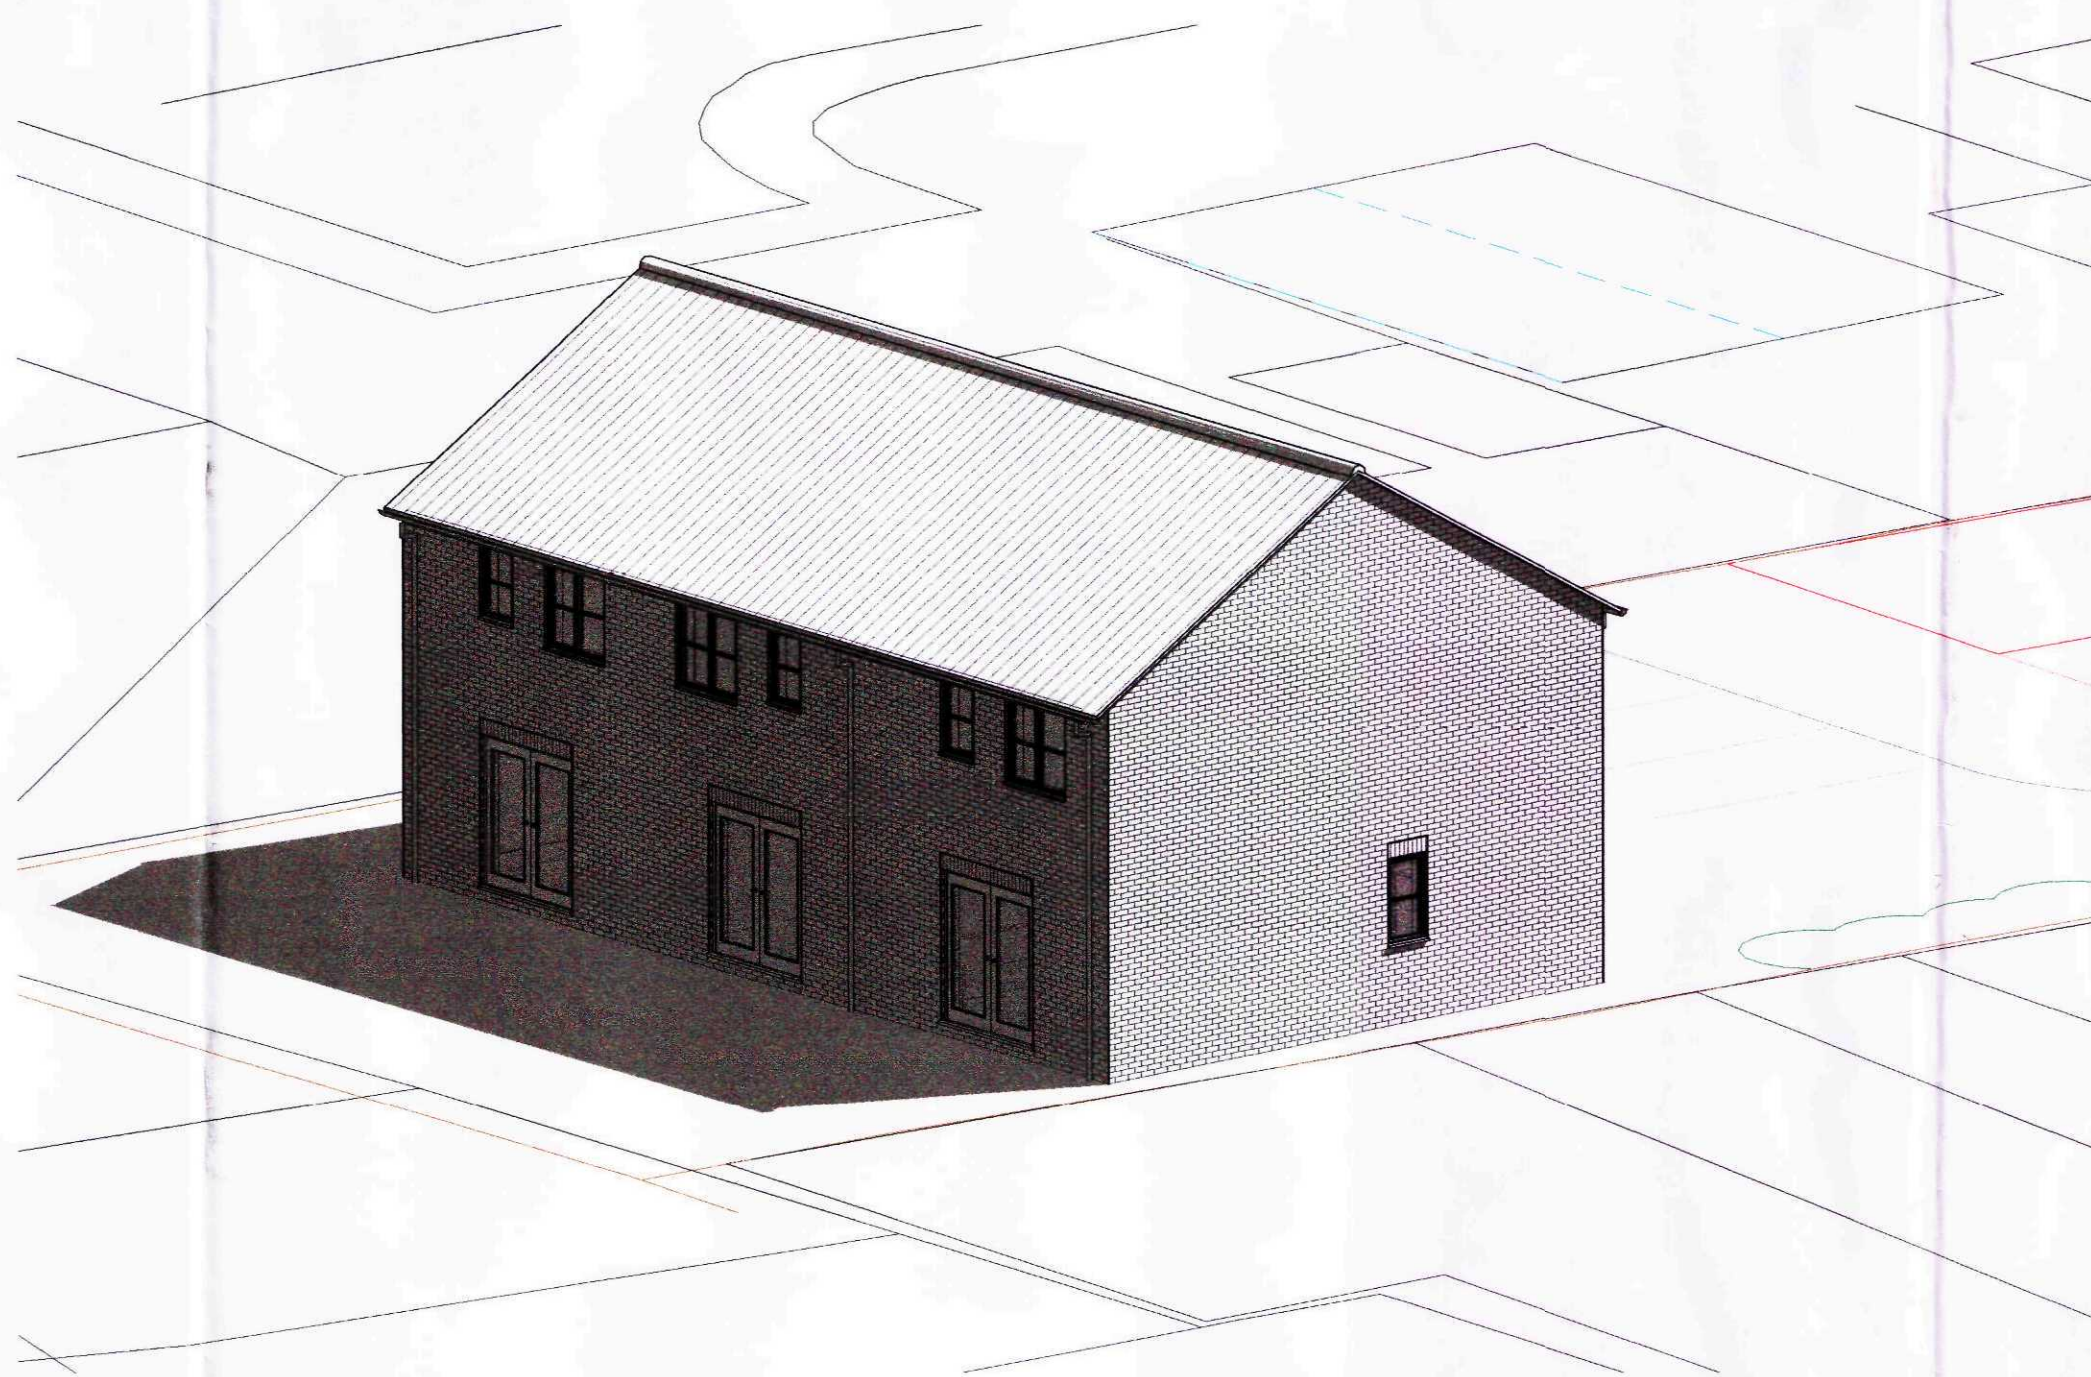

6 3D Aerial View Rear

GENERAL CONDITIONS
Contractors are responsible for checking all dimensions on site when work commences and before ordering any materials. Any discrepancies should be brought to the attention of the Client for remedial action before commencing further.
All materials not specified to be of a standard suitable for the work proposed and be fit for purpose. All work to be in accordance with good building practise and all necessary BS codes for Workmanship on Building Sites.

Client: JP Builders

Site: Residential Development at Hawthorn Bank, Spalding

Dwg Title: Plots 1-3 - 3D Views



Contract No	Dwg No	Revision:
a1	2350	011