




Contractor to check all Dimensions on site prior to ordering materials / commencing work. If in doubt then please ask

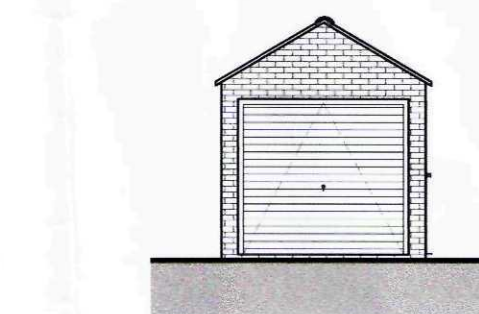


01 - Front Elevation
1 : 100

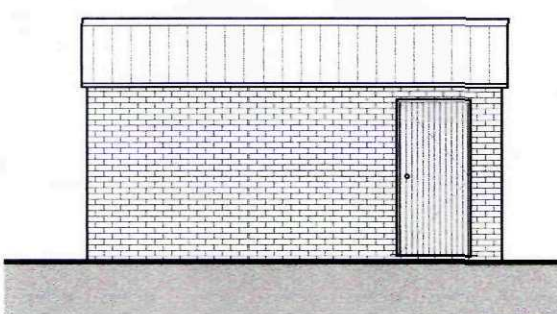


02 - Right Flank
1 : 100

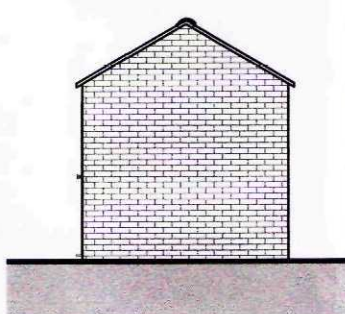

03 - Rear Elevation
1 : 100

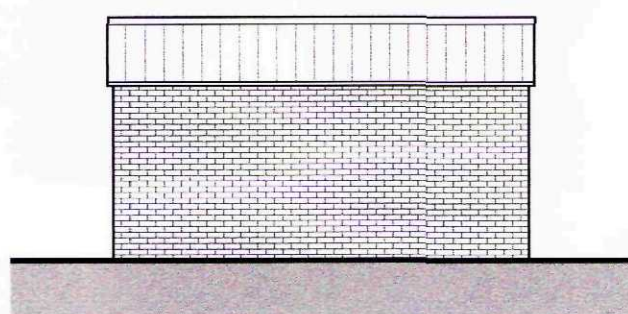

04 - Left Flank
1 : 100

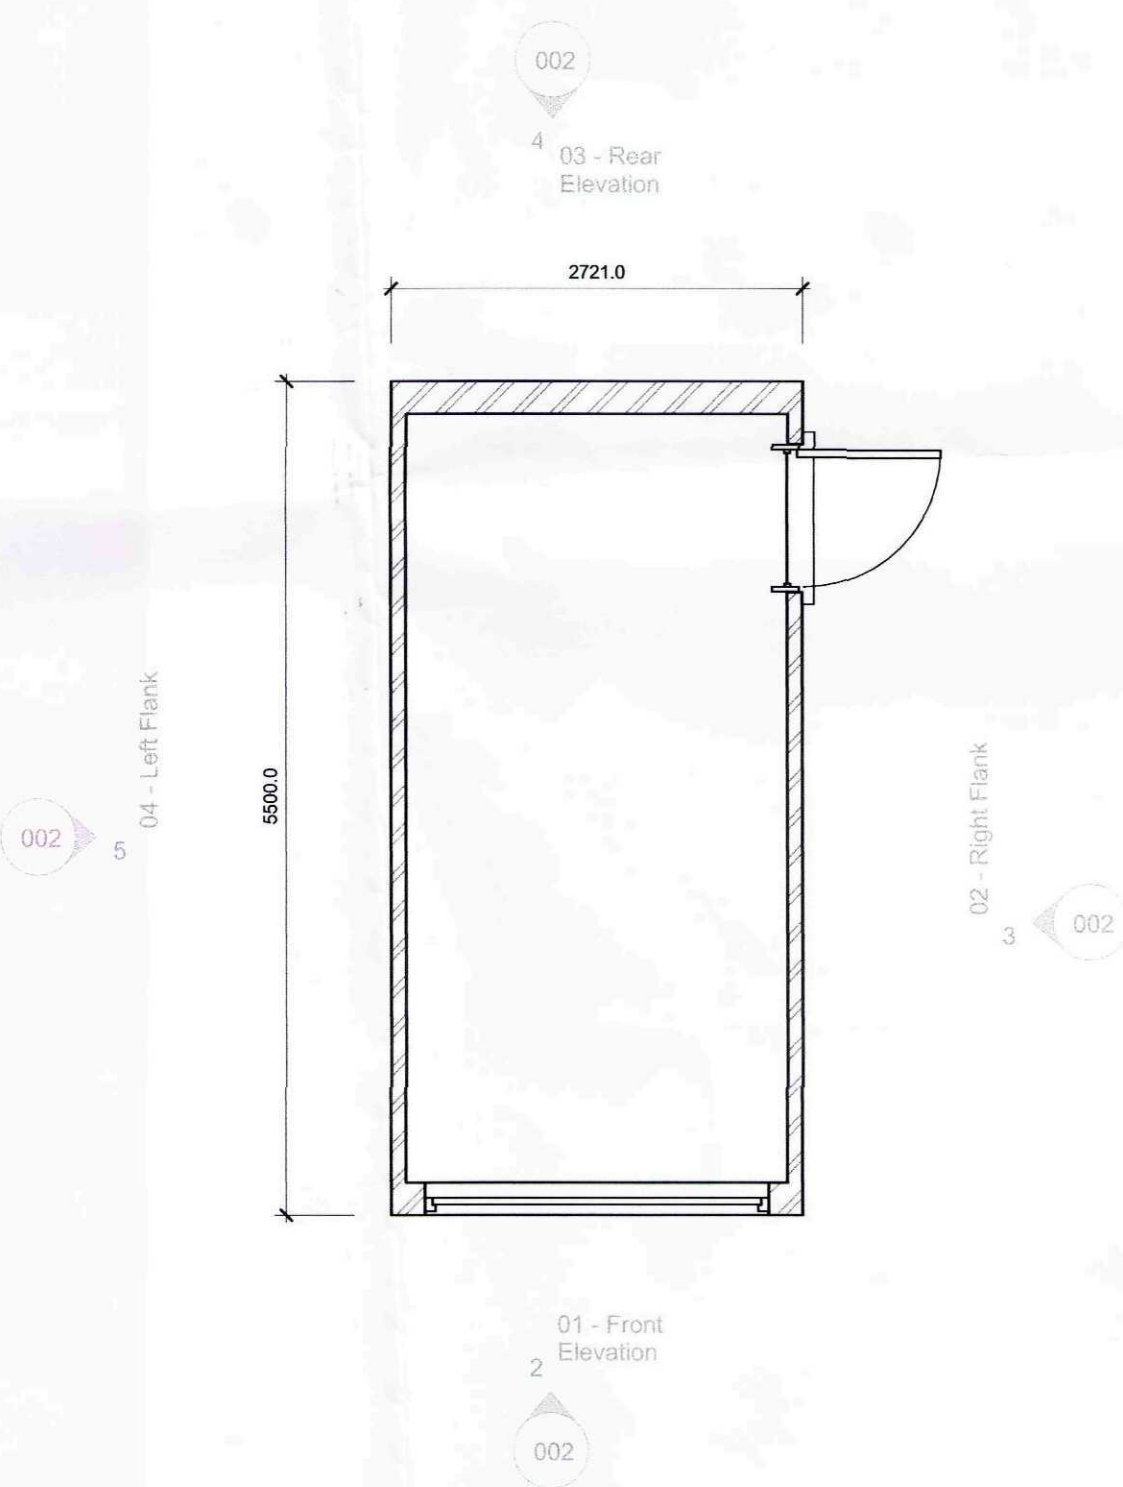

01 - Garage Plan
1 : 50



06 - Site Location
1 : 1000

GENERAL CONDITIONS
Contractors are responsible for checking all dimensions on site when work commences and before ordering any materials. Any discrepancies should be brought to the attention of the Client for remedial action before commencing further.
All materials not specified to be of a standard suitable for the work proposed and be fit for purpose. All work to be in accordance with good building practise and all necessary BS codes for Workmanship on Building Sites.

Client: JP Builders

Site: 49 Hawthorn Bank Spalding

Org Title: Location and Garage Details



	Contract No	Org No	Revision:
a1	1845	002	

Porter, Karen

From: Remway Design - Jason Wilson [Jason@RemwayDesign.co.uk]

Sent: 27 November 2013 09:12

To: Porter, Karen

Subject: JP Builders

Karen,

Drawing 001 refers to Con Comp application & drawing numbers 002,010,011,020,021,030 & 031 refers to Res Matters application


Best Regards,

Jason Wilson

Remway Design Ltd t: 01775 768 921 m: 07815 112 058

"This message is intended solely for the use of the individual or organisation to whom it is addressed. It may contain privileged or confidential information which should not be distributed further without express permission of the sender. Remway Design Ltd accepts no responsibility for loss or damage arising from its use, including damage from virus."

SAVE PAPER - Please do not print this e-mail unless absolutely necessary

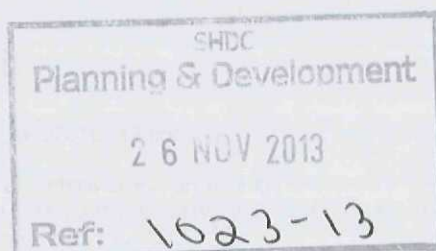

27/11/2013