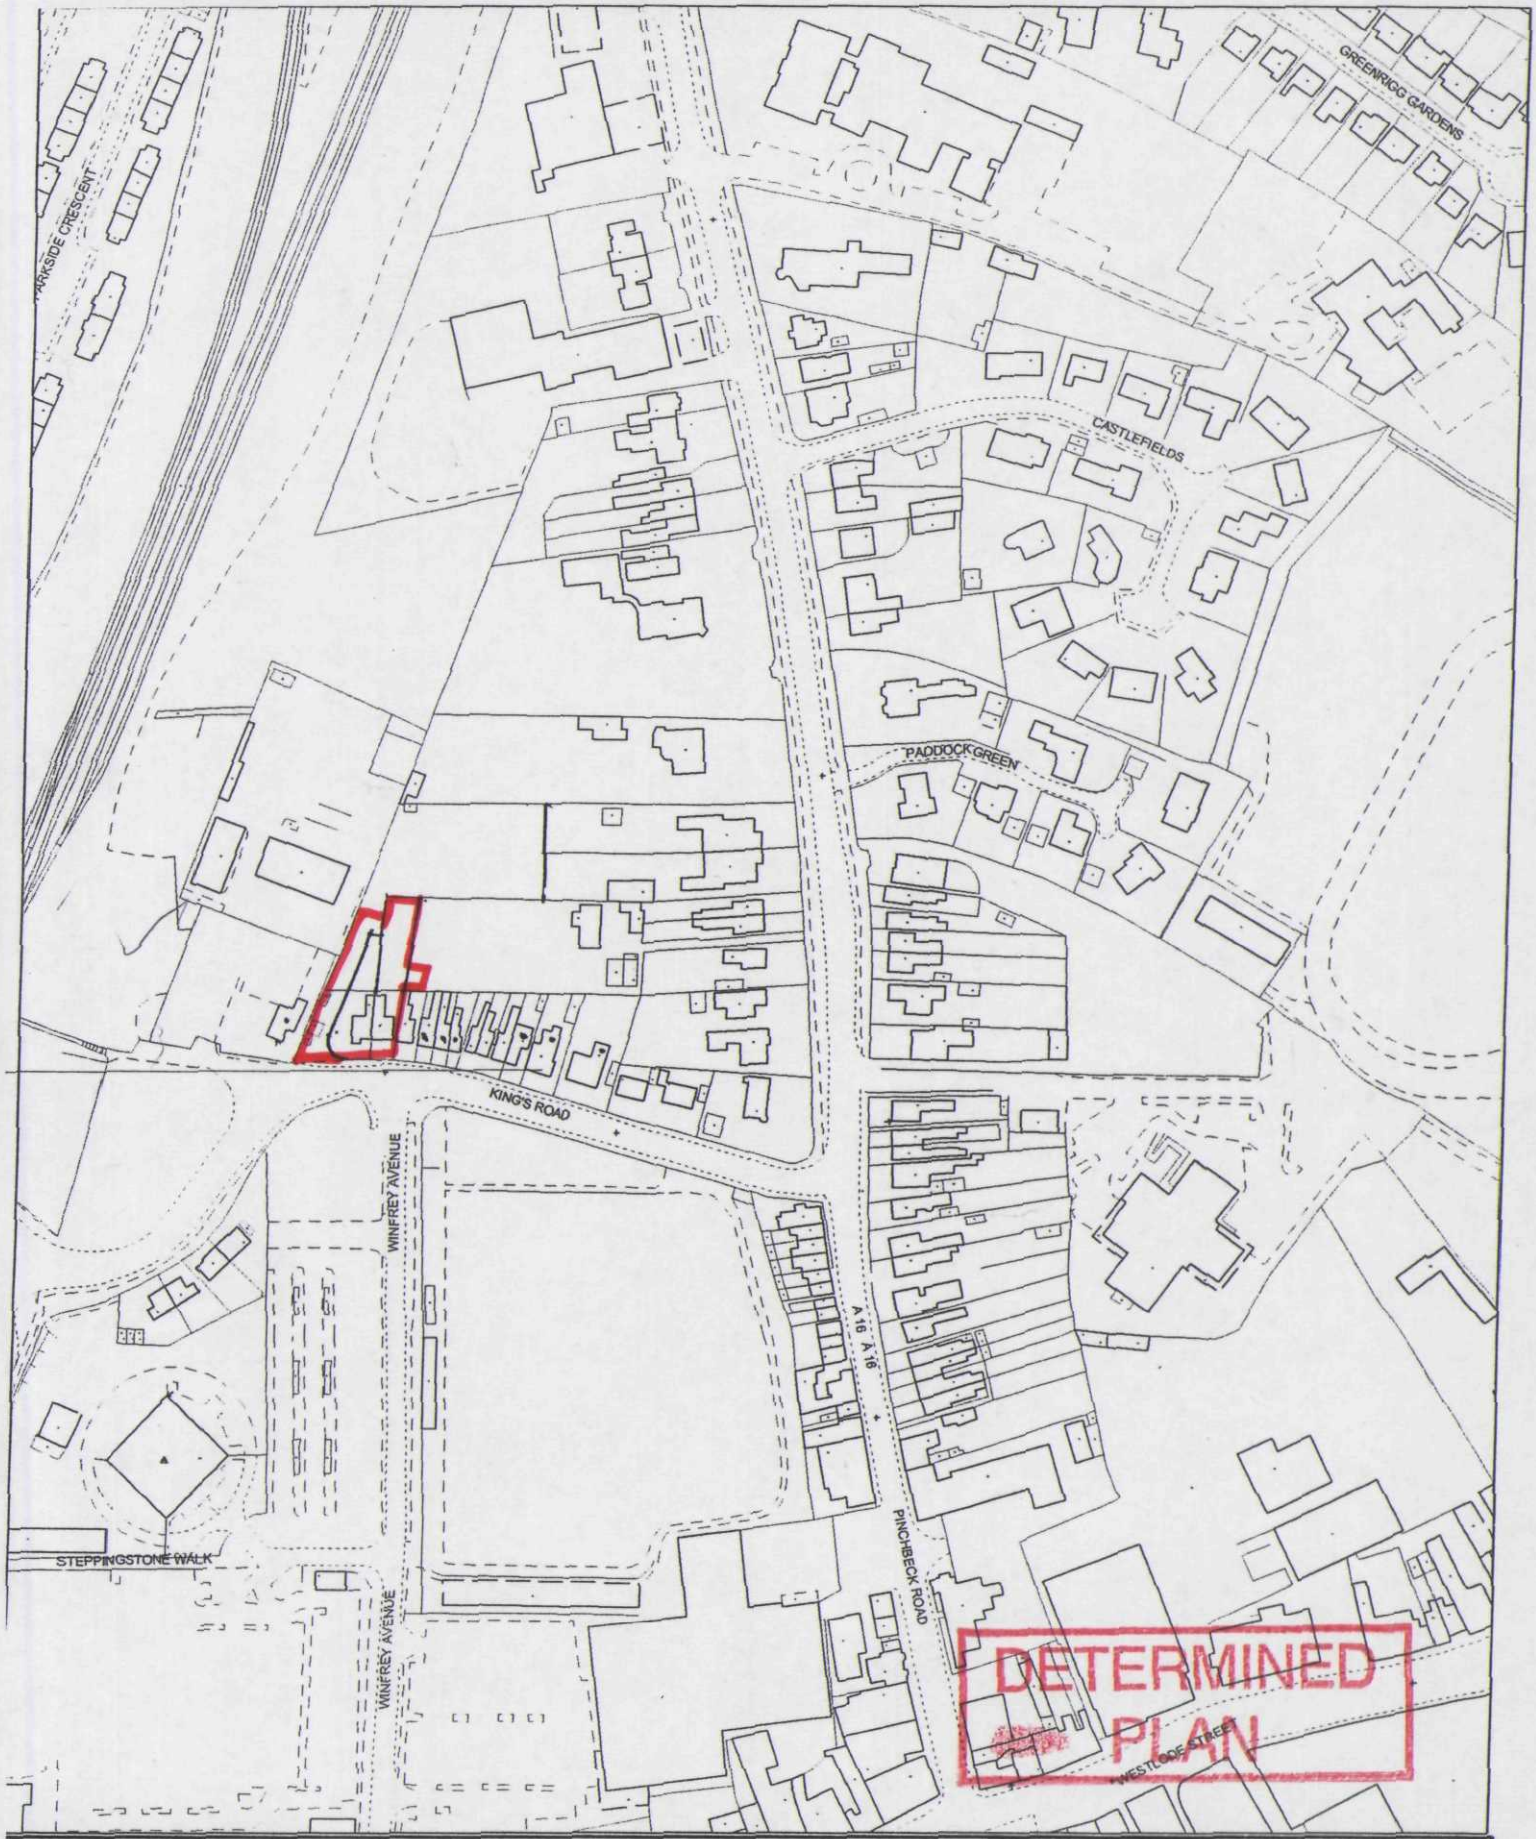


[redacted]

This copy has been produced specifically for the map return scheme purposes only. No further copies may be made.

SHDC
Planning & Development
28 JUL 2004
1024/04

Scale: 1:2500

ouncil Offices, Priory Road, Spalding,
incolnshire PE11 2XE

This map is reproduced from Ordnance Survey material with permission of Ordnance Survey on behalf of Her Majesty's Stationery Office (c) Crown copyright. Unauthorised reproduction infringes Crown copyright and may lead to prosecution or civil proceedings. South Holland District Council LA079413 2002