2MCB. INDICATES 2M HIGH CLOSE BOARDED FENCE

NORTH

CB
DESIGN GROUP

ARCHITECTURAL & PLANNING SERVICES


24 Commercial Road
Spalding
Lincolnshire
PE12 2HA
Tel: 01775 722241
Fax: 01775 769986

CASTLE BUILDING LTD

Proposed Starter homes
KING'S ROAD SPALDING

scale 1·250 date July 04

1017.03..4

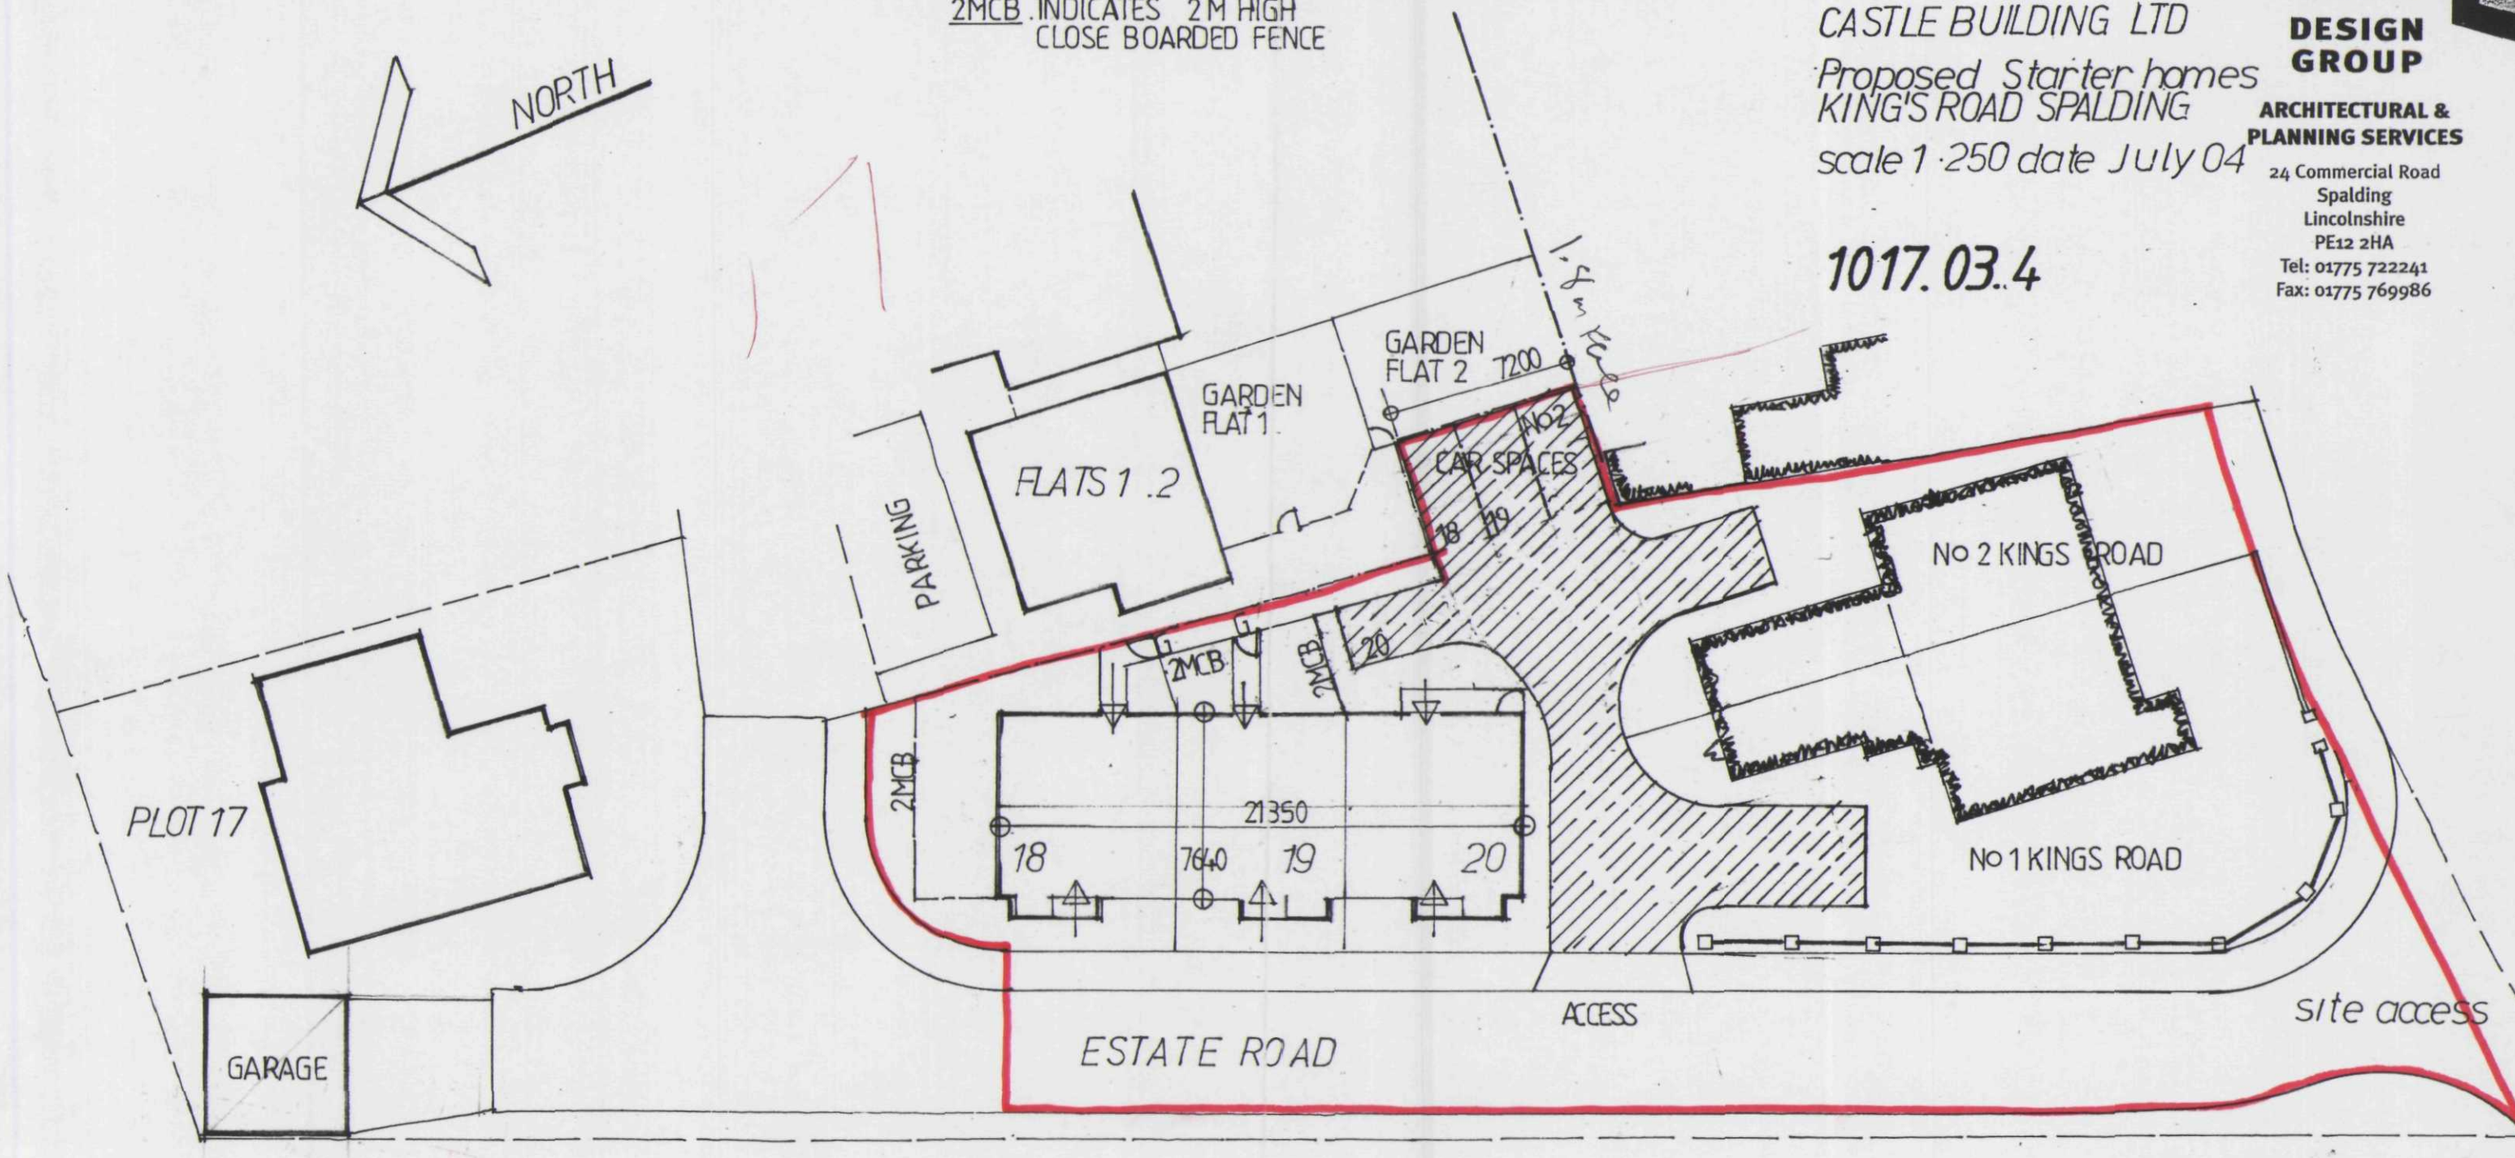

SITE LAYOUT 1:250

DETERMINED PLAN

SHDC
Planning & Development
28 JUL 2004
Ref: 1024/04