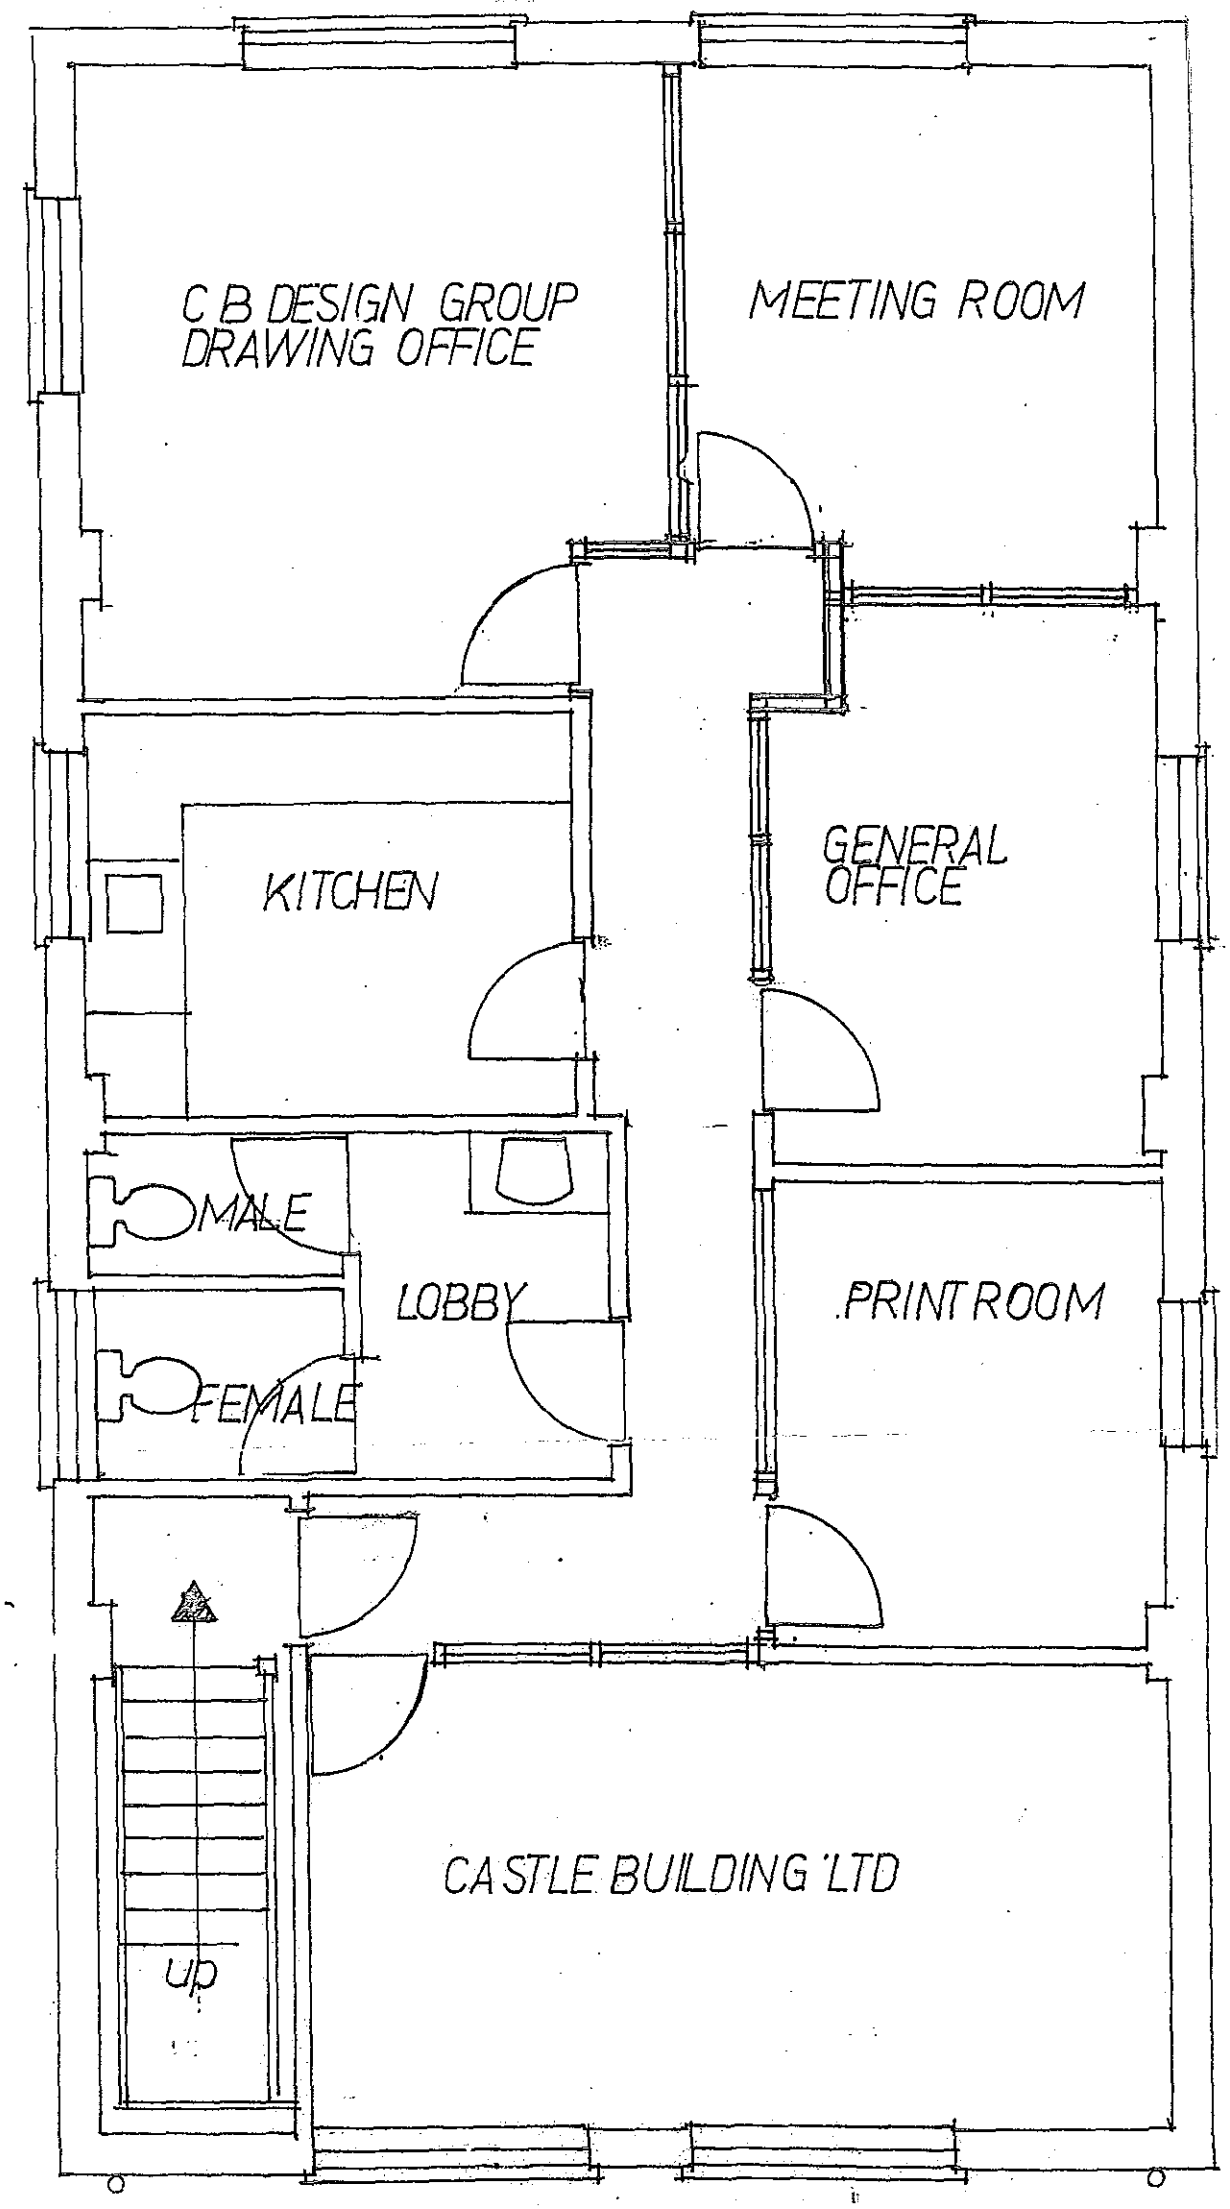


FIRST FLOOR PLAN

AS EXISTING

Planning & Development
28 JUL 2004
Ref: 1026/04

DETERMINED
PLAN

1032.04.2