


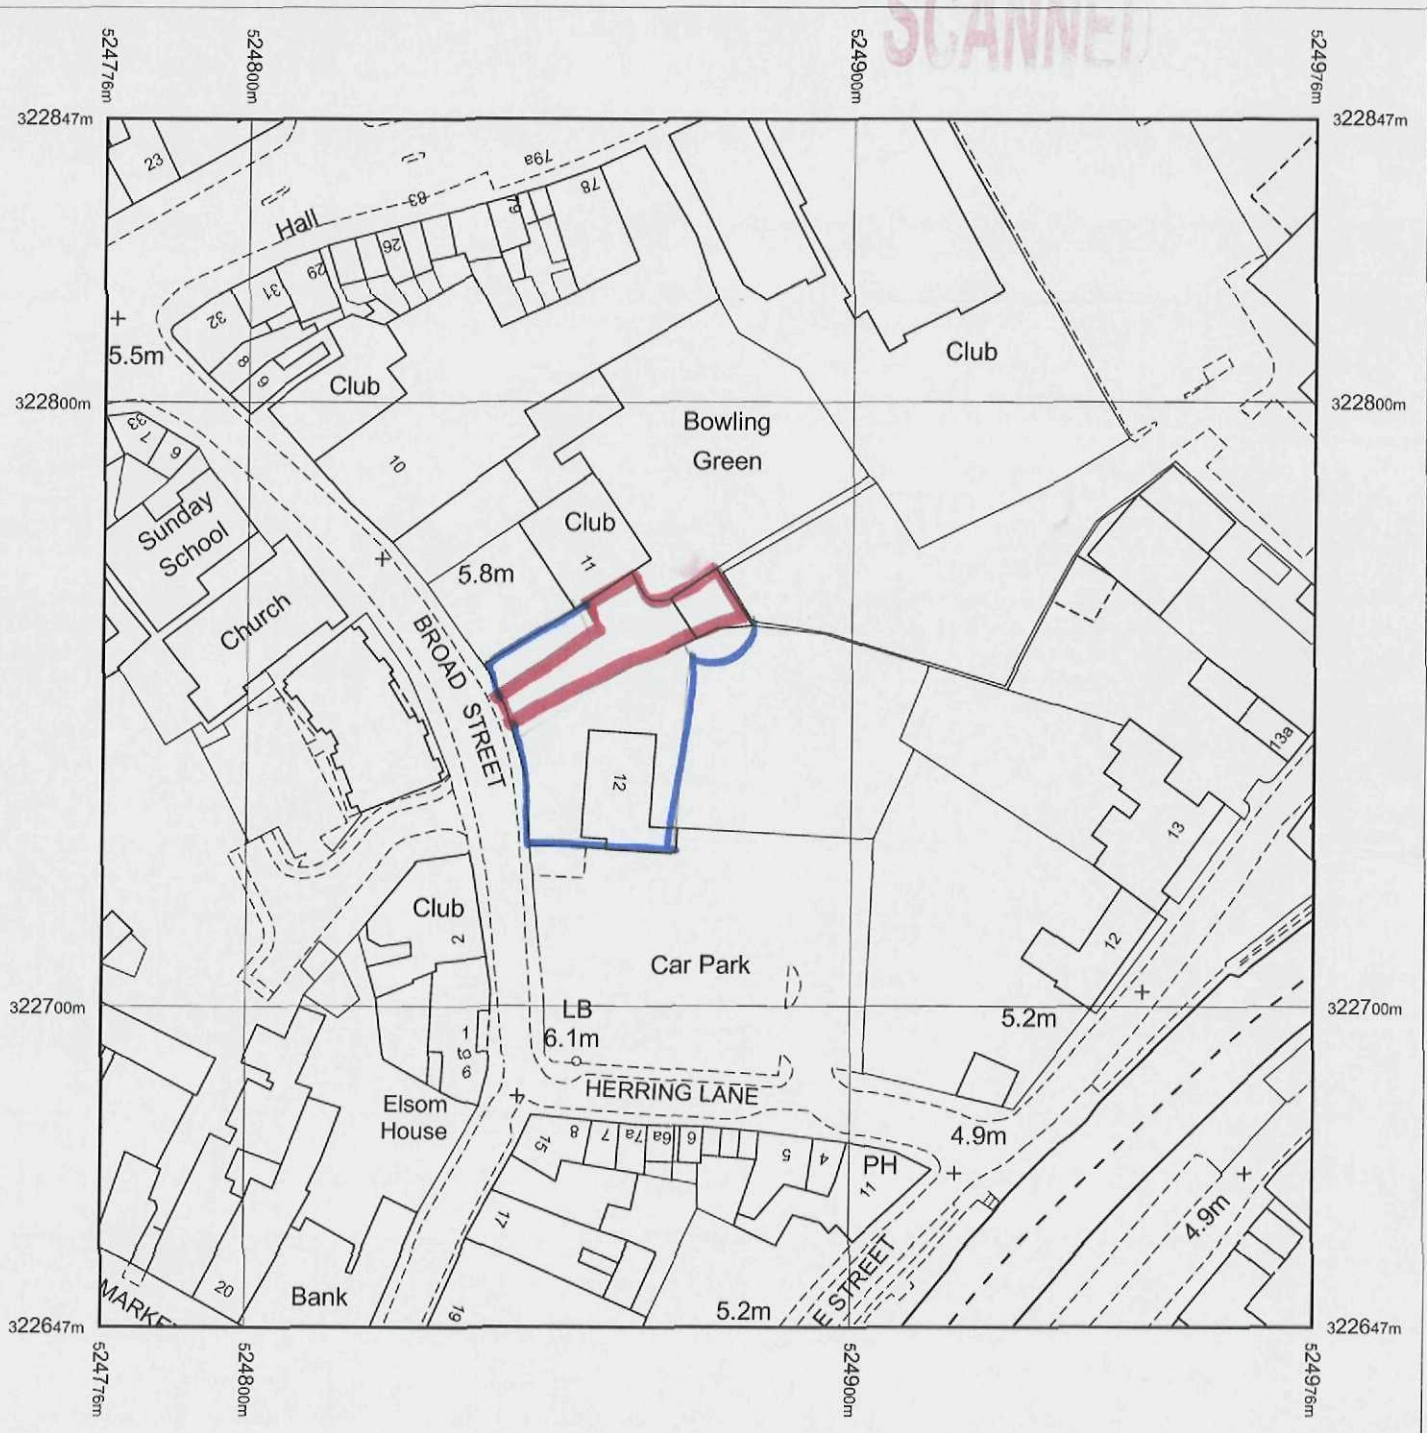


Produced 08.12.2010 from the Ordnance Survey National Geographic Database and incorporating surveyed revision available at this date. © Crown Copyright 2010.

Reproduction in whole or part is prohibited without the prior permission of Ordnance Survey.

Ordnance Survey, the OS Symbol and OS Sitemap are registered trademarks of Ordnance Survey, the national mapping agency of Great Britain.


The representation of features as lines is no evidence of a property boundary.

Part or all of this OS Sitemap is enlarged from mapping produced at one or more of the following scales: 1:1250, 1:2500, 1:10000.

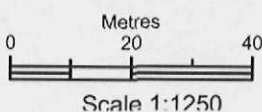

Centre coordinates: 524876.25 322746.75

Further information can be found on the OS Sitemap Information leaflet or the Ordnance Survey web site:
www.ordnancesurvey.co.uk

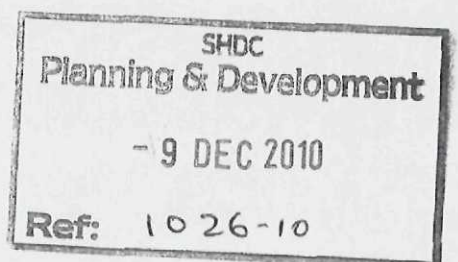

SCANNED

Club

Bowling
Green

Club

5.8m

BROAD STREET

12

SHDC
Planning & Development


19 DEC 2010

Ref: 1026-10


Club

2

Car Park

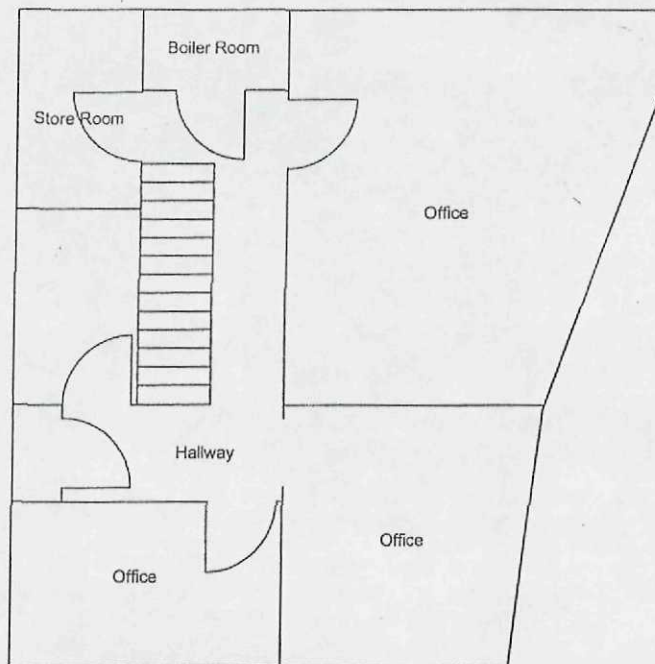

First Floor Plan

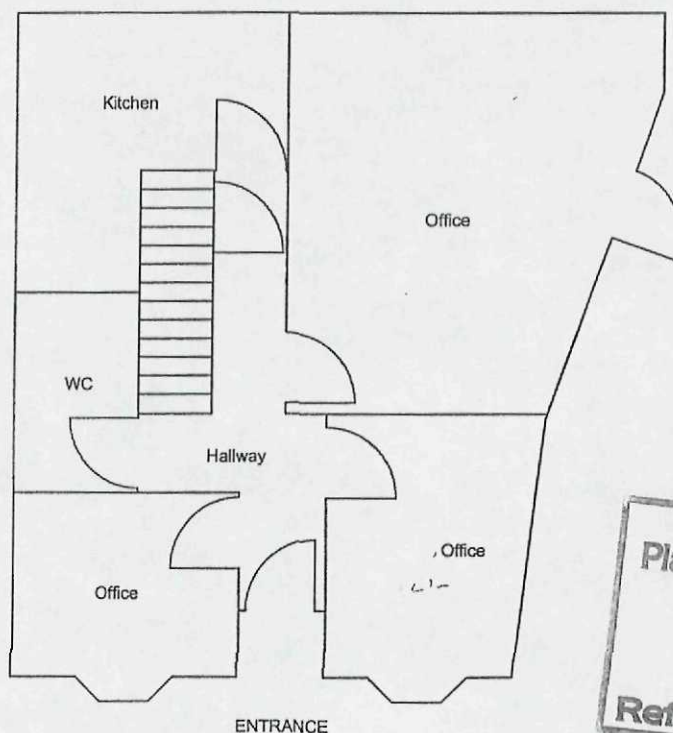

Ground Floor Plan

