22 21 20 19 18 17 16 15 14 13 12 11

A B C D E F G H

Ca Da Ea Ga

EXISTING COLD STORE

DESPATCH CHILLER & MARSHALLING

DESPATCH CHILLER 15

EXISTING CHILLER 14

MARSHALLING

OFFICE

BLAST CHILL

DESPATCH BAYS

DEDICATED CHILLER

CHILLED MARSHALLING

PACKING

RACKING

DEFLECTOR RACKING

COOLER

power door

approx position of future opening

new opening and power door

strip curtain

existing columnns?

SW pump chamber

NEW FOUL DRAIN

ELECTRICITY CABLE

12630

4210

3800

2420

1790

630

3580

6000

5540

5280

4450

SOUTH HOLLAND D.C.
PLAN DEPT
24 OCT 1994
REF. 1026/94

DETERMINED PLAN

REVISIONS
B. Grids/falls altered
C. Building altered/ additional existing shown, coolers & racking

NOTES

PRELIMINARY


PROJECT : DRAWING TITLE
RETAIL PACKING (CHILLER 15)

GEORGE ADAMS & SONS Ltd.
FULNEY LANE SPALDING

PRELIMINARY LAYOUT

SCALE 1:100 | DATE OCT 94 | DRAWN | PROJECT DRAWING NO 2073/25 B

PETER HADDON AND PARTNERS ARCHITECTS

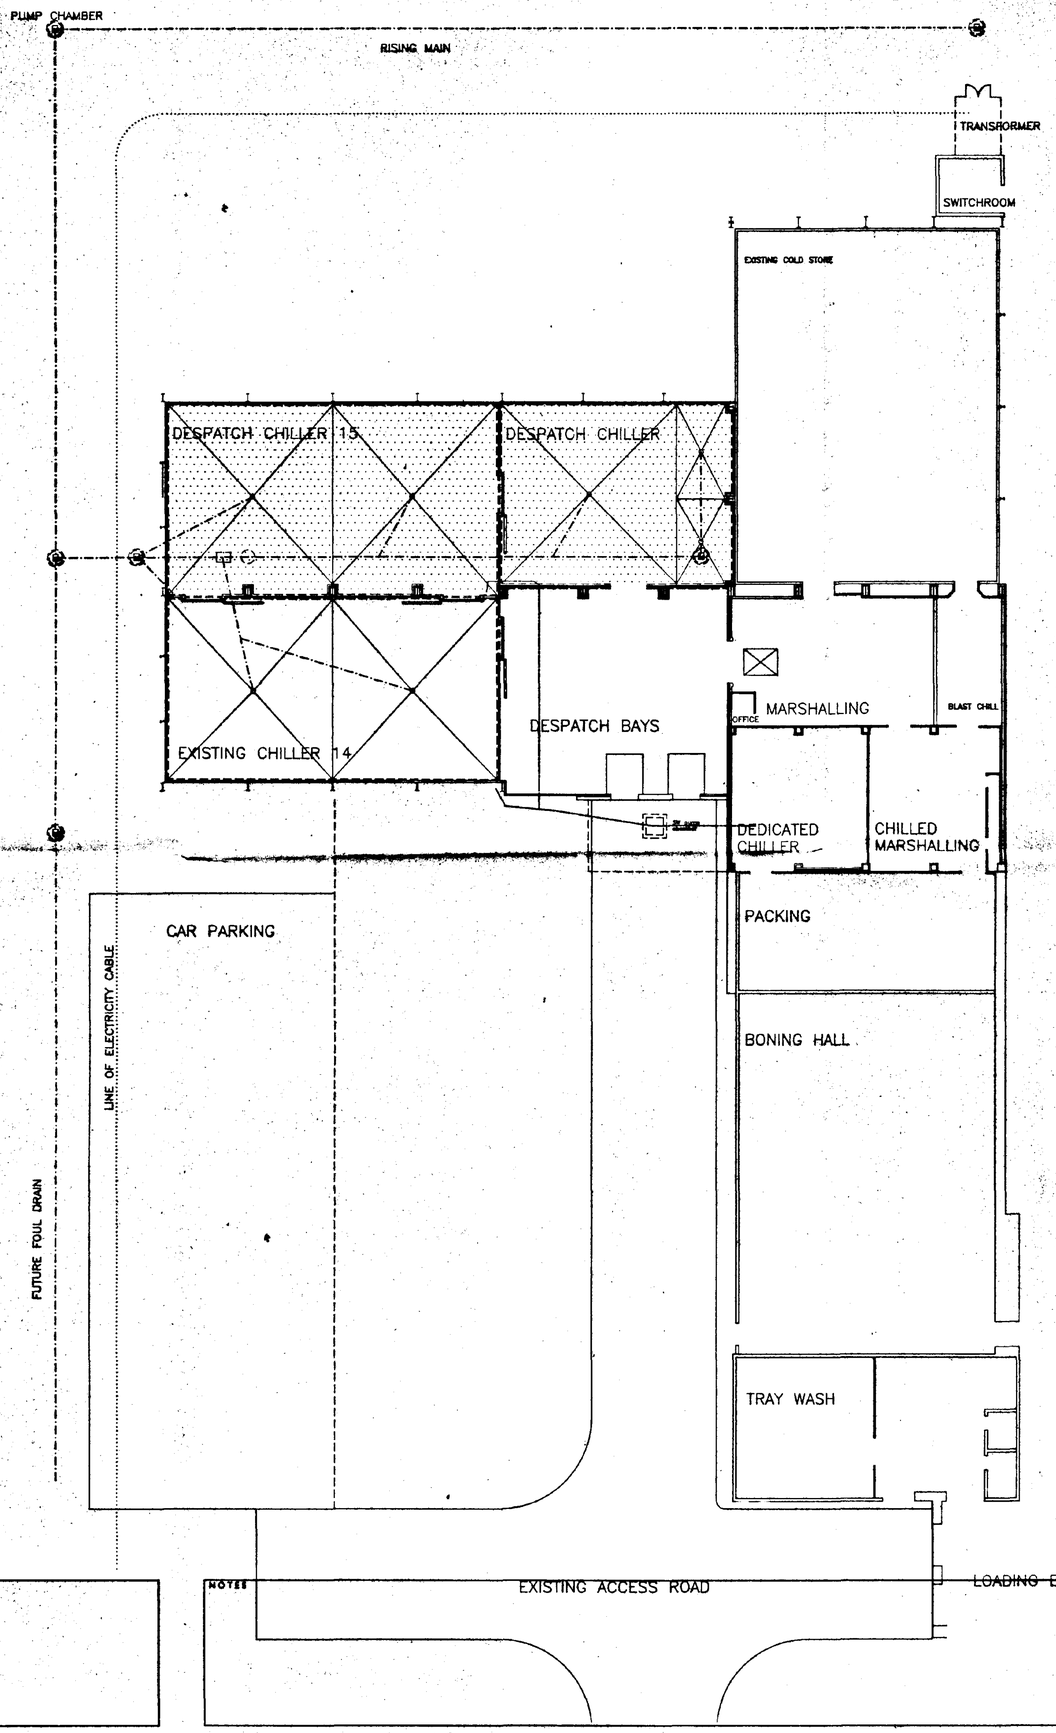

SOUTH HOLLAND D.C.
PLAN DEPT
24 OCT 1994
REF. 1026/94

ARCHITECTS


REVISIONS

NOTES


PROJECT: DRAWING TITLE
RETAIL CUTTING PLANT
GEORGE ADAMS & SONS LTD
FULNEY LANE SPALDING
CHILLER 15 PLAN SHOWING ADJACENT BUILDINGS

SCALE	DATE	DRAWN	PROJECT DRAWING NO
1:200	OCT 94	PDM	2073/27


PETER HADDON AND PARTNERS ARCHITECTS
THE OLD RECTORY MILTON MALSOR NORTHAMPTON NN7 3AQ

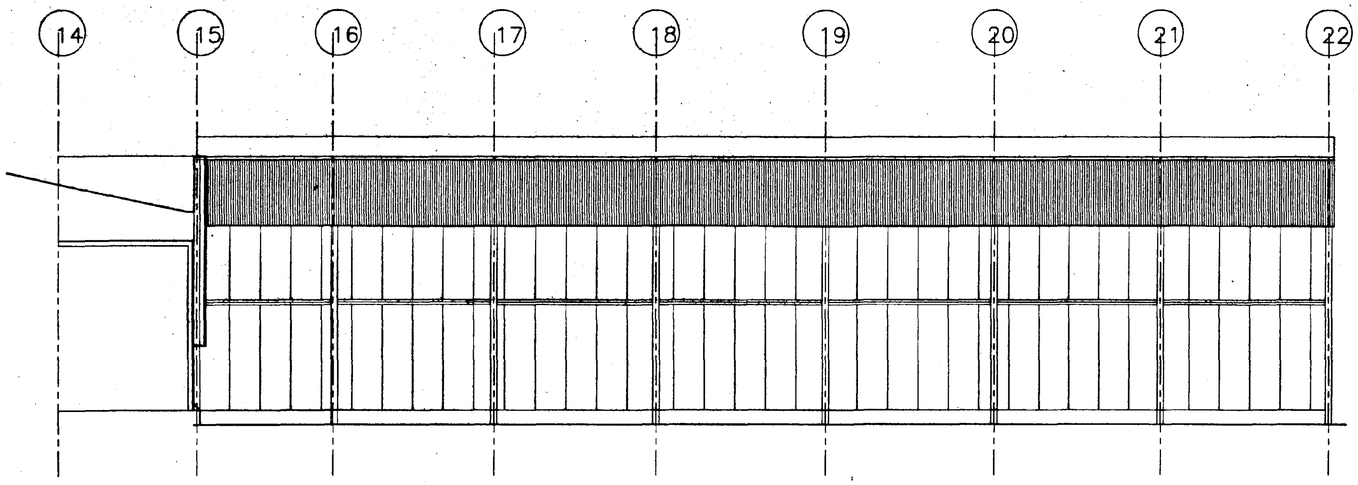

west elevation

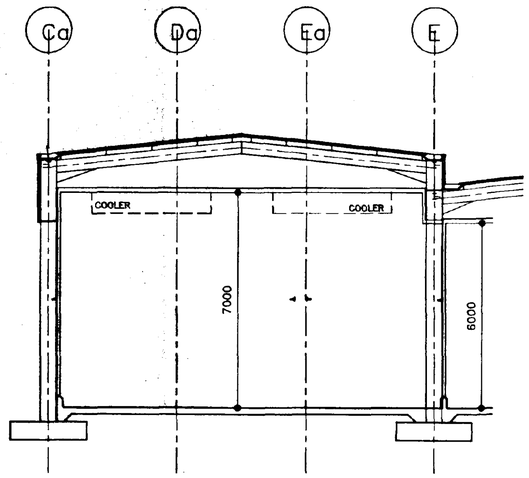

section A–A

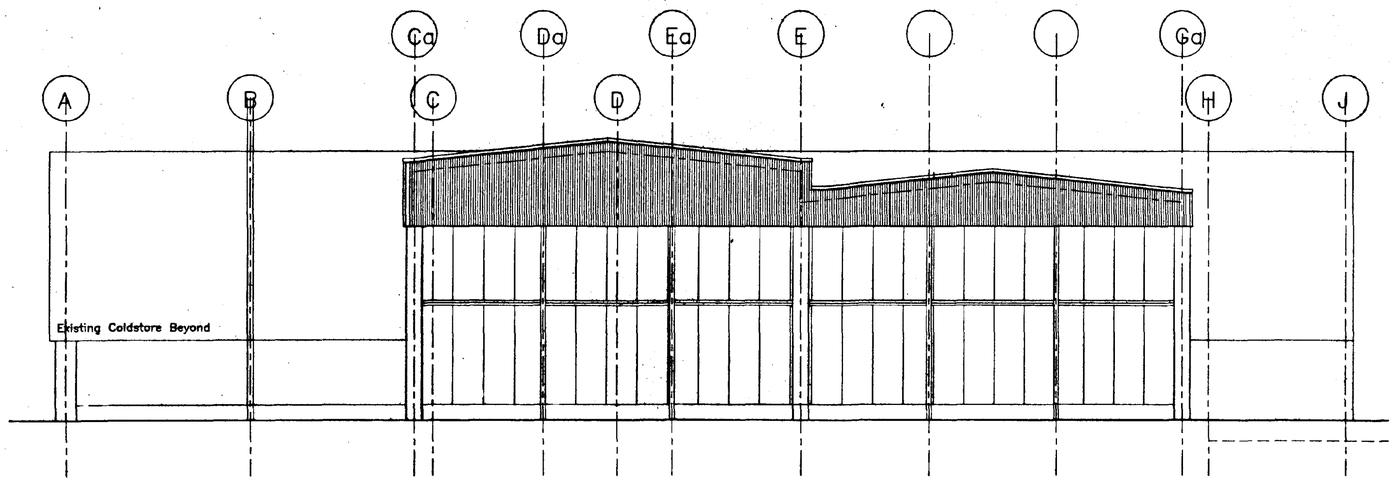

south elevation

SOUTH HOLLAND D.C.
PLANNING DEPT
24 OCT 1994
REF. 1026/94.

DEVELOPMENT PLAN

REVISIONS
A Grids ammended

NOTES


PRELIMINARY

PROJECT: DRAWING TITLE
RETAIL PACKING (CHILLER 15)

GEORGE ADAMS & SONS Ltd.
FULNEY LANE SPALDING

SECTIONS & ELEVATIONS

SCALE	DATE	DRAWN	PROJECT: DRAWING NO
1:100	OCT '94	pdm	2073/26A

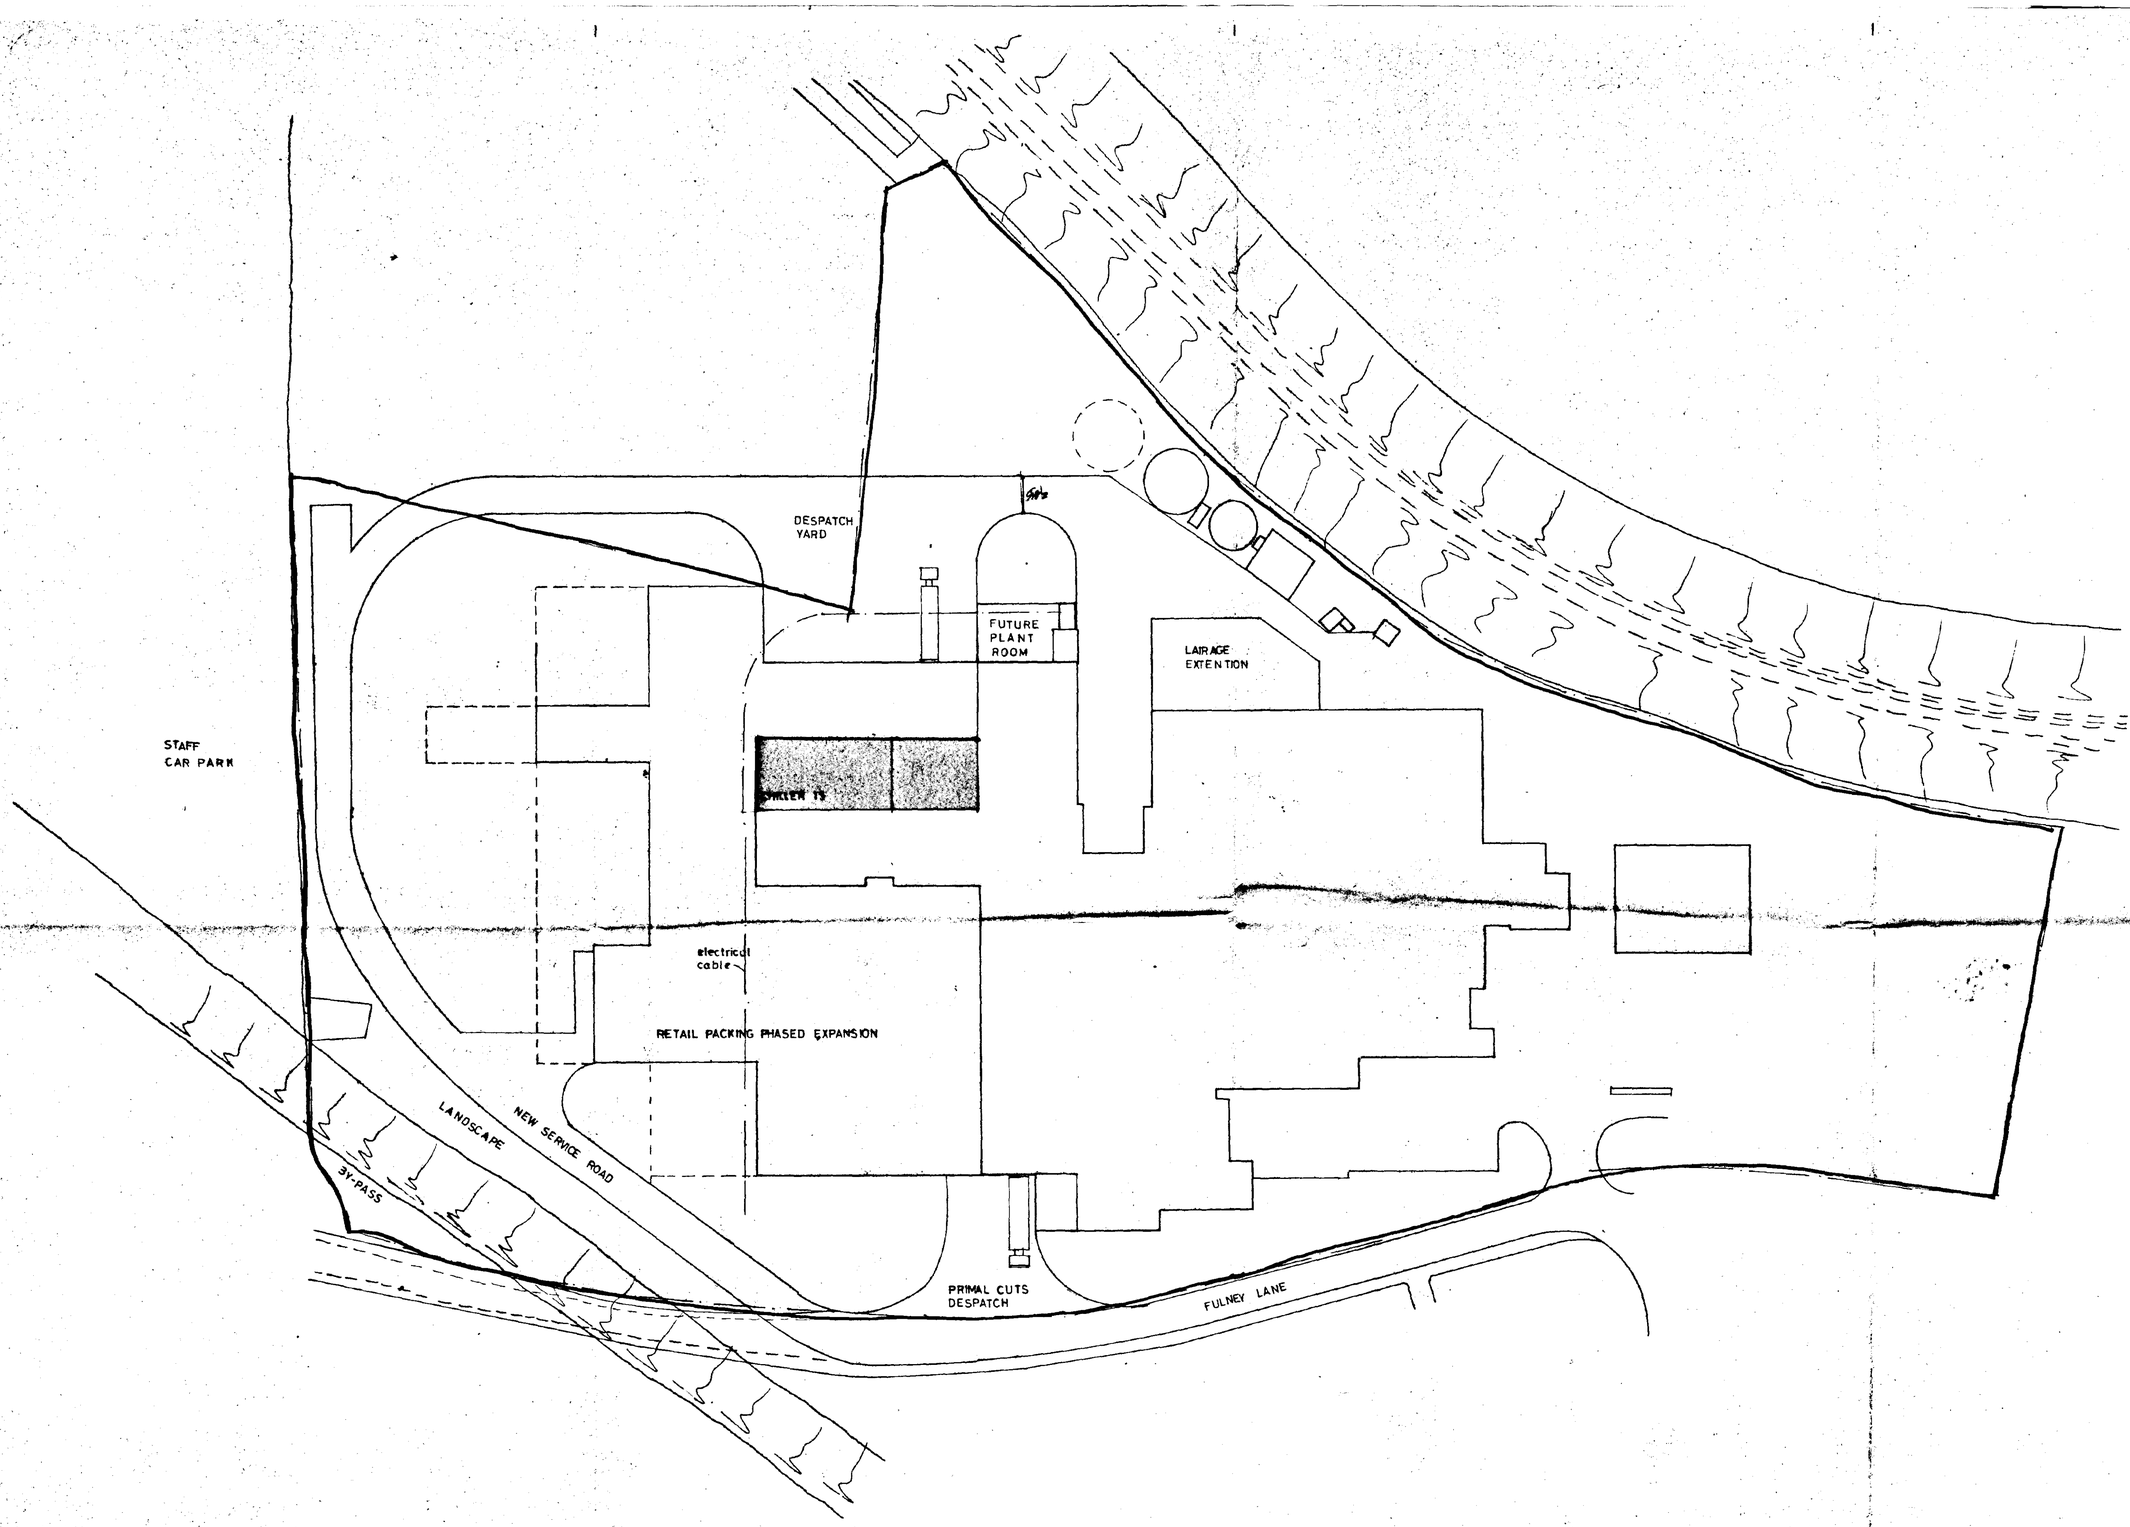

SOUTH ... PLANNING
24 OCT 1994
REF. 1026/94

DETERMINED PLAN

REVISIONS
A. Chiller 15 identified.

NOTES

PROJECT. DRAWING TITLE
RETAIL PACKING
GEO ADAMS & SON

SITE PLAN

SCALE	DATE	DRAWN	PROJECT DRAWING NO