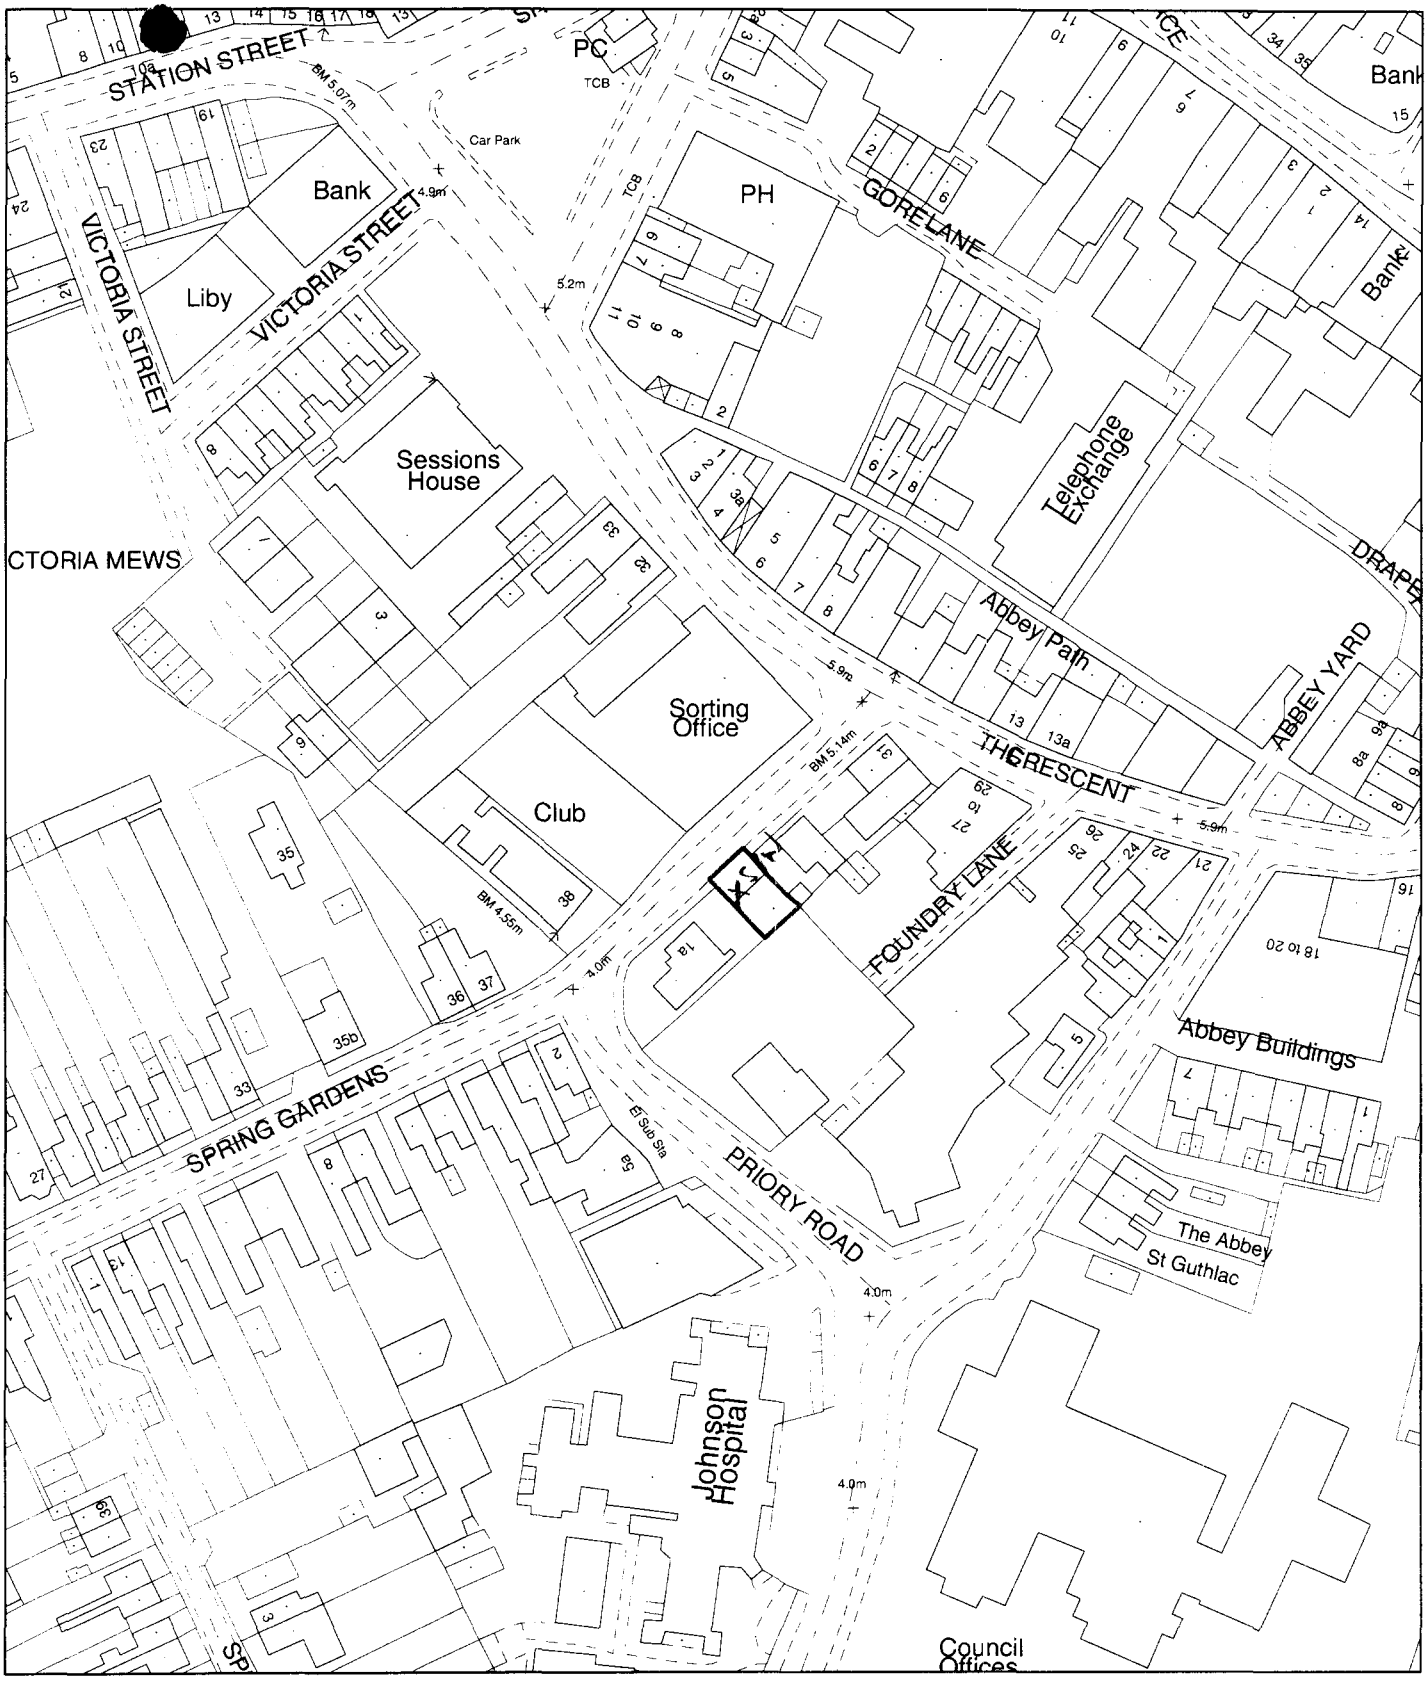

Planning Application Location Plan
Ward Member Notification

FILE COPY

H16/1027/01

Scale: 1:1250

Housing and Planning Services Department

Council Offices, Priory Road, Spalding, Lincolnshire

PLEASE DO NOT COPY THIS PLAN
This map is reproduced from Ordnance Survey material with permission of Ordnance Survey on behalf of Her Majesty's Stationery Office (c) Crown copyright. Unauthorised reproduction infringes Crown copyright and may lead to prosecution or civil

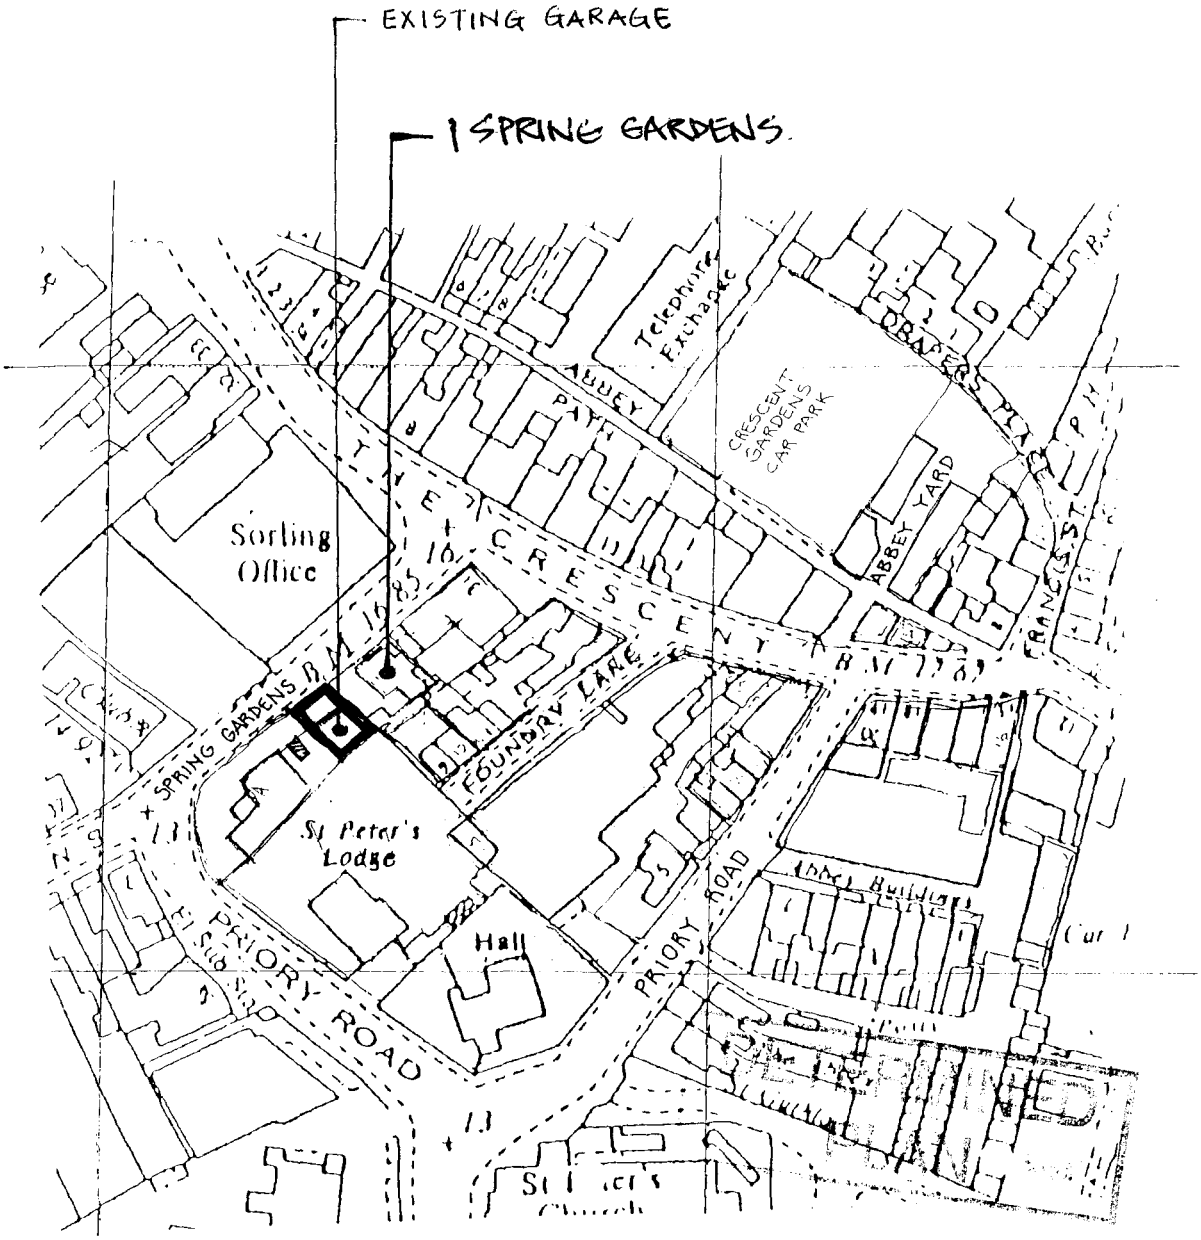

SOUTH HOLLAND DC
HOUSING & PLANNING
24 AUG 2001
Ref: 1027/01

PETER HADDON AND PARTNERS CHARTERED ARCHITECTS
THE OLD RECTORY, RECTORY LANE, MILTON MALSOR, NORTHAMPTON NN7 3AQ. TEL 01604 858916 FACSIMILE 01604 859123

RE-FURBISHMENT OF EXISTING GARAGE

GEO. ADAMS AND SONS LTD

SPRING GARDENS SPALDING

SITE / LOCATION PLAN

Scale	Date	Drawn	Checked	No	
1:1250	SEP 2000	OCB	CNF	3046/02	A