

EXISTING NORTH WEST ELEVATION

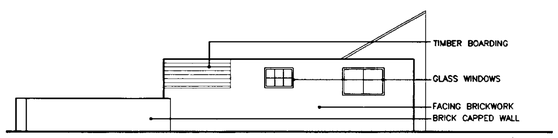

EXISTING SOUTH WEST ELEVATION

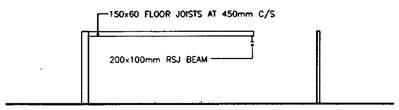

EXISTING SECTION A.A

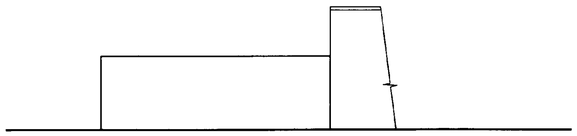

EXISTING SOUTH EAST ELEVATION

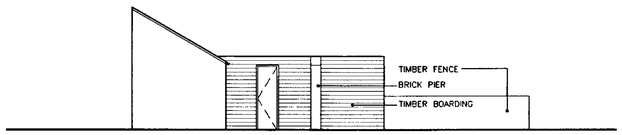

EXISTING NORTH EAST ELEVATION

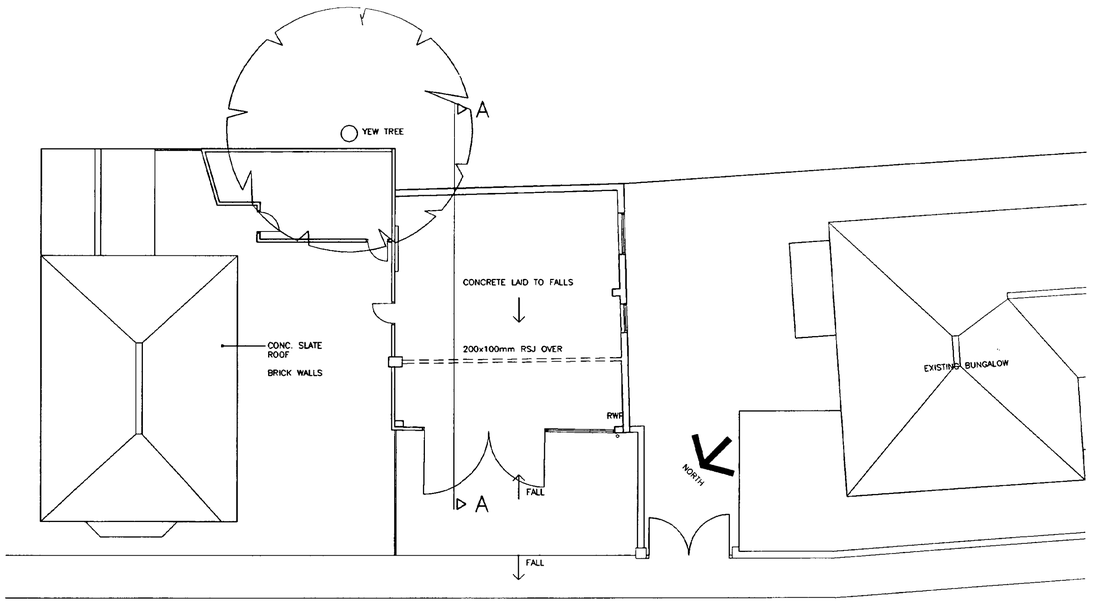

EXISTING GROUND FLOOR PLAN

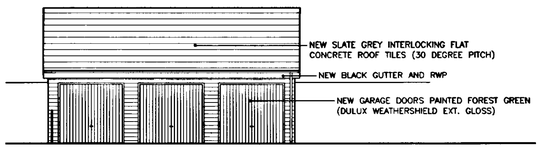

PROPOSED NORTH WEST ELEVATION

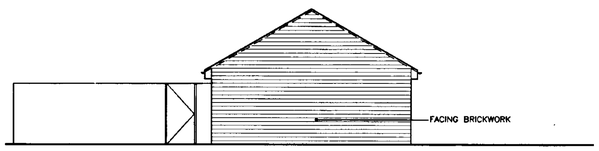

PROPOSED SOUTH WEST ELEVATION

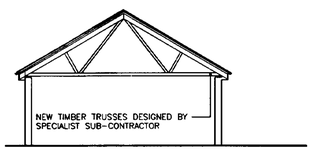

PROPOSED SECTION A.A

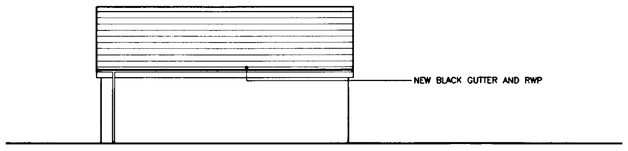

PROPOSED SOUTH EAST ELEVATION

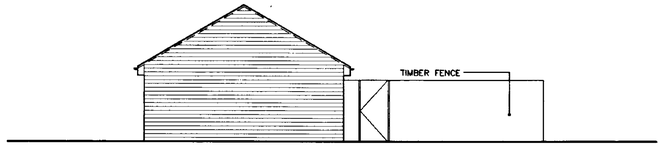

PROPOSED NORTH EAST ELEVATION

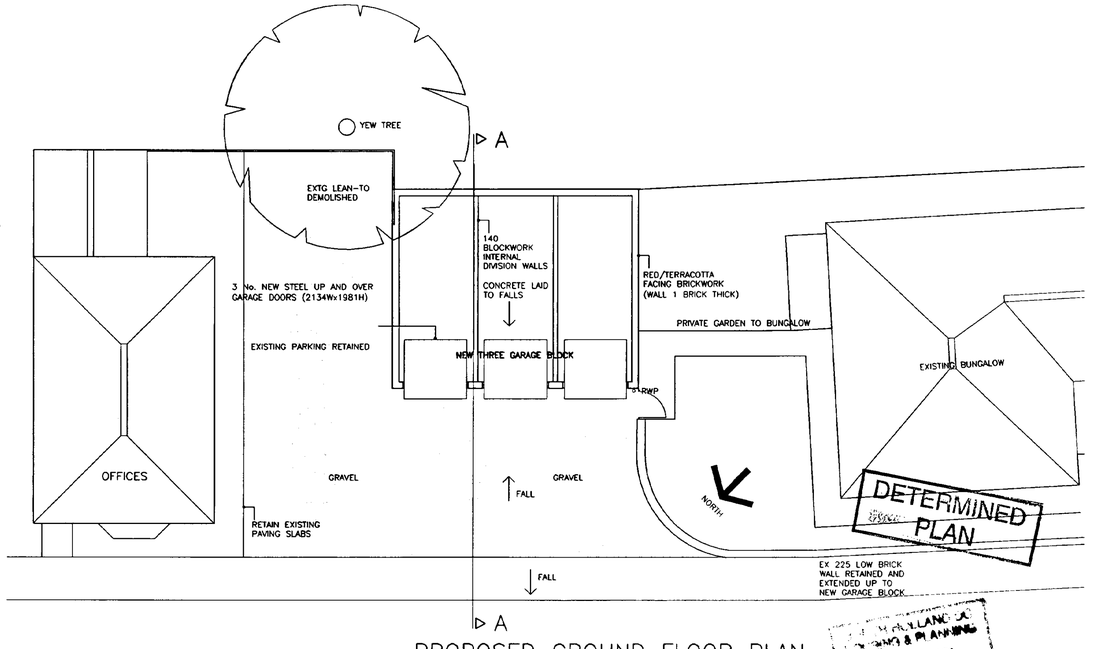

PROPOSED GROUND FLOOR PLAN

RECEIVED
24 OCT 2001
1027/01

COPYRIGHT RESERVED
Do not scale. Dimensions to be checked on site
Discrepancies to be reported before proceeding.

NOTES:

Planning Application issue:	Checked by:
Building Regulations Application issue:	Checked by:
Tender issue:	Checked by:
Final issue:	Checked by:

REVISIONS:

A B C D E F G H I J K L M N P Q R S T V W X Y Z

RE-FURBISHMENT OF EXTG GARAGE

GEO ADAMS AND SONS LTD

SPRING GARDENS SPALDING

PLANNING DRAWING

PETER HADDON AND PARTNERS architects

GG Ref: GSP01	Date: AUG 2001	3046/05	A
Scale: 1:100	Drawn: CJE/OCB		

The Old Rectory, Rectory Lane, Milton Malsor
Northampton NN7 3AQ
Tel: 01604 858916 Fax: 01604 859123
e-mail: mail@peter-haddon.com