



PITCH PINE DOOR SPECIFICATION


FOUR PANEL DOOR

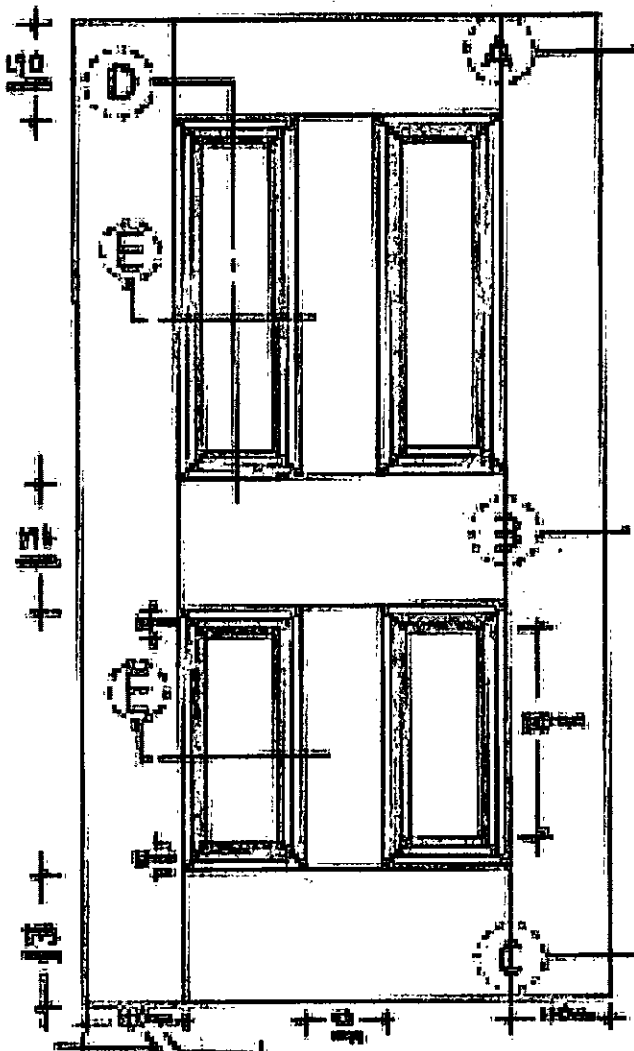


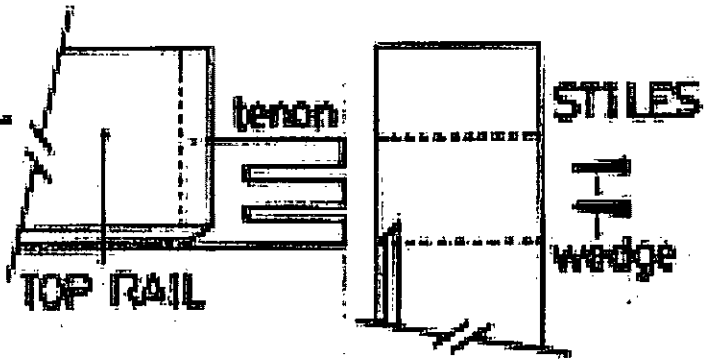

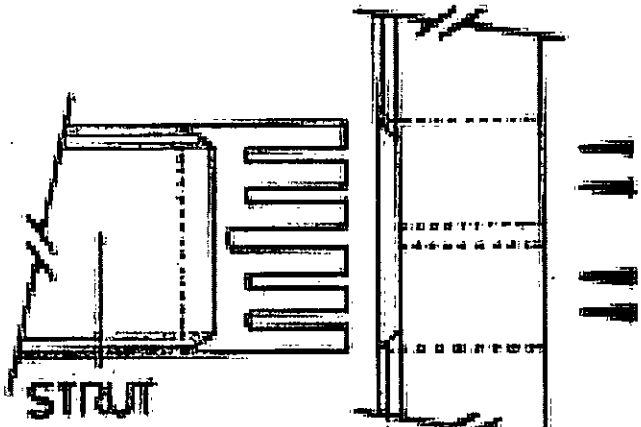

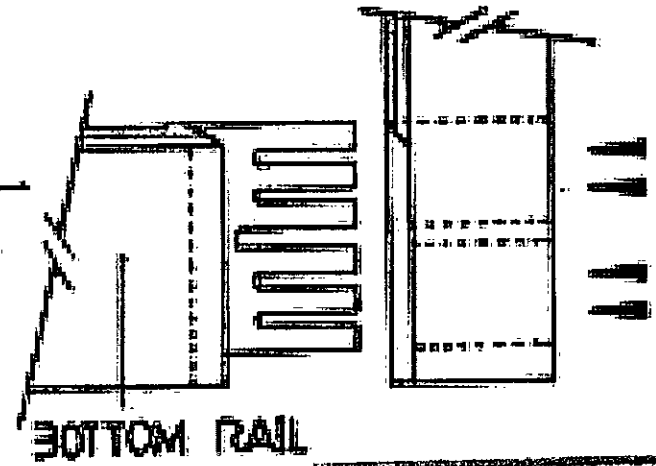


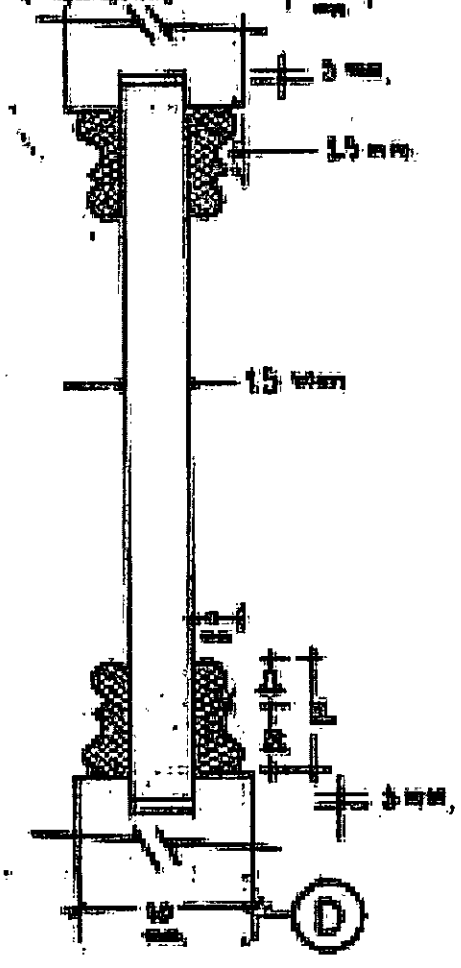

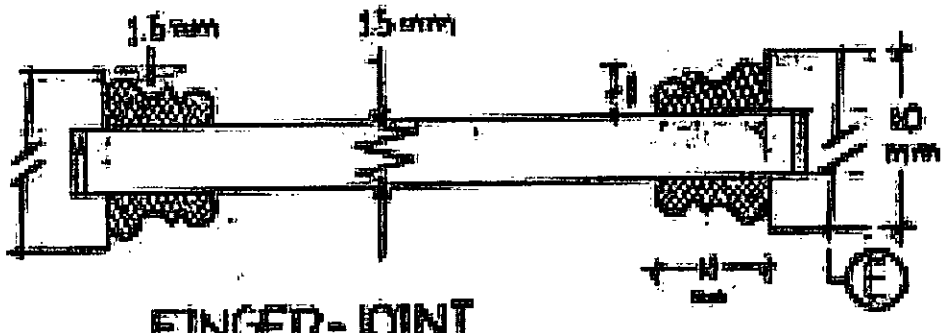

FINGER-JOINT

SHDC
Planning & Development
- 9 DEC 2010
Ref: 1027-10

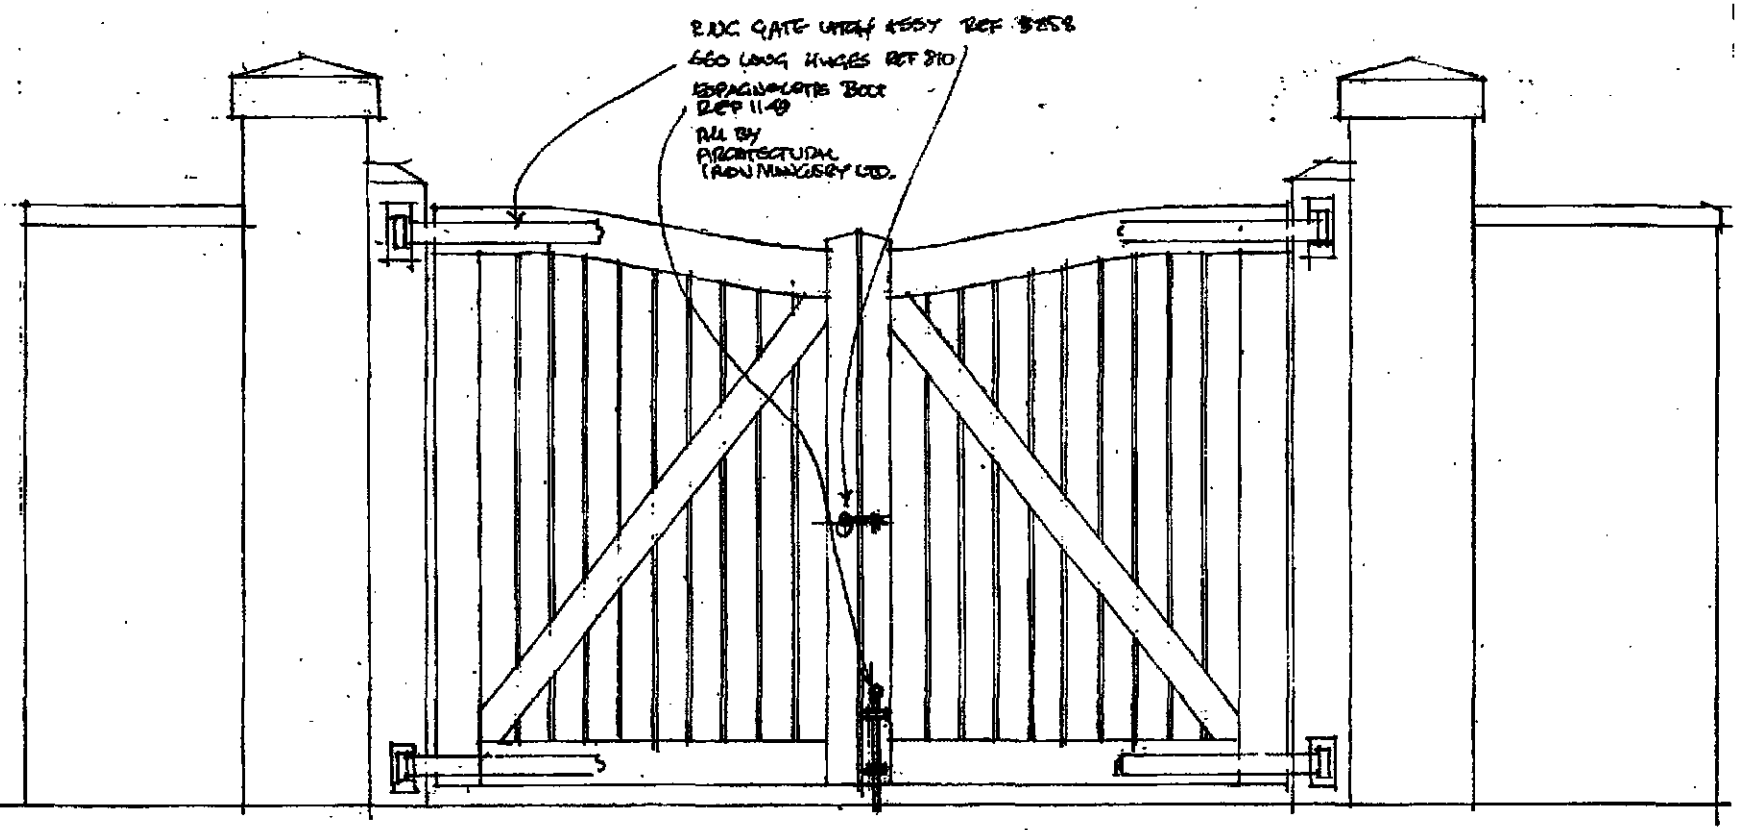


SHDC
Planning & Development
- 9 DEC 2010
Ref: 1027-10

The Peecock PH., Pinchbeck Road, Spalding

Car Park Entrance Gates - General Arrgt Rear

Drg No. 6000 / 2 *Date Nov 2010* *Scale 1:25*

B. Shemeld 264 Eastfield Rd Peterborough Cambs PE1 4BE Tel 01733 891771

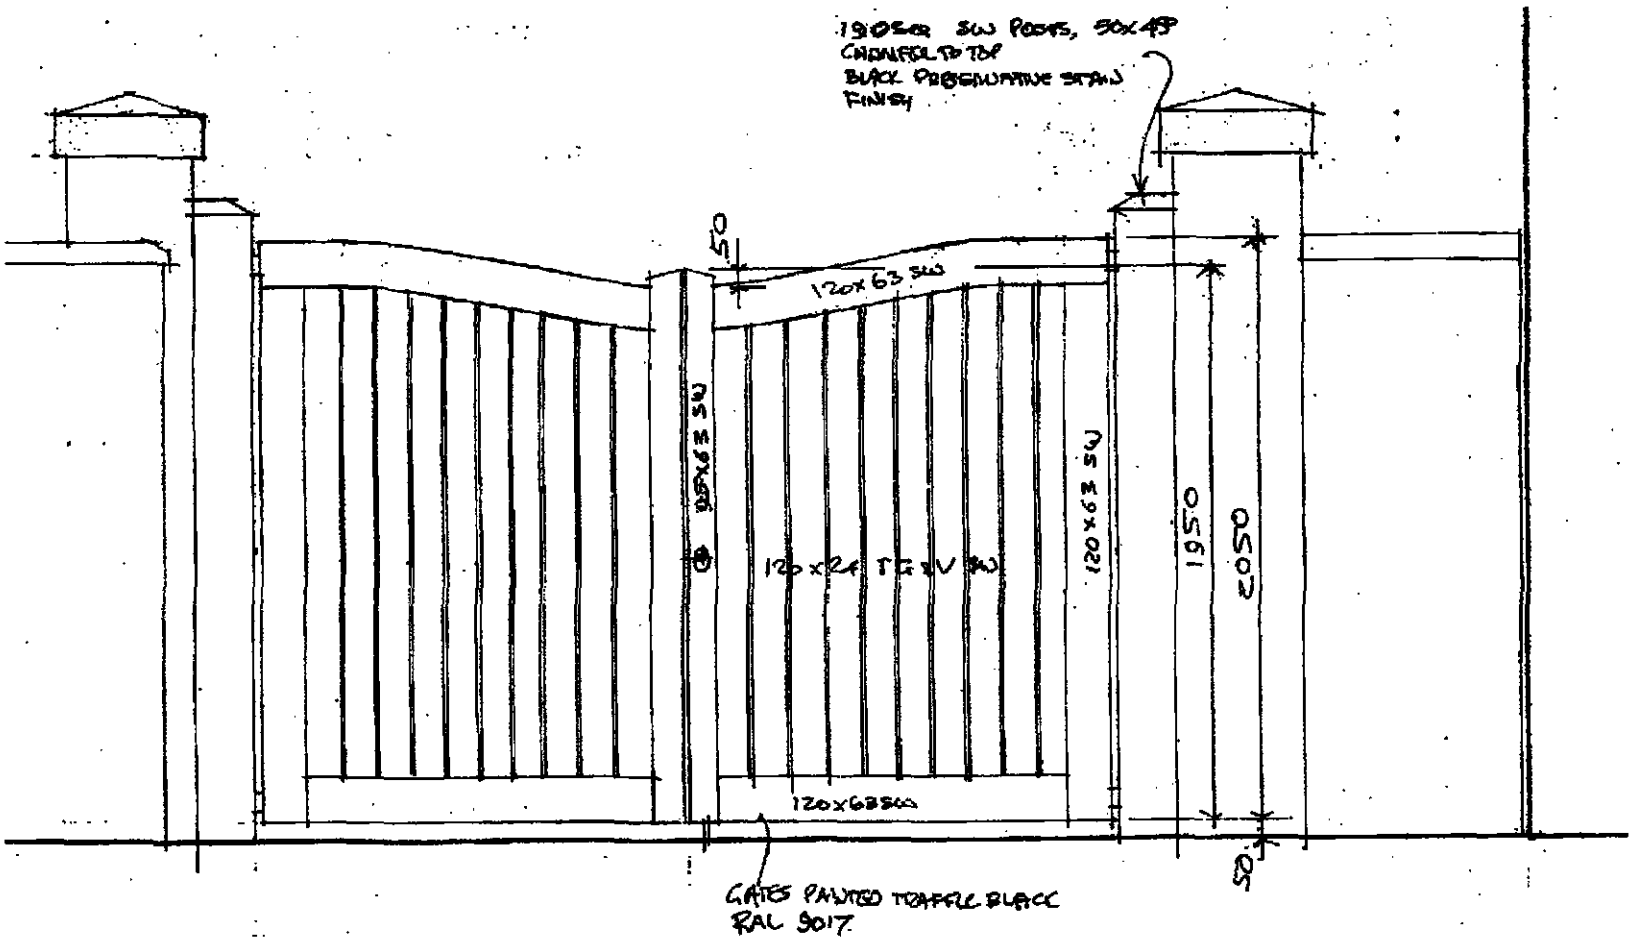


SHDC
Planning & Development
-9 DEC 2010
Ref: 1027-10

The Peacock PH., Pinchbeck Road, Spalding


Car Park Entrance Gates - General Arrgt Front

Drg No. 6000 / / *Date Nov 2010* *Scale 1:25*


B. Shernold 264 Eastfield Rd Peterborough Cambs PE1 4BE Tel 01733 891771

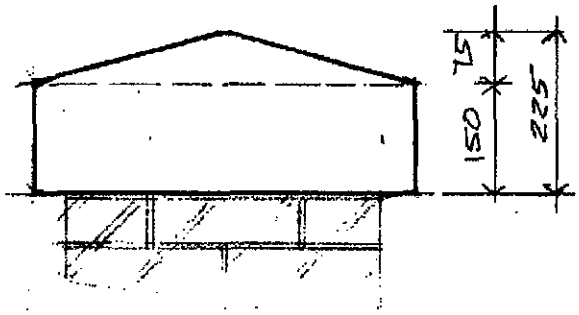


SECTION THRO' PIER CAP

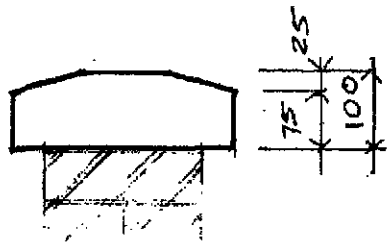

SECTION THRO' WALL COPING

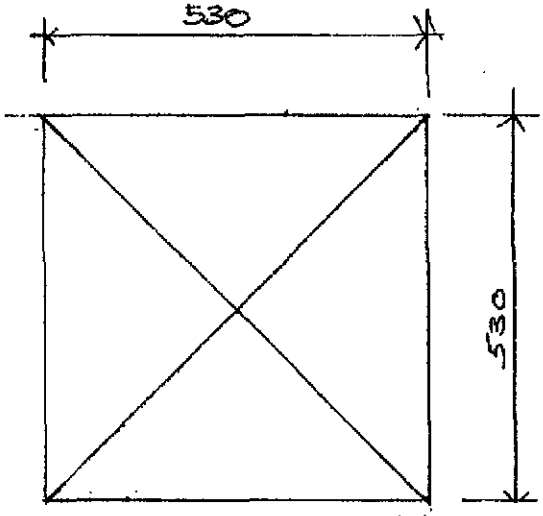

PLAN

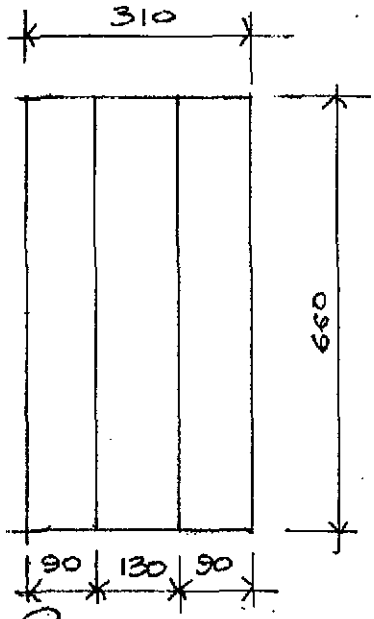

PLAN

0 100 200 300 400 500mm


SHDC
Planning & Development
- 9 DEC 2010
Ref: 1027-10

The Peacock PH., Pinchbeck Road, Spalding

Boundary Wall Coping & Pier Cap Details

Drg No. 6000 / 4 *Date Nov 2010* *Scale 1:10*


B. Shemeld 264 Eastfield Rd Peterborough Cambs PE1 4BE Tel 01733 891771

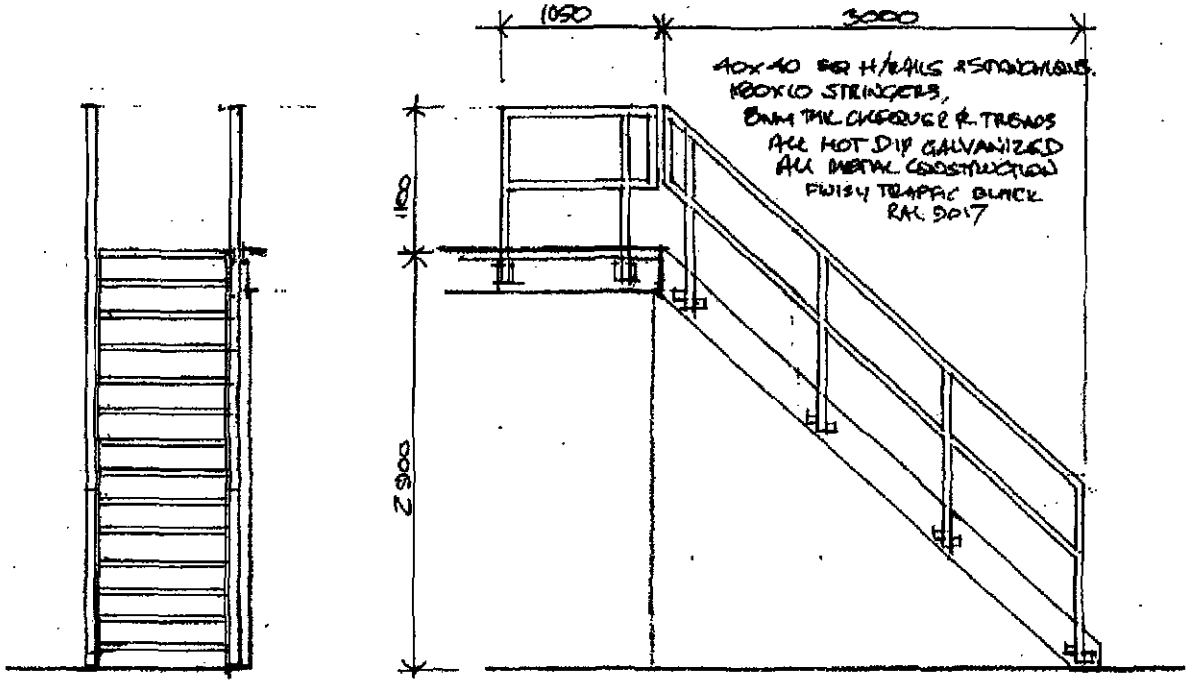

EXTERNAL STAIRCASE

SCALE 1:50.

0 1 2 3m

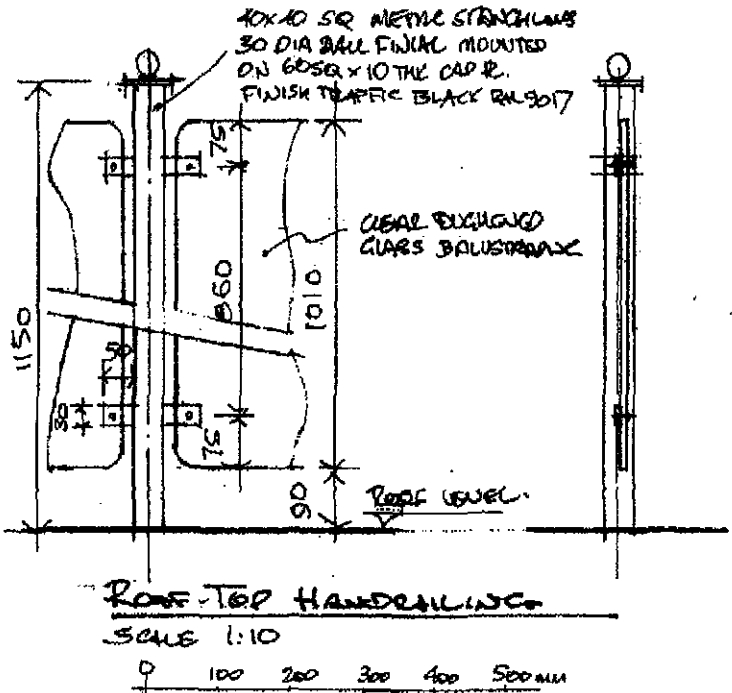

ROOF TOP HANDRAILINGS

SCALE 1:10

0 100 200 300 400 500mm


SHDC
Planning & Development
- 9 DEC 2010
Ref: 1027-10


The Peacock PH., Pinchbeck Road, Spalding


Rear External Staircase & H/ Rail Details 1

Drg No. 6000 / 5 *Date Nov 2010* *Scale 1:10 1:50*

B. Shemeld 264 Eastfield Rd Peterborough Cambs PE1 4BE Tel 01733 891771

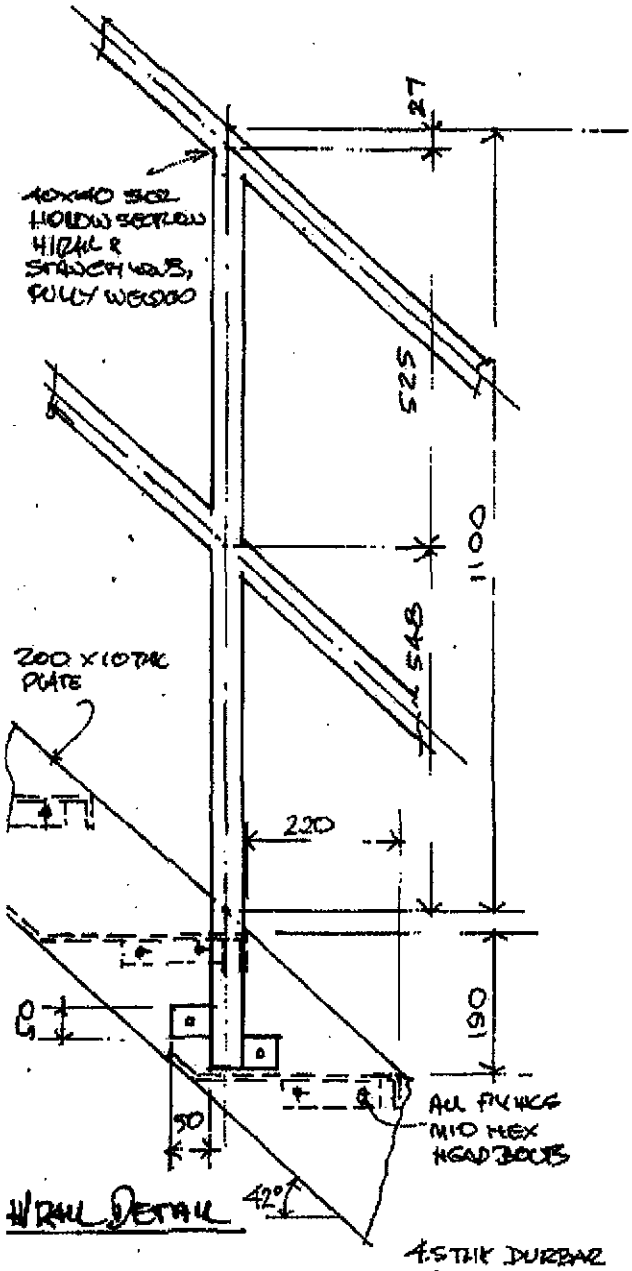

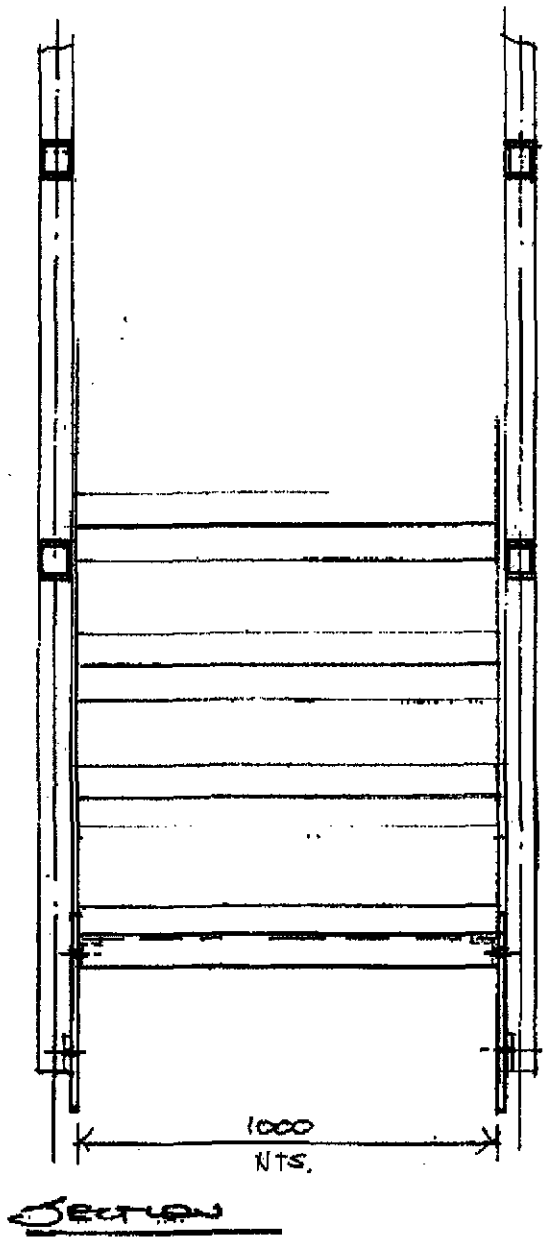

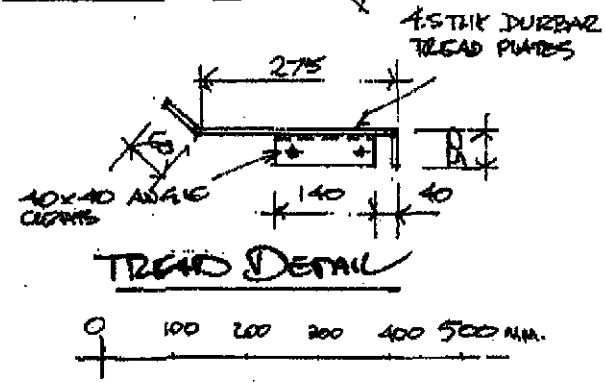


SHDC
Planning & Development
- 9 DEC 2010
Ref: 1027-10

The Peacock PH., Pinchbeck Road, Spalding

Rear External Staircase Details 2

Drg No. 6000 / 6 *Date Nov 2010* *Scale 1:10*

B. Shemeld 264 Eastfield Rd Peterborough Cambs PE1 4BE Tel 01733 891771

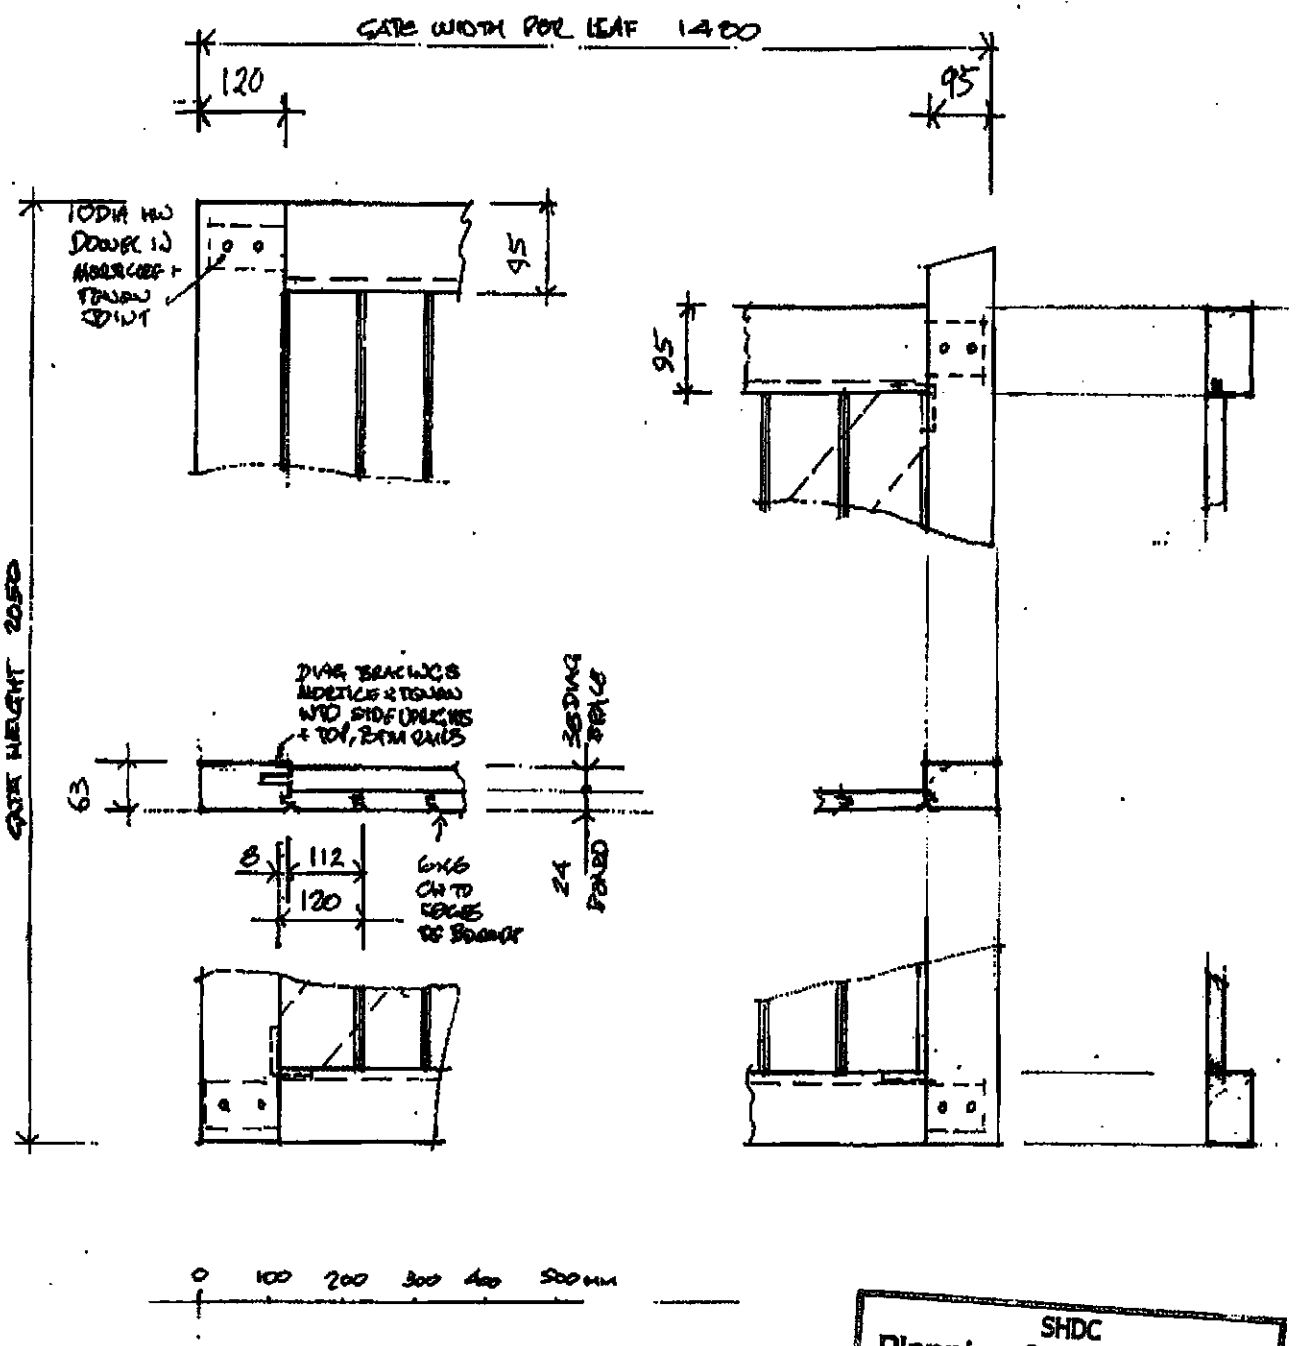

SHDC
Planning & Development
- 9 DEC 2010
Ref: 1027-10

The Peacock PH., Pinchbeck Road, Spalding

Car Park Entrance Gates Joinery Details

Drg No. 6000 / 3 *Date Nov 2010* *Scale 1:10*

B. Shemeld 264 Eastfield Rd Peterborough Cambs PE1 4BE Tel 01733 891771