
Ordnance Survey®

OS Sitemap®

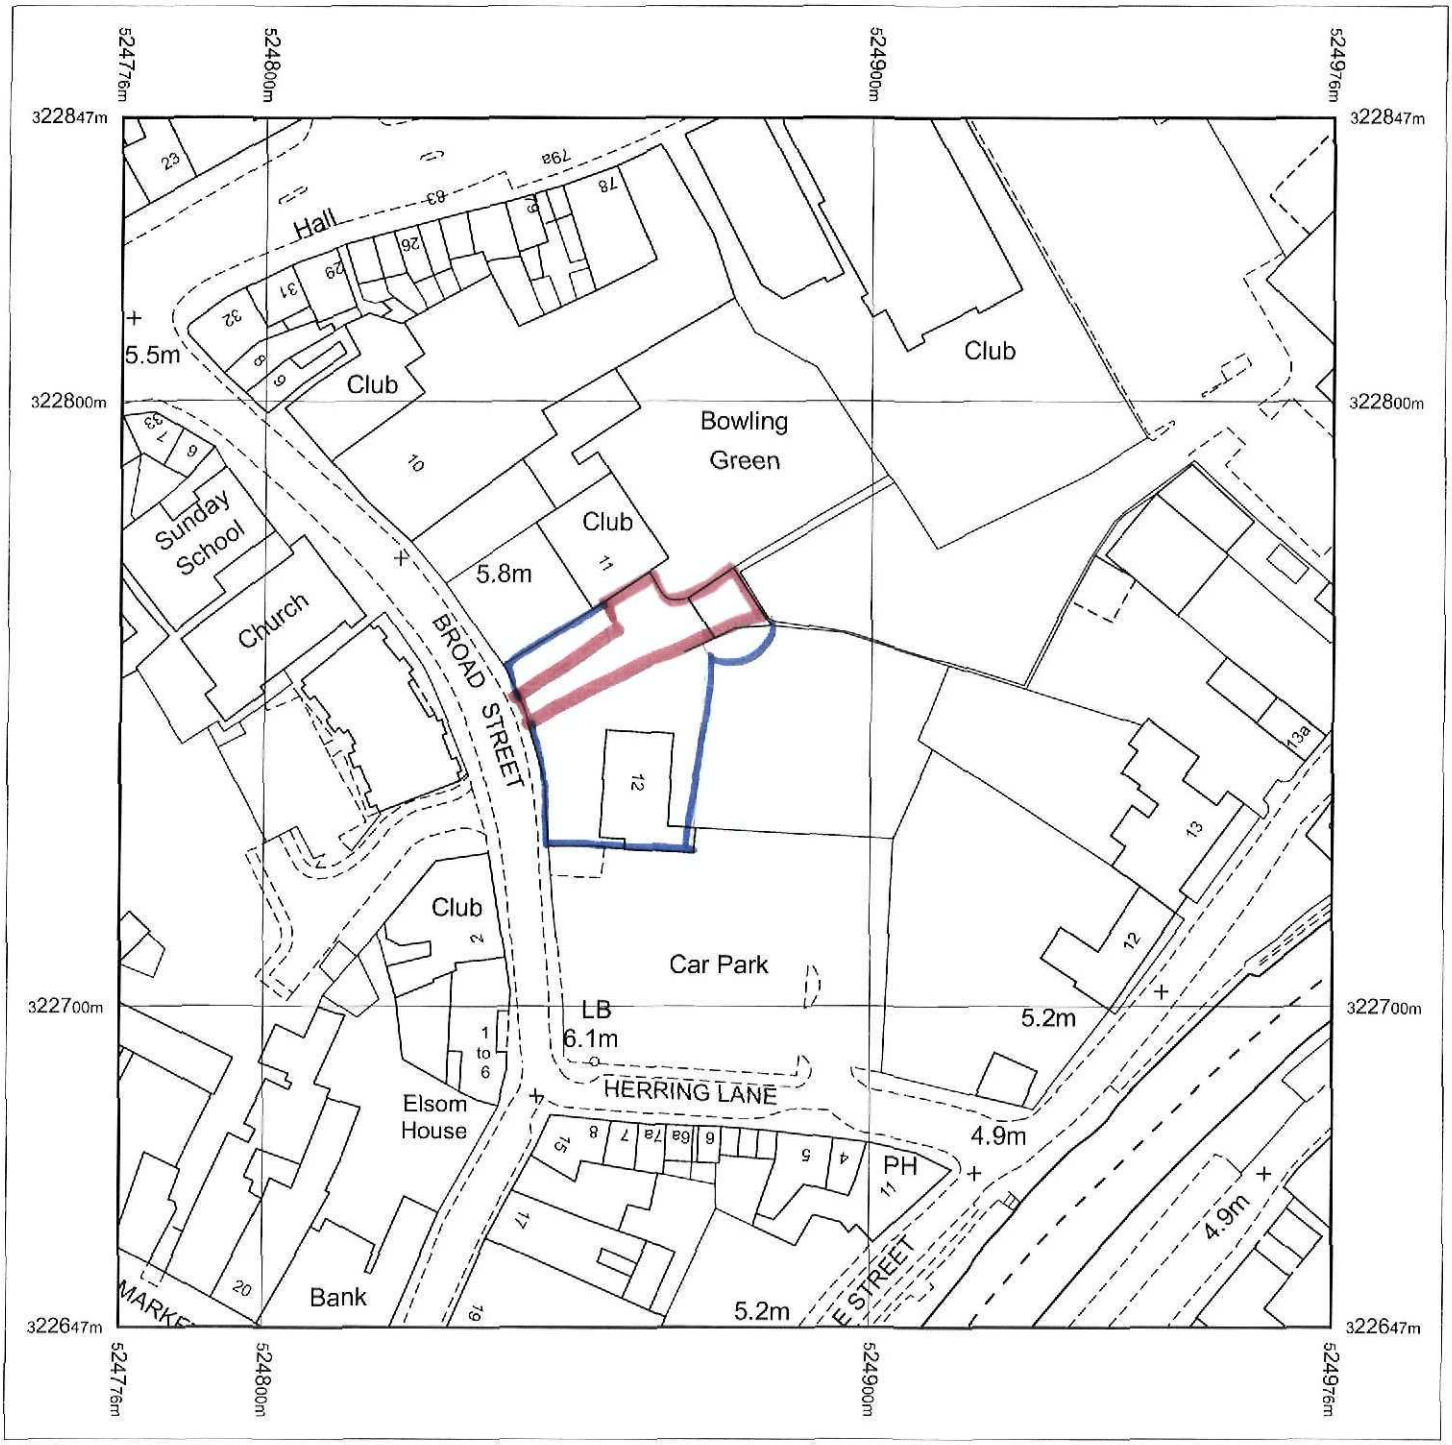

Produced 08.12.2010 from the Ordnance Survey National Geographic Database and incorporating surveyed revision available at this date. © Crown Copyright 2010.

Reproduction in whole or part is prohibited without the prior permission of Ordnance Survey.

Ordnance Survey, the OS Symbol and OS Sitemap are registered trademarks of Ordnance Survey, the national mapping agency of Great Britain.

Metres
0 20 40
Scale 1:1250

SHDC
Planning & Development
- 9 DEC 2010
Ref: 1026-10


The representation of features as lines is no evidence of a property boundary.

Part or all of this OS Sitemap is enlarged from mapping produced at one or more of the following scales: 1:1250, 1:2500, 1:10000.


Centre coordinates: 524876.25 322746.75

Further information can be found on the OS Sitemap Information leaflet or the Ordnance Survey web site: www.ordnancesurvey.co.uk

79a
78
Club
Bowling
Green
Club
11
5.8m
BROAD STREET
12
SHDC
Planning & Development
- 9 DEC 2010
Ref: 1026-10
Club
2
Car Park

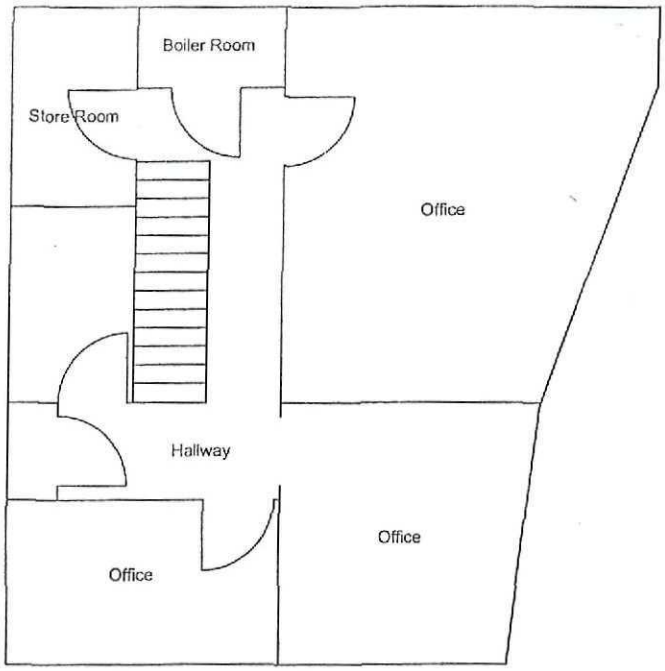

First Floor Plan

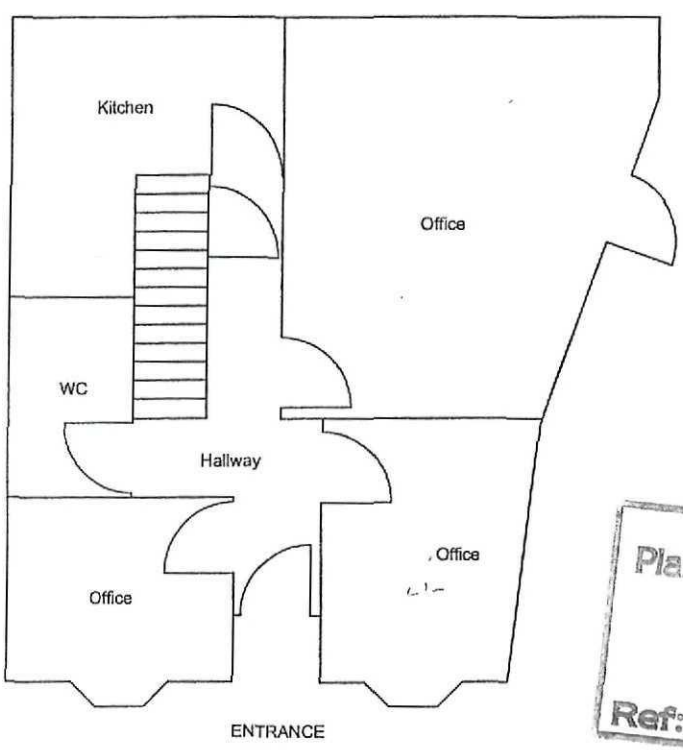

Ground Floor Plan

SHDC
Planning & Development
- 9 DEC 2010
Ref: 1026-10

FOCUS
CONSULTANTS (UK) LTD.

Project	Quinquennial Condition Survey 2 No Dwellings Spalding, Lincolnshire
Title	Layout for Annex House
	Knipe Miller & Co
g No.	B0397 - 02 - A
Date	October 2006
Scale	N.T.S