
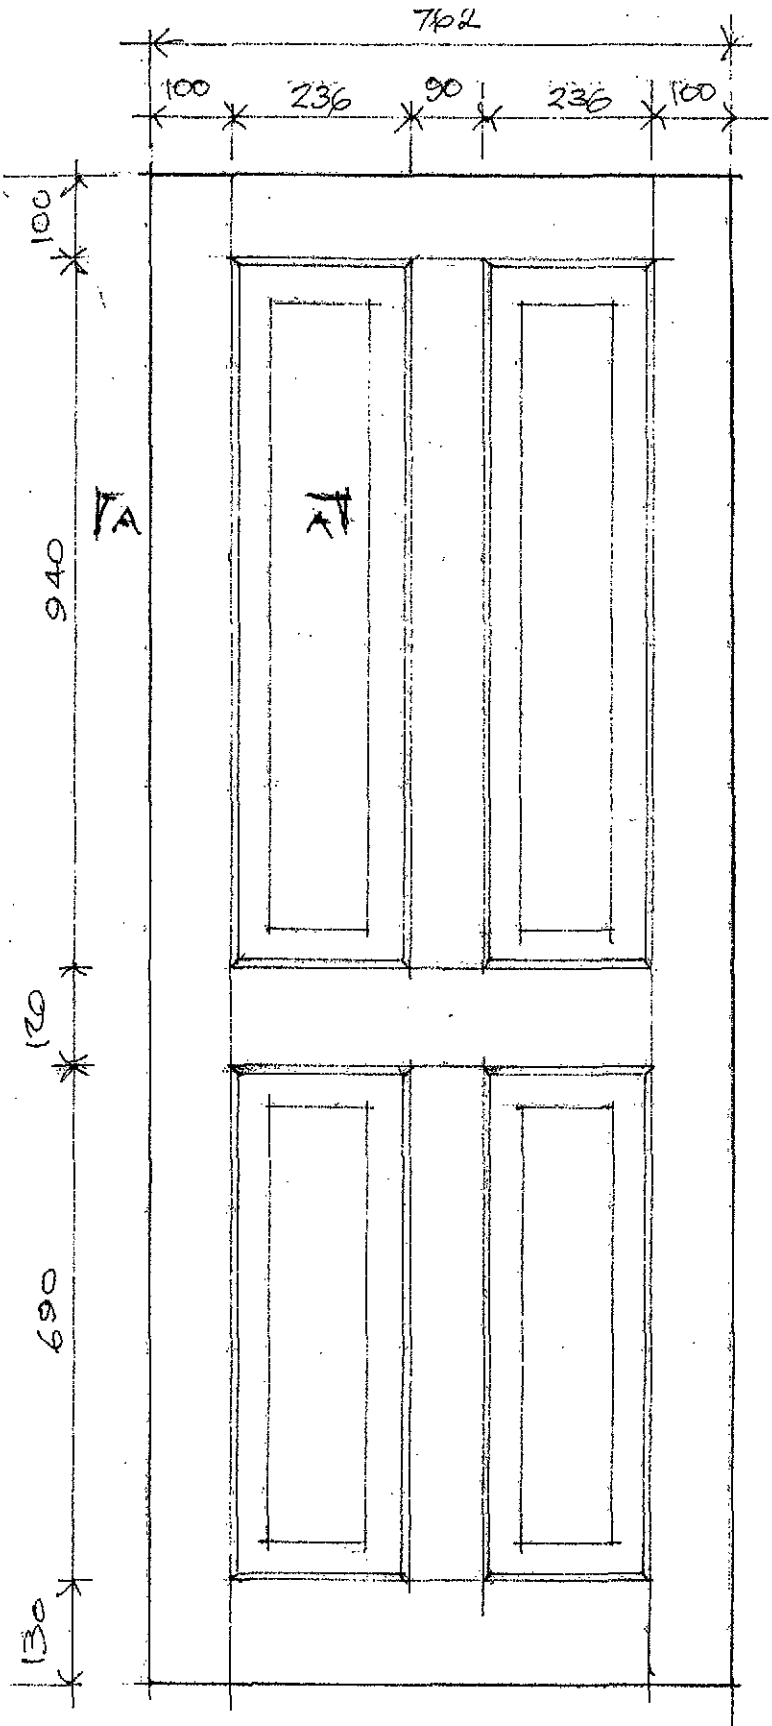


ELEVATION

SCALE 1:10

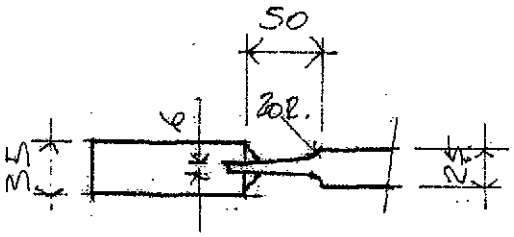

SECTION A-A

SCALE 1:5

SHDC
Planning & Development

17 FEB 2011

Ref: 1027-10

The Peacock PH
Pinchbeck Road
Spalding

Proposed Pine Internal Door

Drg 4322
Date Jan 2011
Scale 1: 10 1:5

B. Shemeld
264 Eastfield Rd
Peterborough
Cambs
PE1 4BE
Tel 01733 891771