

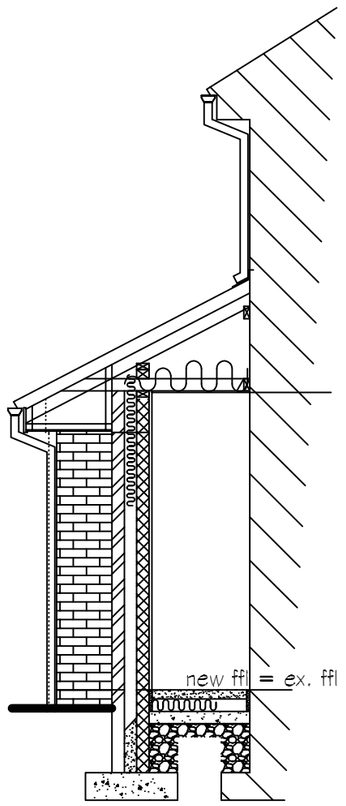


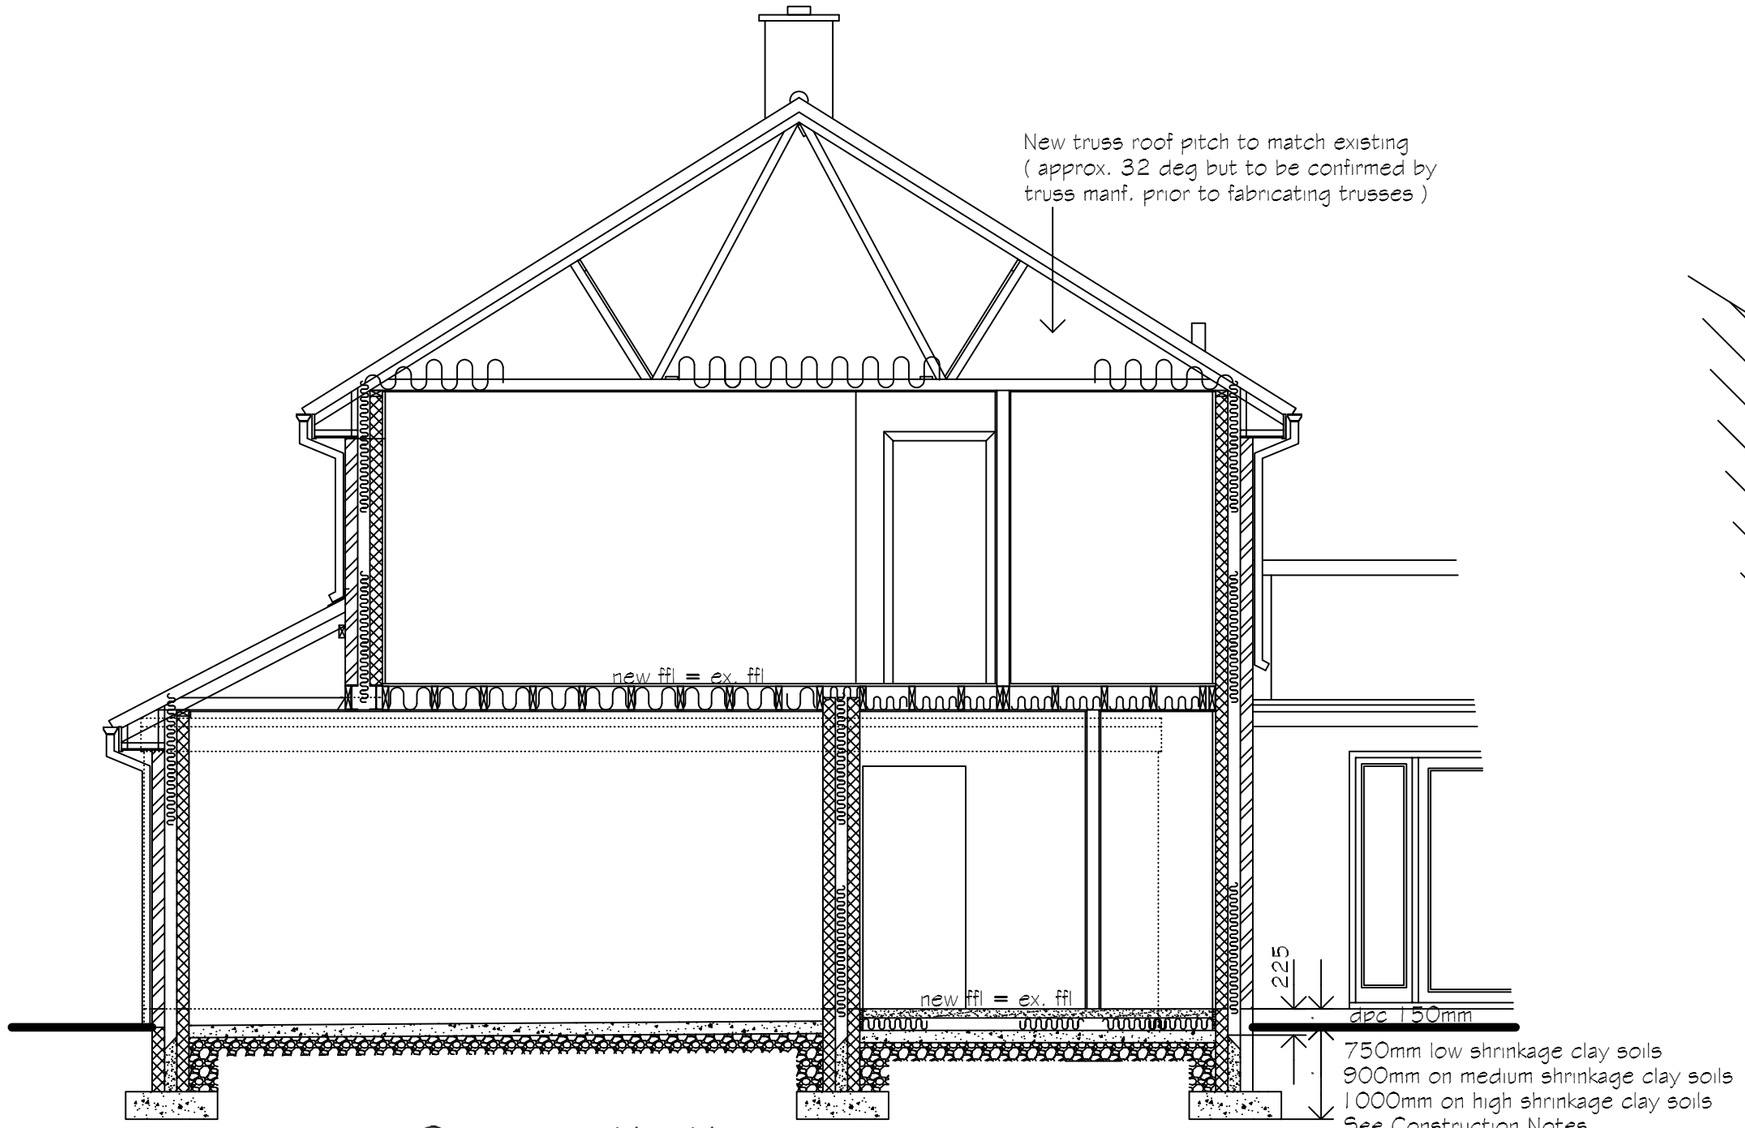


Section X - X

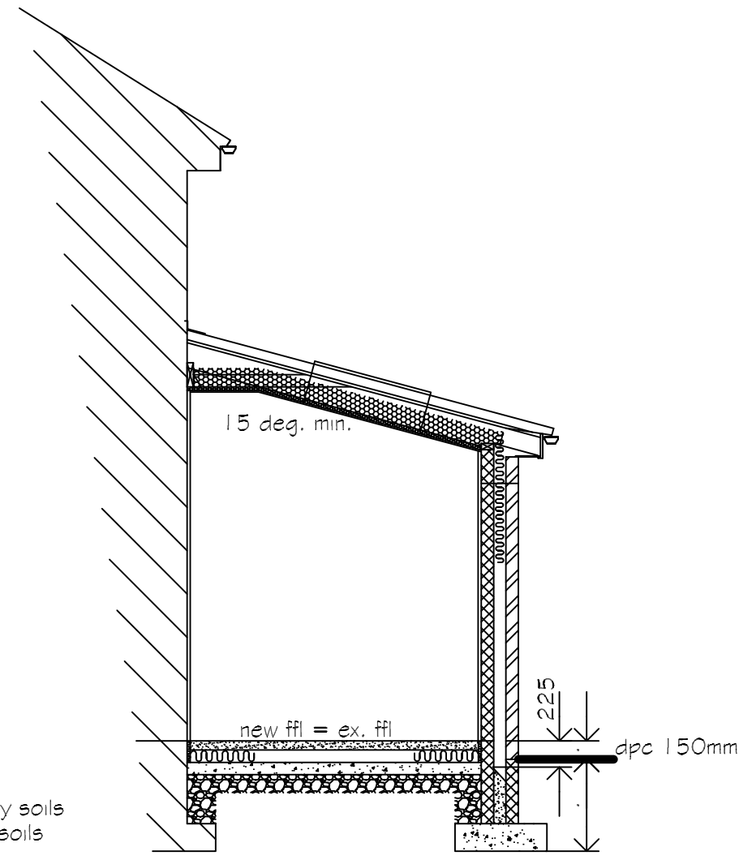


Section Z - Z

Section W - W

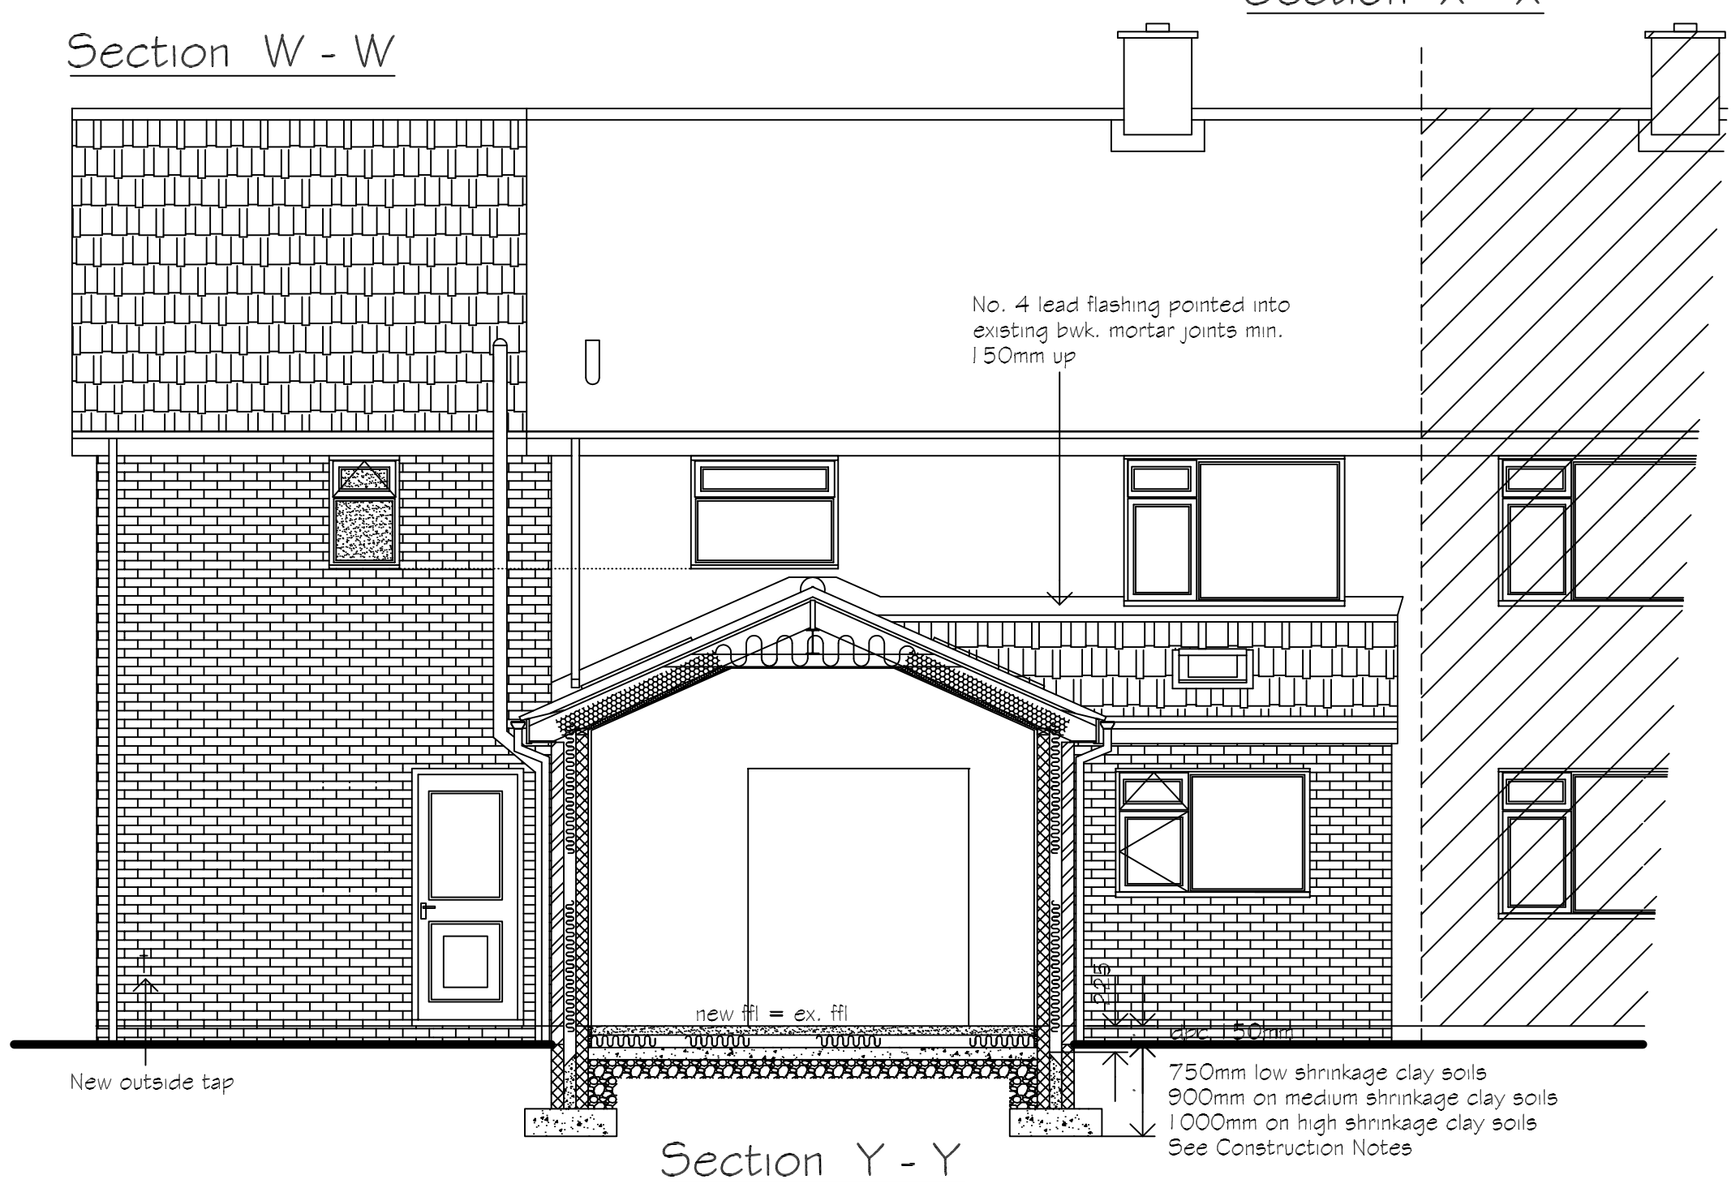


Section Y - Y

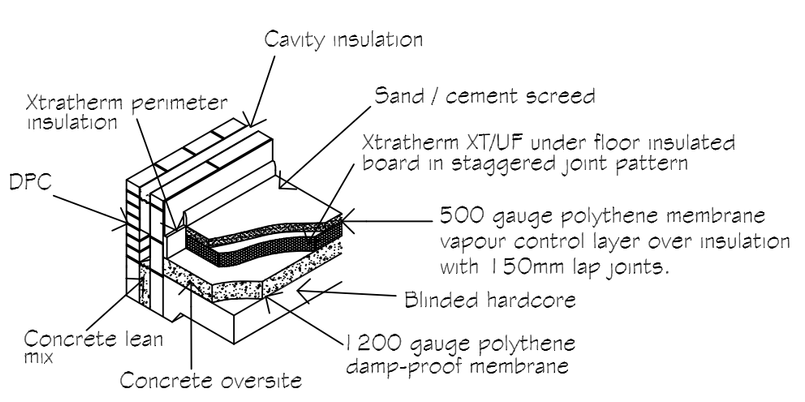

Floor Insulation above ground floor support slab

The above floor construction also applies if a water underfloor heating system is to be used i.e. pipework secured to insulation within floor screed Should an electrical underfloor heating system be used the above floor construction must be confirmed with the insulation manf

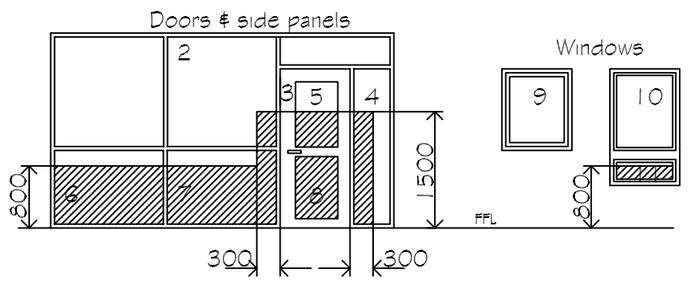

Critical locations in internal & external walls to proposed extensions only

shaded areas show critical locations to which Approved Document K applies
(i.e. glazing in areas numbered 2,4,5,6,7,8,11)

REVISIONS	BY	DATE
A Clients name ammended	mjw	27/11/23

DRAWN	MJW	DATE	8/9/23
SCALE	1 / 50	CHECKED	

CLIENT
Mr O. Isakunle & Miss D. Eudocile
50 Woolram Wygate
Spalding
Lincs
PE11 1PB

PROJECT

Demolition of existing garage / wc / utility, erection of single storey rear extension and two storey side extensions including alterations

DETAILS

Sections through etc.

Malcolm Watson
Architectural - Detailing Services
Residential - Commercial - Industrial - Agricultural
Planning & Building Regulations submissions
13 Wimberley Way, Pinchbeck, Spalding, Lincs. PE11 3RY.
Tel / Fax : 01775 767650
email : mjw.13@btinternet.com

partner LABC

DRWG No. 667/2/2023 A

A2