



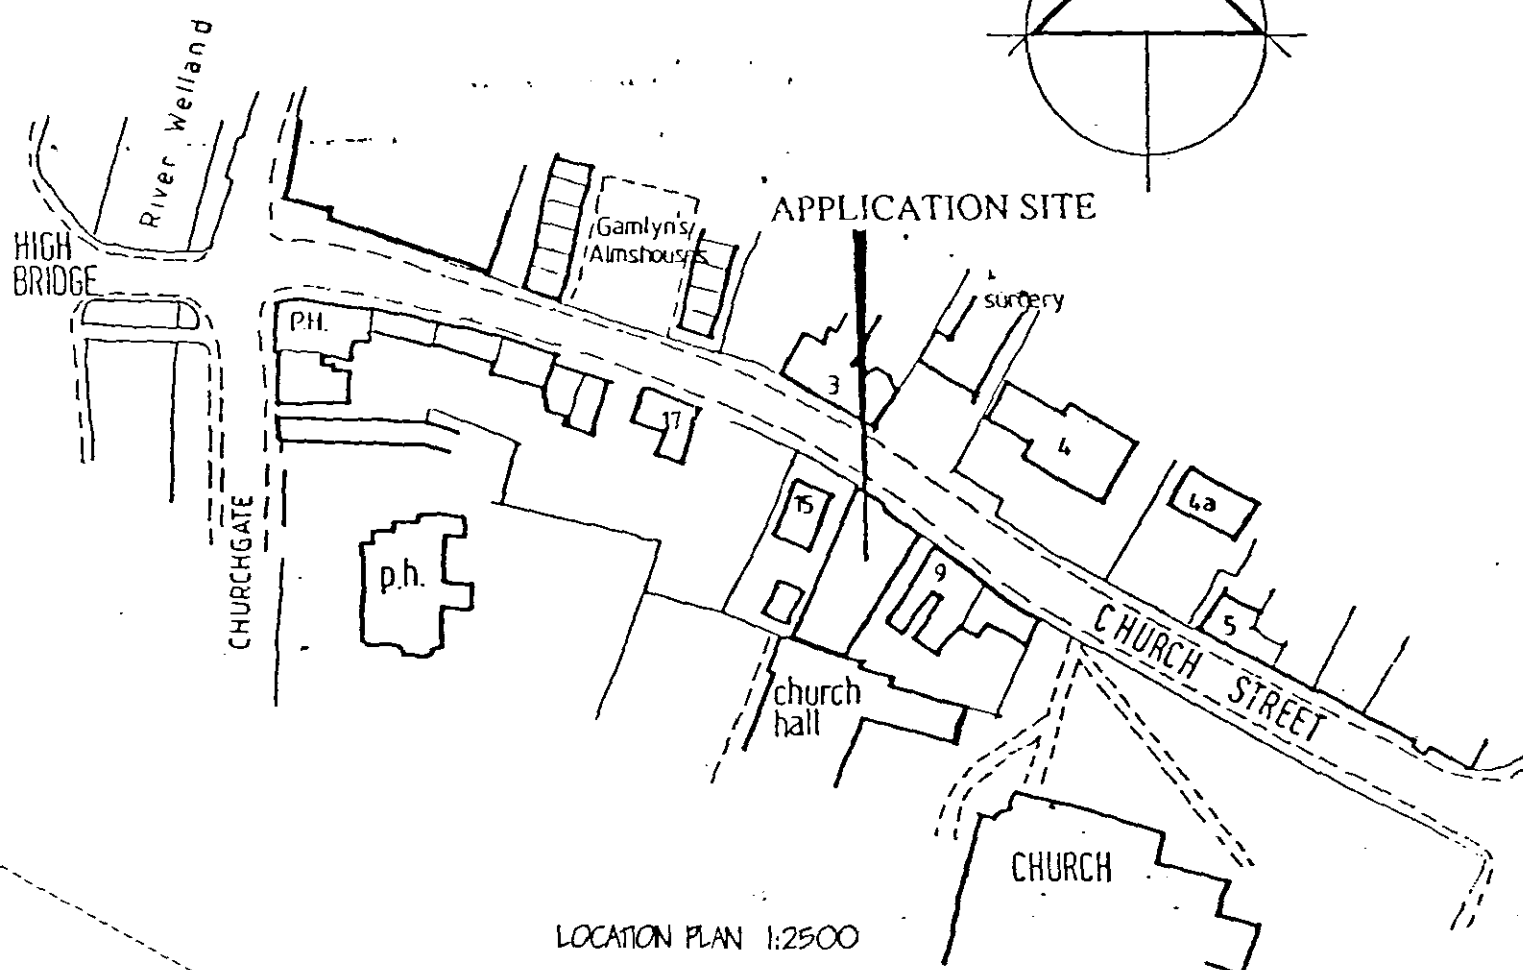


The works shall comprise of all that is shown on the drawing and details. Work that may not be specifically shown but may be reasonably inferred as necessary to carry out the works shall be deemed to be included.

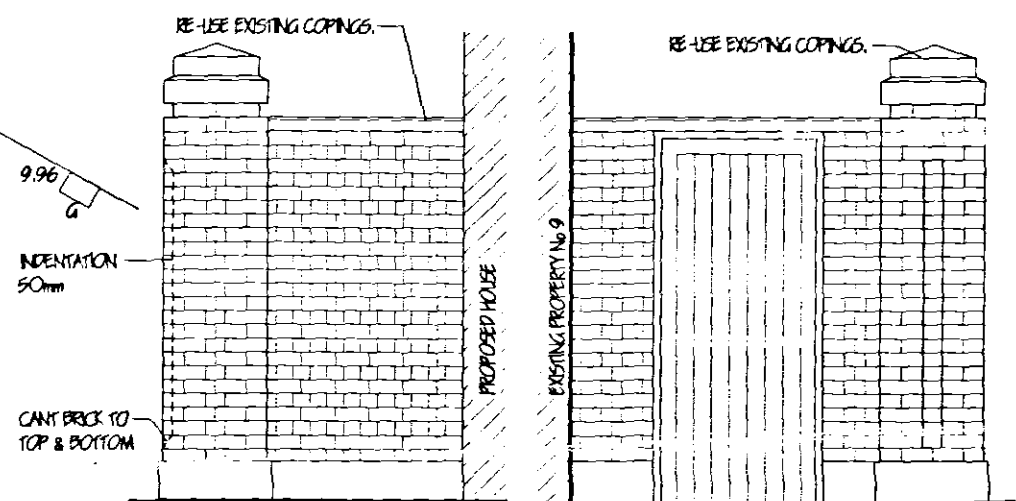

WALL DETAIL

B	BOOK PRIC ADDED	AUG '08
A	GARAGE ADDED	DEC '02
ref:	revision	date

if details shown on this drawing including foundations are based upon typical site conditions related to the area. No responsibility can be accepted for abnormal conditions which may be discovered during construction unless reported to the Architect so that design amendments may be considered. Site soil surveys are recommended in respect of foundations to establish specific site conditions before foundation work is undertaken.

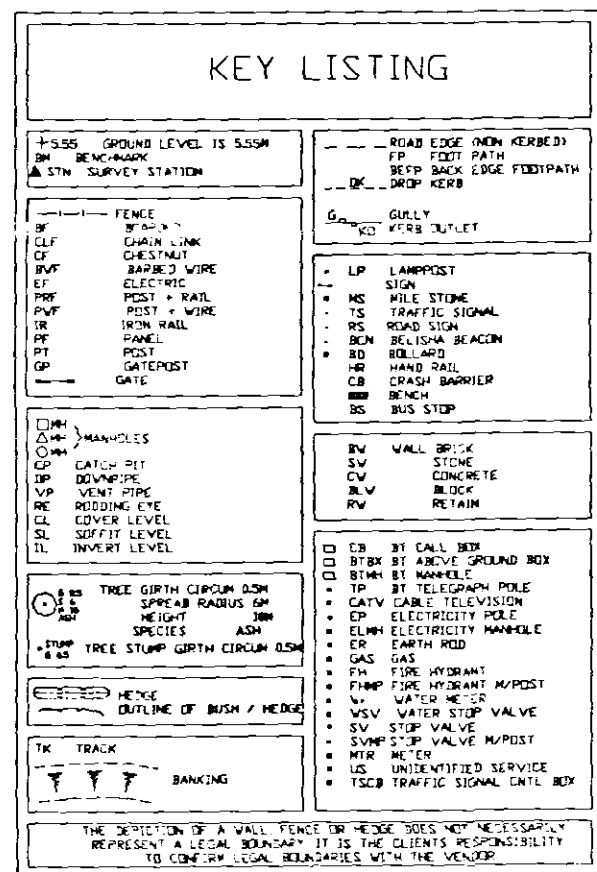

LEVELS RELATED TO KINAR
NO. 9, ASSUMED VALUE 106.0 METRES