
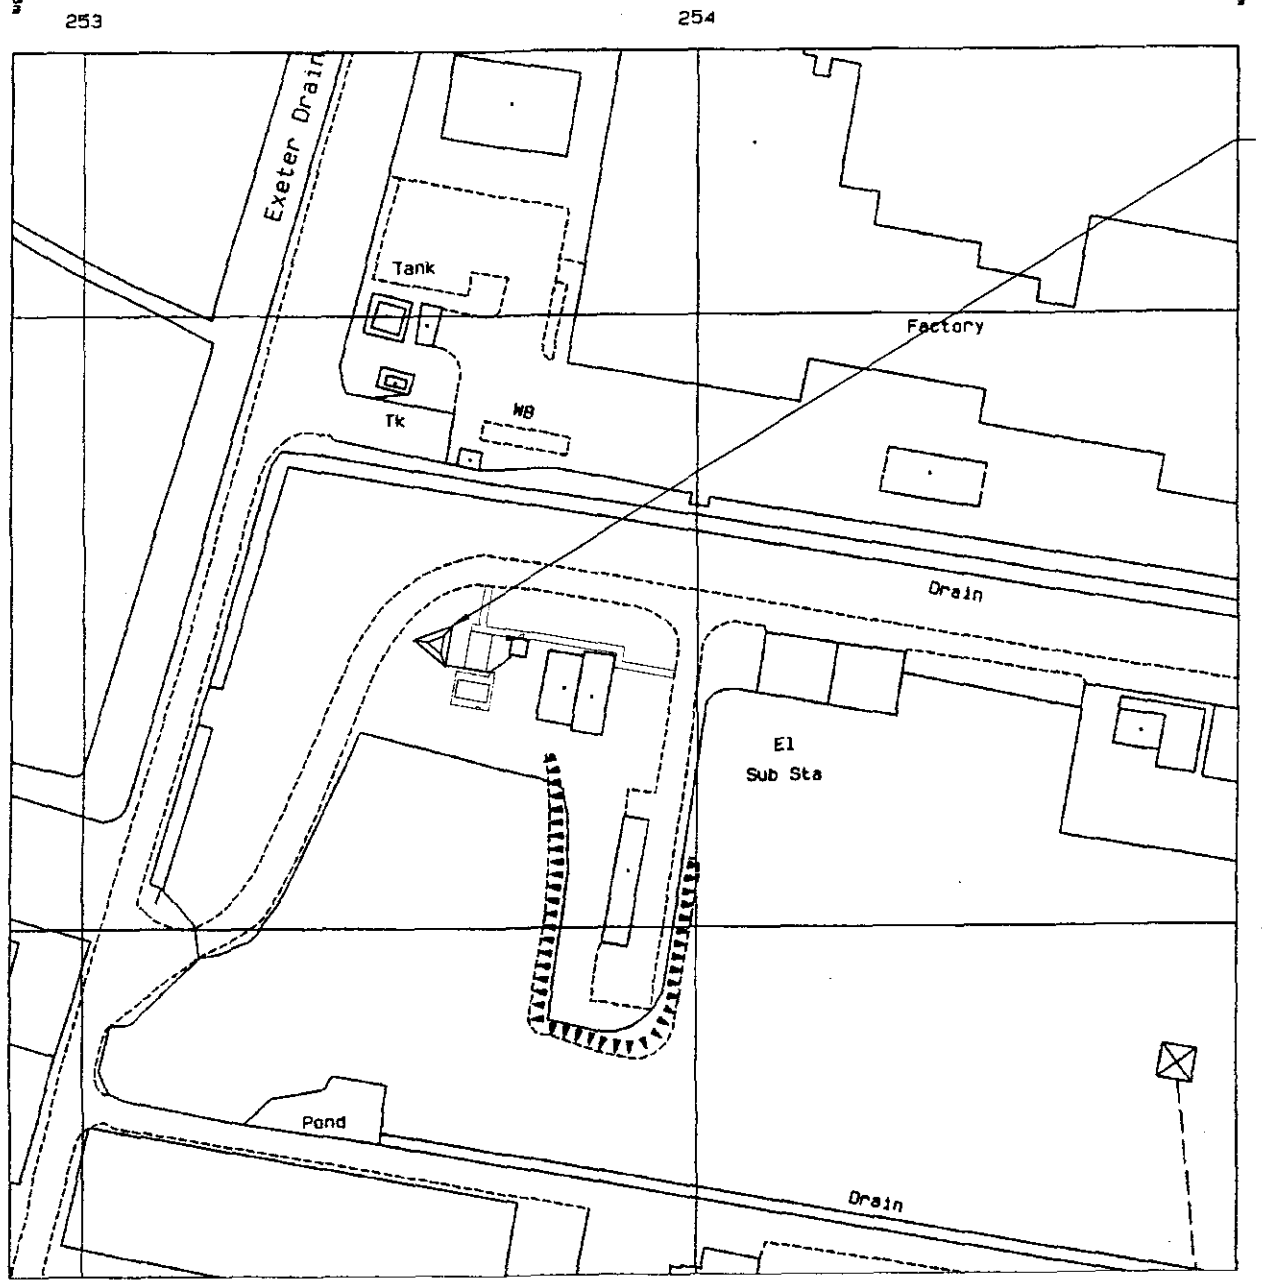


LOCATION PLAN

SCALE 1:1250

OS REF. 525357, 321146

CROWN COPYRIGHT RESERVED

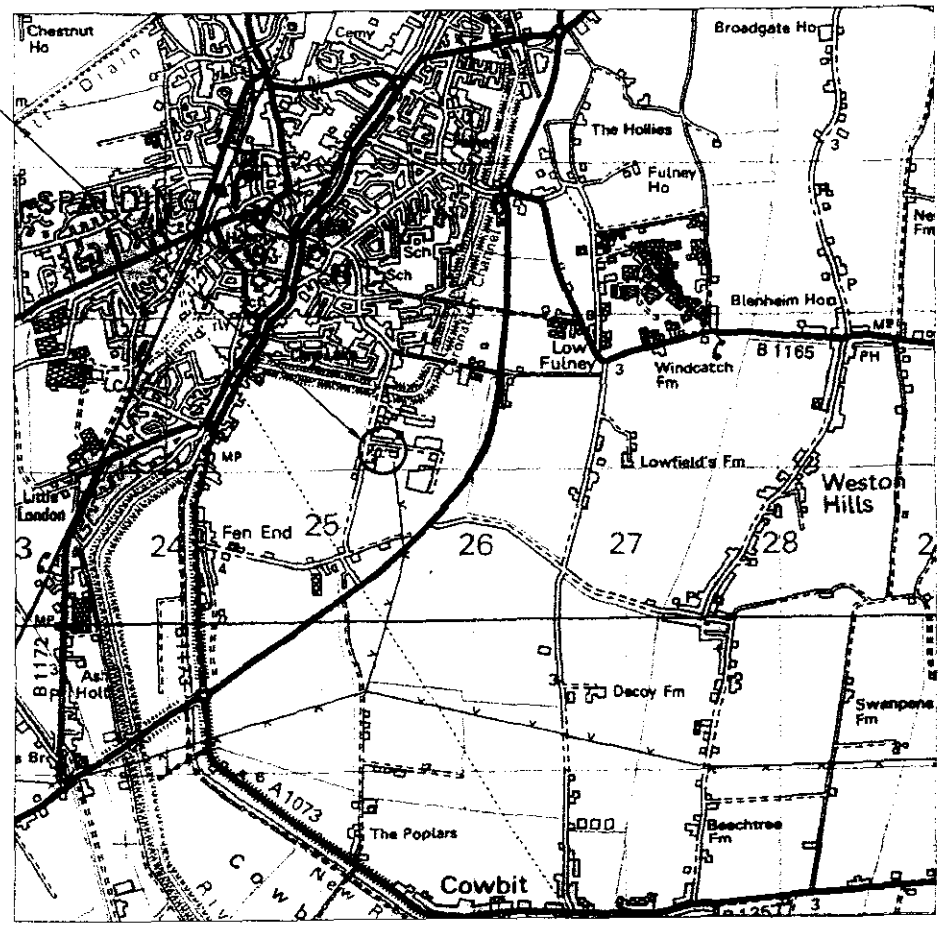

SITE LOCATION PLAN

SCALE 1:50,000

MAP EXTRACT : 131 LANDRANGER SERIES

N
W E
S

DETERMINED PLAN

SOUTH HOLLAND DC
HOUSING & PLANNING
22 OCT 1999
Ref: 1028/99

REVISIONS.			
No.	DATE.	BY.	REASON.
A.			
B.			
C.			
D.			
E.			
F.			
G.			

dolphin

Dolphin Telecommunications Ltd.
The Crescent, Jays Close
Basingstoke, Hants RG22 4BS
Tel: 01256 811 822
Fax: 01256 474 537

SMITH-WOOLLEY
CHARTERED · SURVEYORS
CONQUEROR HOUSE
VISION PARK
HISTON
CAMBRIDGE
CB4 9ZR
TEL : (01223) 209700
FAX : (01223) 233303
Email : mailto@smith-woolley.co.uk
OFFICES AT
BATH • COLLINGHAM (NOTTS) • NORWICH
SHREWSBURY • WOODSTOCK (OXON)

Drawing Title.
PROPOSED AERIALS AND EQUIPMENT CABIN LOCATION PLANS

Site Address.
EAST MIDLANDS ELECTRICITY, SPALDING STATION, SPALDING GROVE, SPALDING, LINCS.

Drawing Number.
0924-1

Drawing Status.
PLANNING

Site Number.	Zone.	Phase.
0924	–	2

Revision.	Scale.	Checked.	Date.
	AS SHOWN		20.10.99
	Drawn. SB / Date. 02/10/99	Approved.	Date. 20.10.99

© DOLPHIN TELECOMMUNICATIONS LIMITED 1999.
© SMITH-WOOLLEY 1999

COMMERCIAL IN CONFIDENCE

DO NOT SCALE