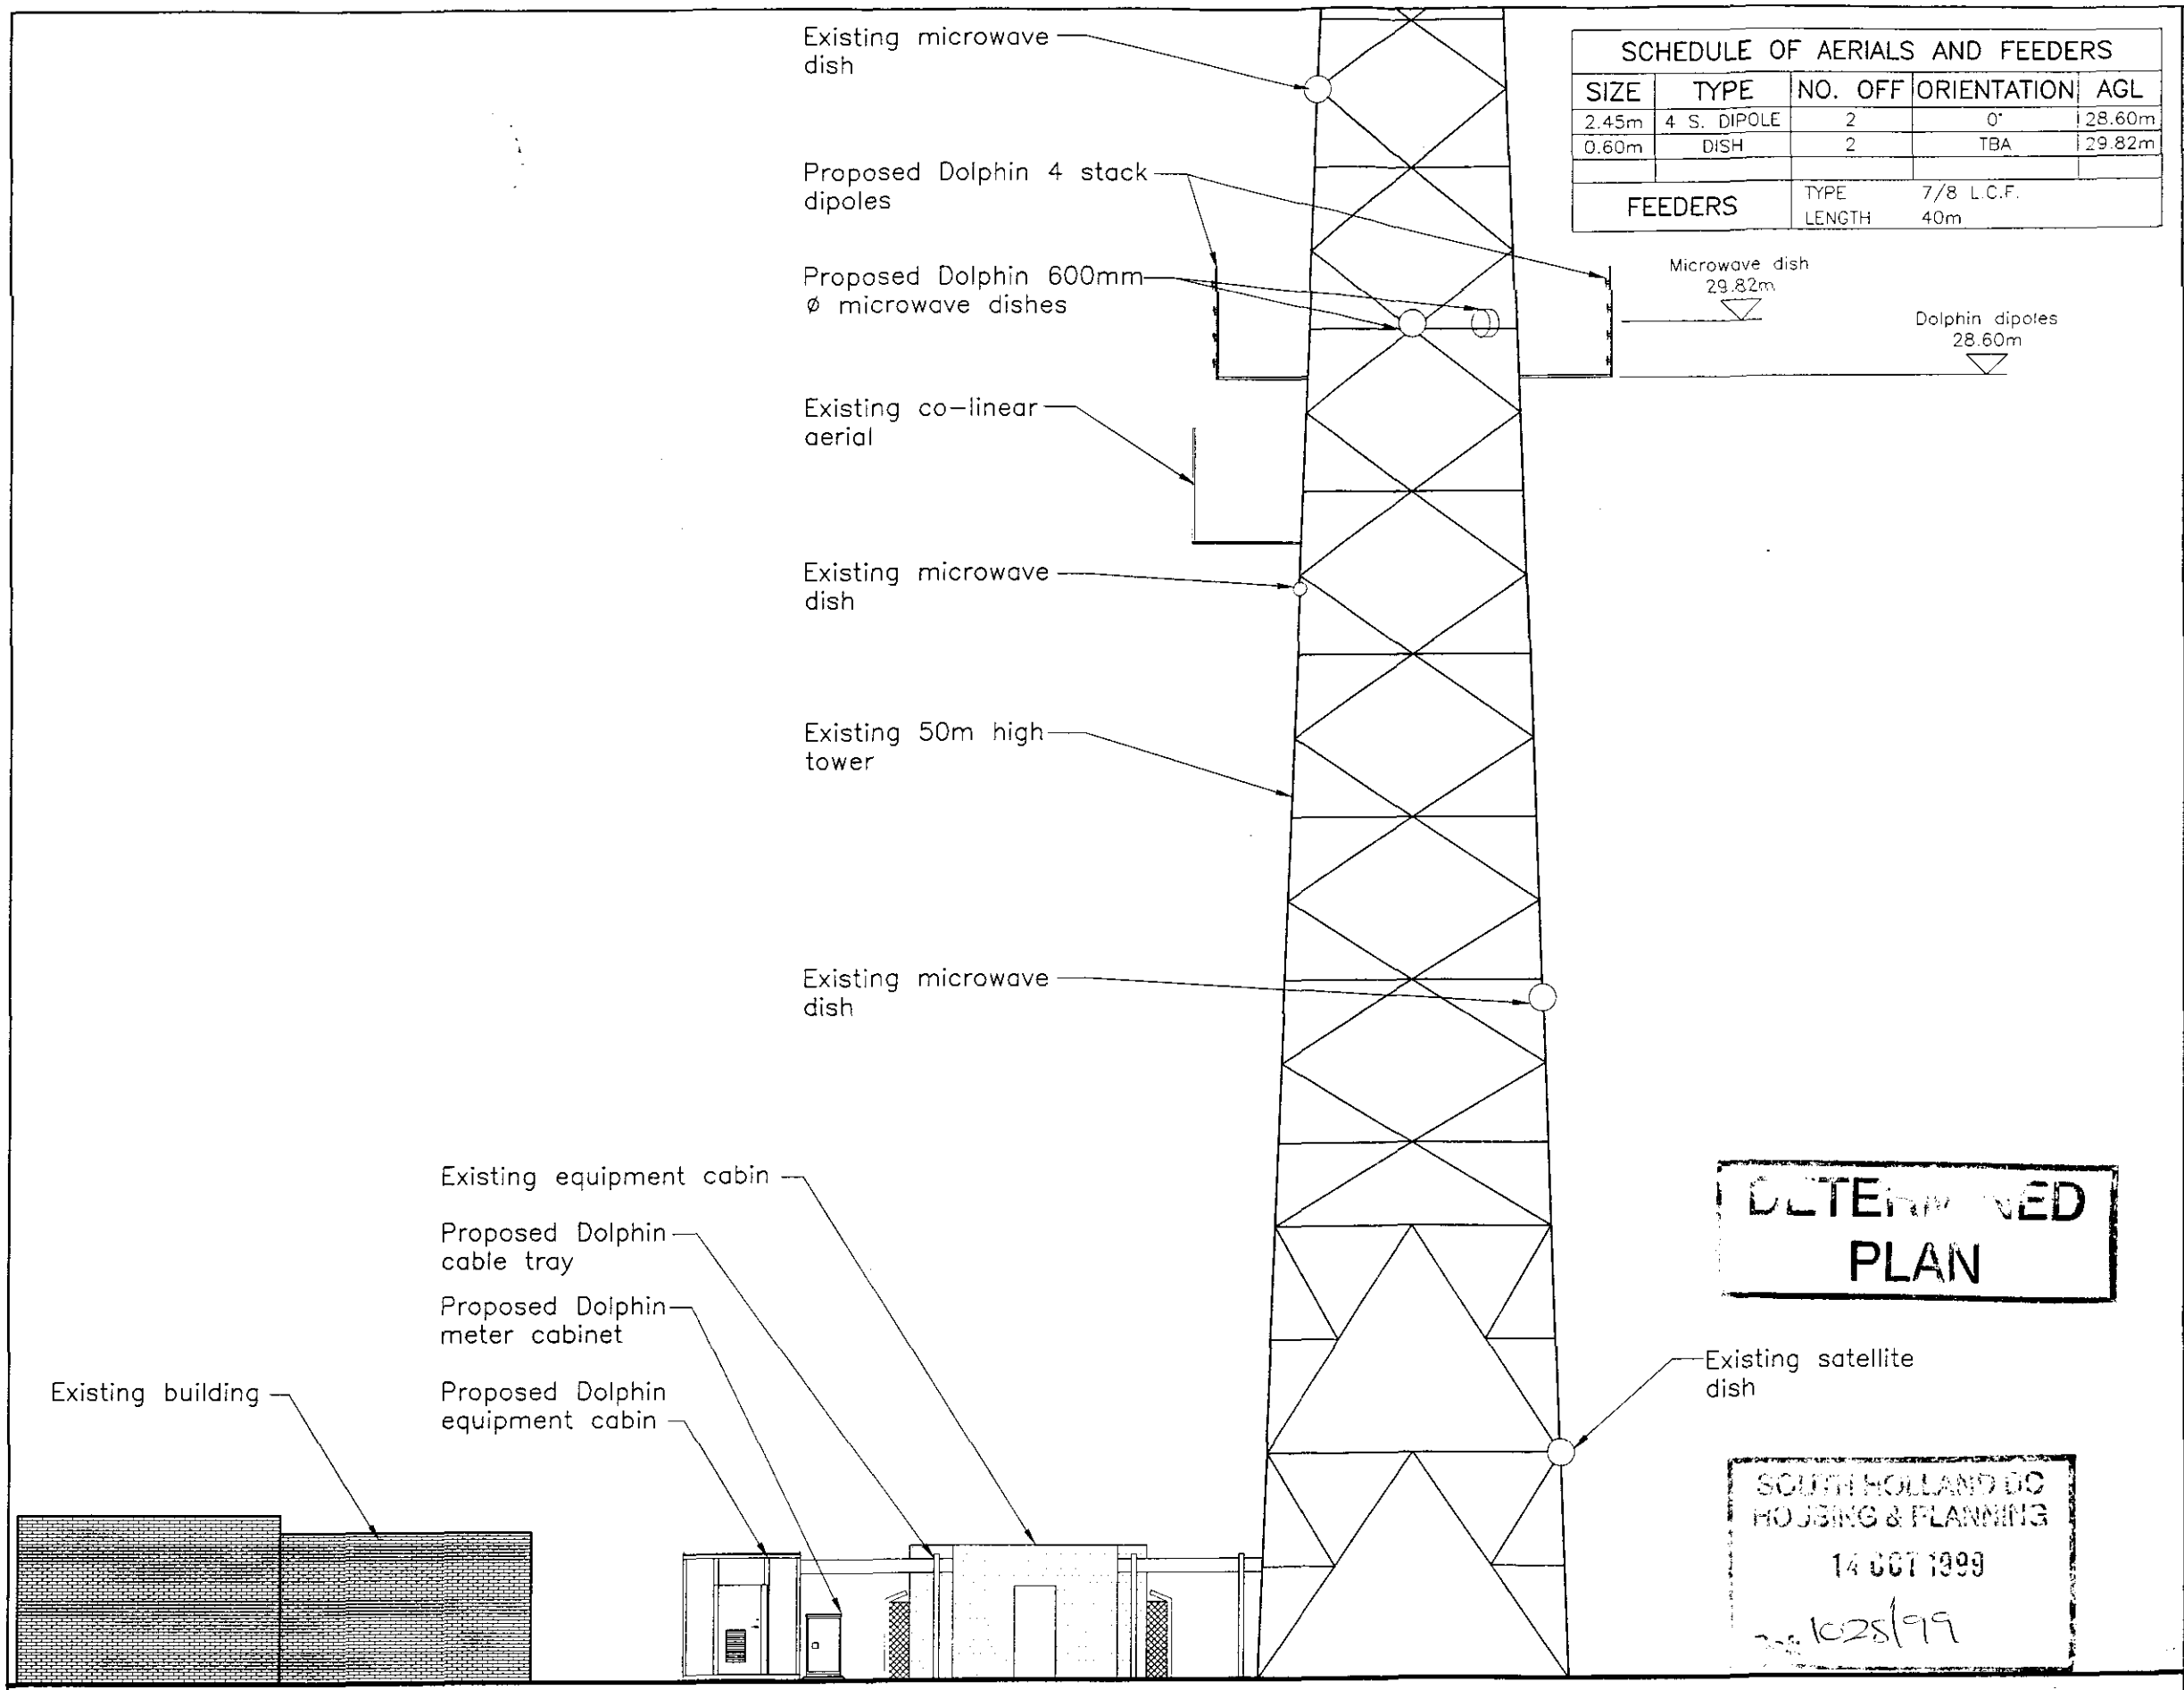


SCHEDULE OF AERIALS AND FEEDERS				
SIZE	TYPE	NO. OFF	ORIENTATION	AGL
2.45m	4 S. DIPOLE	2	0°	28.60m
0.60m	DISH	2	TBA	29.82m
FEEDERS		TYPE	7/8 L.C.F.	
		LENGTH	40m	

DETERMINED
PLAN

SOUTH HOLLAND DC
HOUSING & PLANNING
14 OCT 1999
1025/99

NORTH ELEVATION

SCALE 1:150

© DOLPHIN TELECOMMUNICATIONS LIMITED 1999.
© SMITH-WOOLLEY 1999

COMMERCIAL IN CONFIDENCE
DO NOT SCALE

REVISIONS.			
No.	DATE.	BY.	REASON.
A.			
B.			
C.			
D.			
E.			
F.			
G.			

dolphin

Dolphin Telecommunications Ltd.
The Crescent, Jays Close
Basingstoke, Hants RG22 4BS
Tel: 01256 811 822
Fax: 01256 474 537

SMITH-WOOLLEY
CHARTERED · SURVEYORS
CONQUEROR HOUSE
VISION PARK
HISTON
CAMBRIDGE
CB4 9ZR
TEL : (01223) 209700
FAX : (01223) 233303
Email : mailto@smith-woolley.co.uk
OFFICES AT
BATH • COLLINGHAM (NOTTS) • NORWICH
SHREWSBURY • WOODSTOCK (OXON)

Drawing Title.
PROPOSED AERIALS AND EQUIPMENT CABIN ELEVATION

Site Address.
EAST MIDLANDS ELECTRICITY, SPALDING STATION, SPALDING GROVE, SPALDING, LINCS.

Drawing Number.
0924-3

Drawing Status.
PLANNING

Site Number.	Zone.	Phase.
0924	–	2

Revision.	Scale.	Checked.	Date.
	AS SHOWN		12.10.99
	Drawn. SB / Date. 02/10/99	Approved.	Date. 11.10.99