take down shed

Garage

Garden Garage

Garden

Garage

Garage

garden shed

1.8m fence

lawn

lawn

patio doors

patio doors

Lounge
5.45 × 3.50m

Lounge
5.45 × 3.50m

cupd.

cupd.

Kitchen
3.5 × 3m

Kitchen
3.5 × 3.0m

cooker

sink

cooker

sink

extn.

House

House

low wall

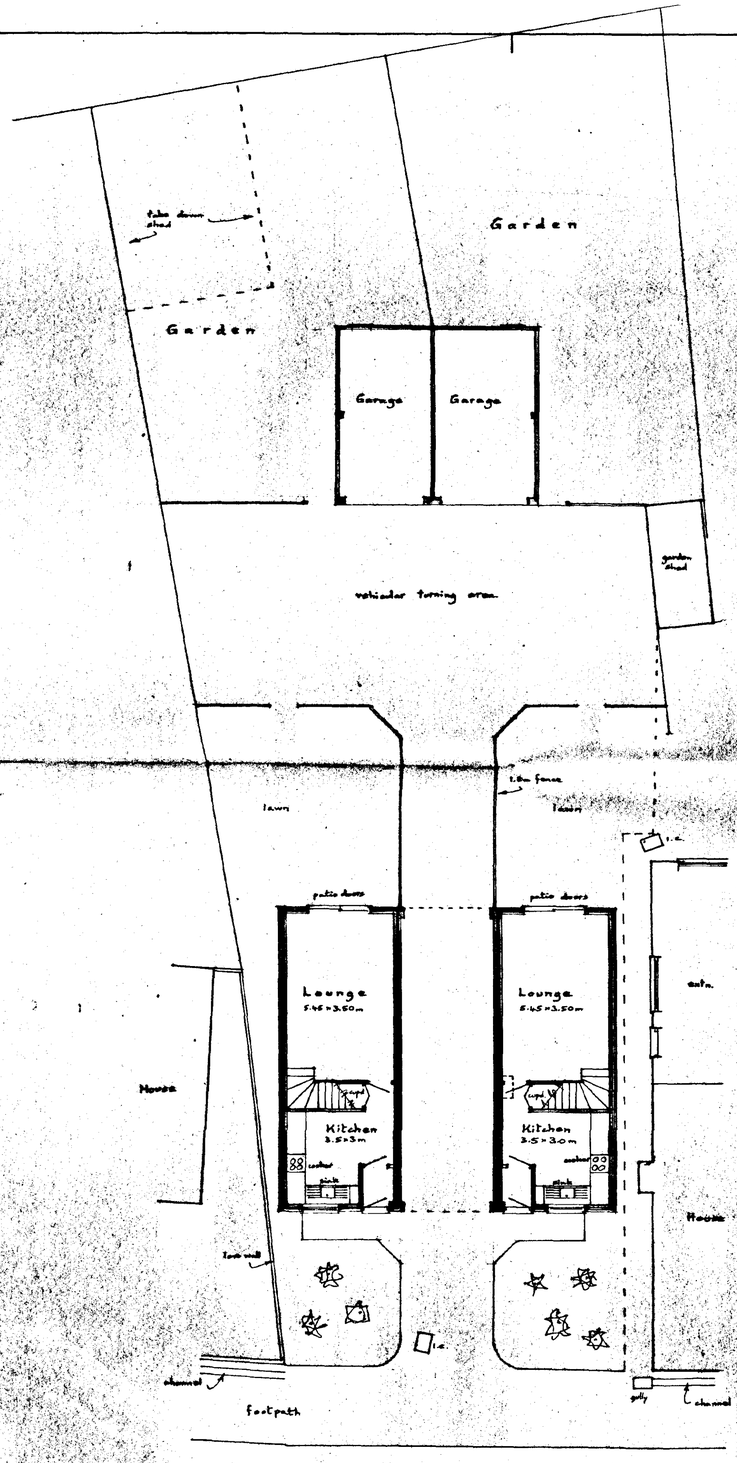

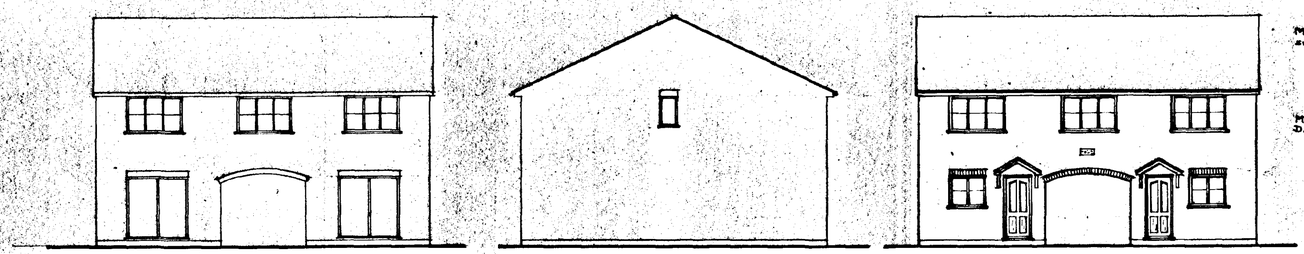

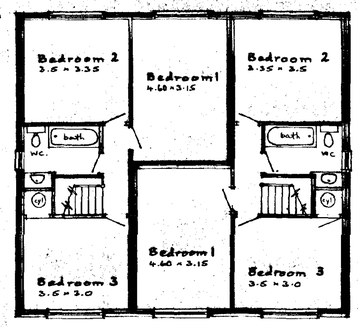

First Floor

SOUTH HOLLAND DC
HOUSING & PLANNING
24 SEP 1997
Ref: 1029/97

Residential Development,
London Road, SPALDING.
J. Tyrrell, Esq.

Written dimensions to be used in preference to scaled, and all measurements to be verified by checking on site.	Scale 1:100
Local Authority Ref. Planning	Drawing No. 970918
Building Regulations	Date Sept. 1997

A. ROFFE
BUILDING DESIGN & PLANS
1, Green Lane,
SPALDING, Lincs. PE11 2YB
Tel: 01775-723 680
©

SUMMITT
2141 4957

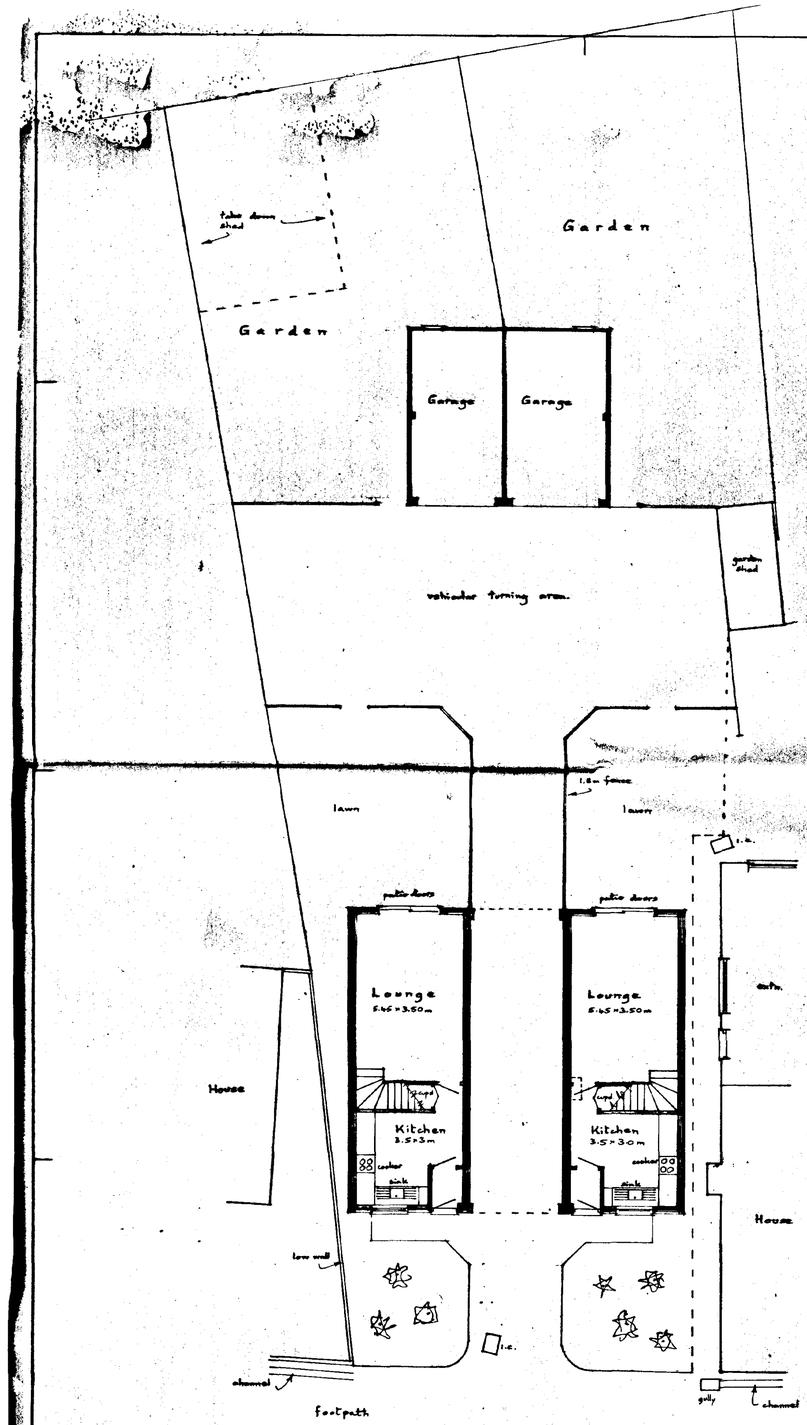

Ground Floor and Site Plan

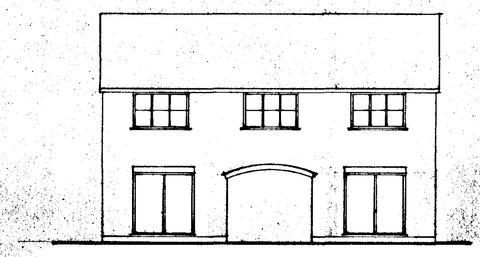

South Elevation

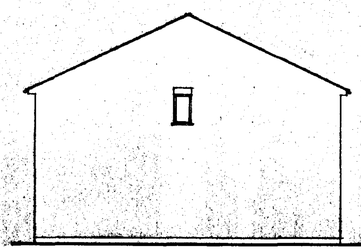

Side Elevation



Front Elevation (North)

Marley "Modern" slates smooth grey

Marshalls Yorkshire Dales Blend facing bricks

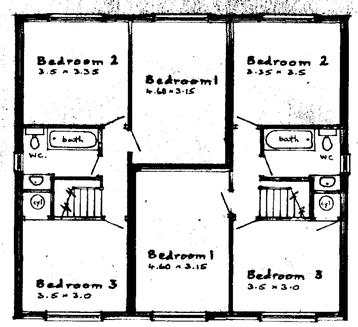

First Floor

SOUTH HOLLAND DC
HOUSING & PLANNING
24 SEP 1997
Ref: 1029/97

Residential Development,
London Road, SPALDING.
J. Tyrrell, Esq.

Written dimensions to be used in preference to scaled, and all measurements to be verified by checking on site.	Scale 1:100
Local Authority Ref. Planning	Drawing No. 970918
Building Regulations	Date Sept. 1997

A. ROFFE
BUILDING DESIGN & PLANS
1, Green Lane,
SPALDING, Lincs. PE11 2YB
Tel: 01775-723 680

SUMMITT
2141.4957

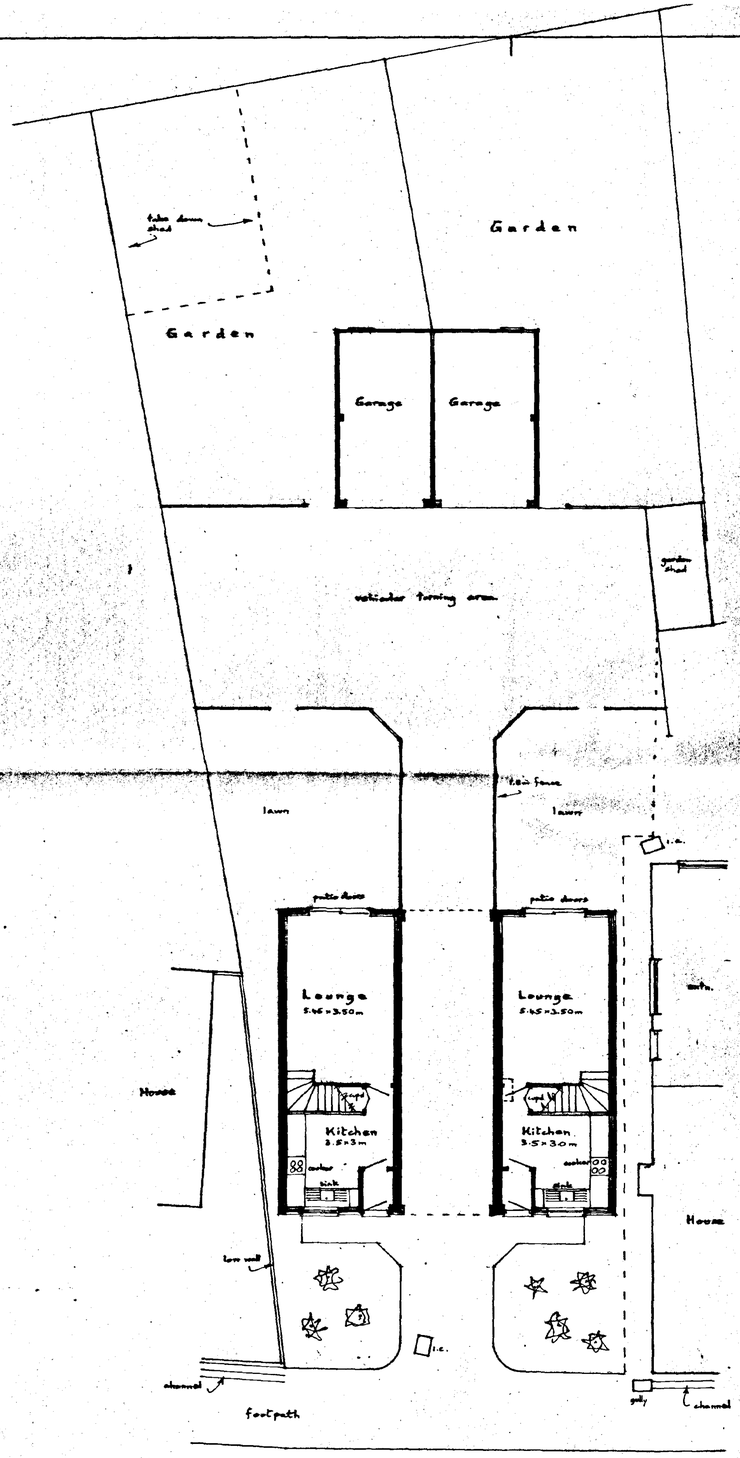

Ground Floor and Site Plan

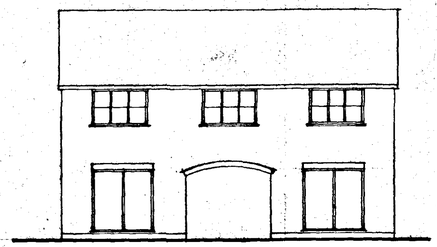

South Elevation

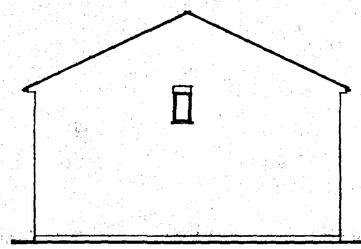

Side Elevation



Front Elevation (North)

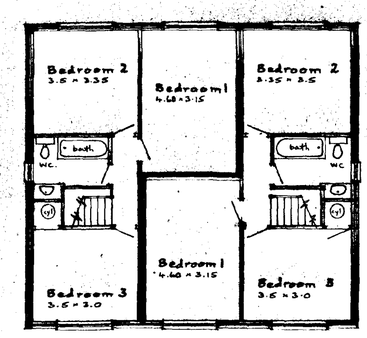

First Floor

SOUTH HOLLAND DC
HOUSING & PLANNING
24 SEP 1997
Ref: 1029/97

Residential Development
London Road, SPALDING.
J. Tyrrell, Esq.

Written dimensions to be used in preference to scaled, and all measurements to be verified by checking on site.	Scale 1:100
Local Authority Ref. Planning	Drawing No. 970918
Building Regulations	Date Sept. 1997

A. ROFFE
BUILDING DESIGN & PLANS
1, Green Lane,
SPALDING, Lincs. PE11 2YB
Tel: 01775-723 680 ©

SUMMITT
2141 4957