

Planning Application Location Plan
Ward Member Notification

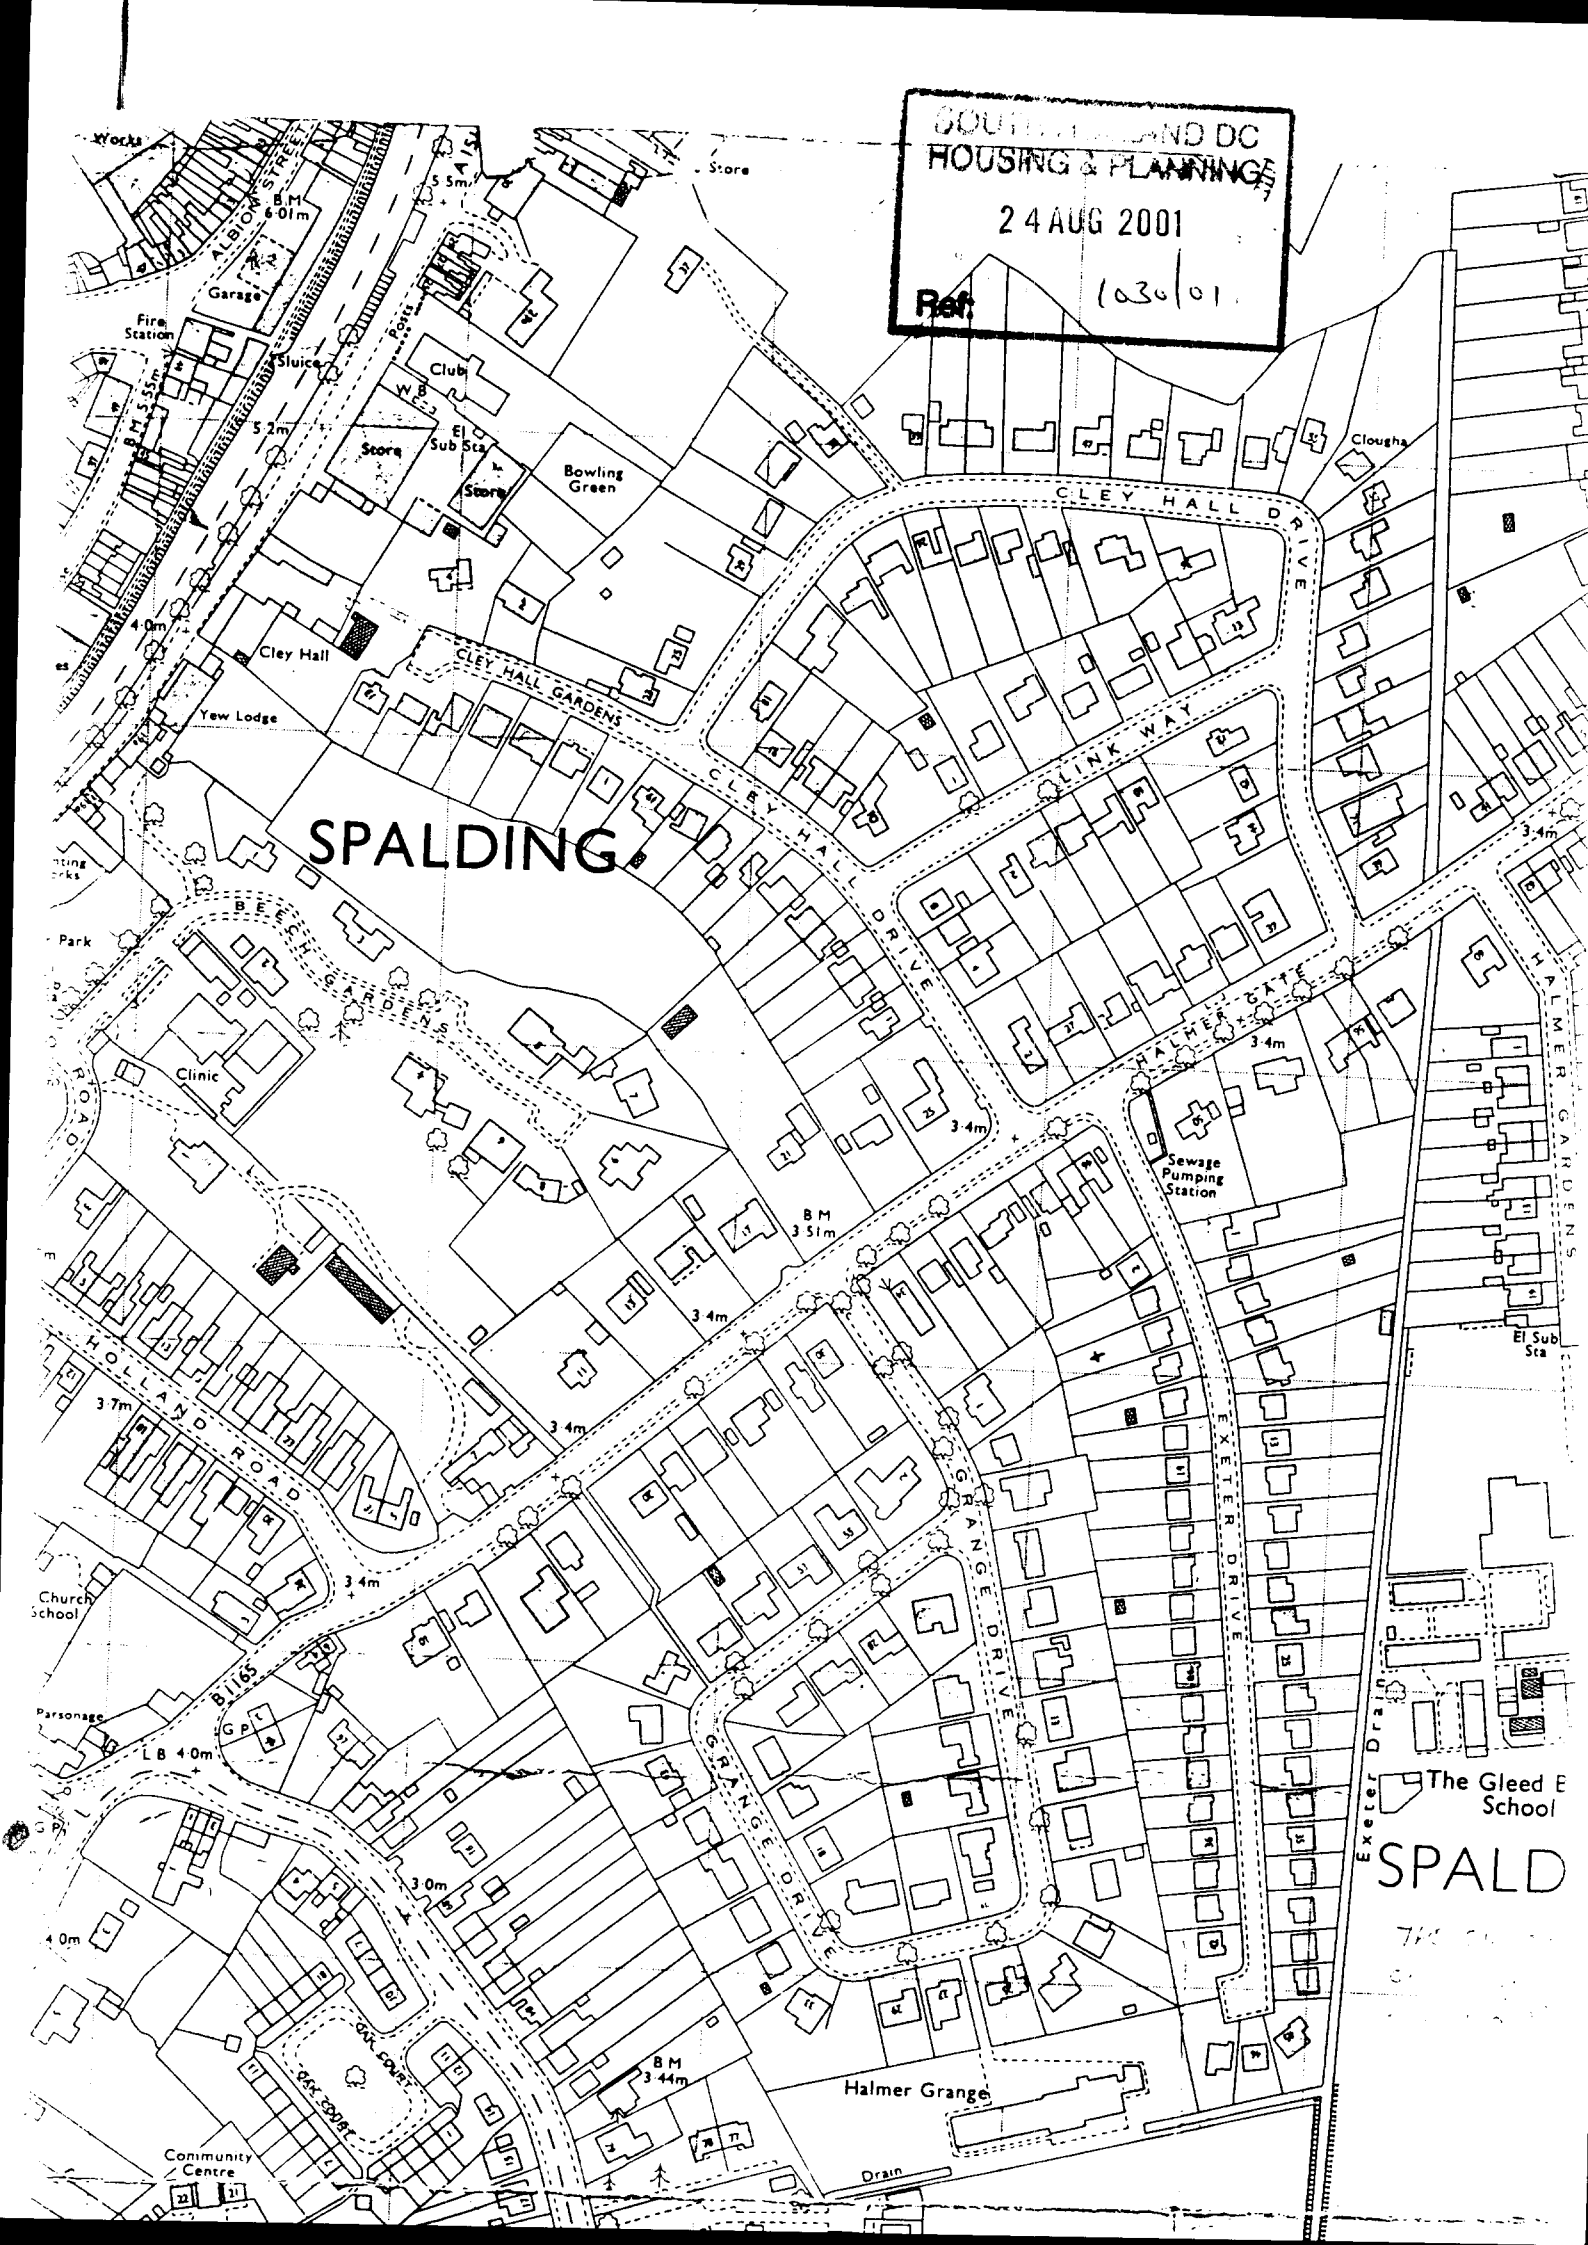
H16/1030/01

Scale: 1:1250

Housing and Planning Services Department

Council Offices, Priory Road, Spalding, Lincolnshire

PLEASE DO NOT COPY THIS PLAN
This map is reproduced from Ordnance Survey material with permission of Ordnance Survey on behalf of Her Majesty's Stationery Office (c) Crown copyright. Unauthorised reproduction infringes Crown copyright and may lead to prosecution or civil


SOUTH HOLLAND DC
HOUSING & PLANNING
24 AUG 2001
Ref. 1030/01
SPALDING
Cley Hall
Yew Lodge
Cley Hall Gardens
Cley Hall Drive
Link Way
Halmer Gate
Halmer Gardens
Bowling Green
Clinic
Sewage Pumping Station
Holland Road
Grange Drive
Exeter Drive
Halmer Grange
Community Centre
Drain
Exeter Drain
The Gleed E School
Fire Station
Garage
Sluice
Club
Store
El Sub Sta
Albion Street
B1165
Church School
Parsonage
GP
Drain