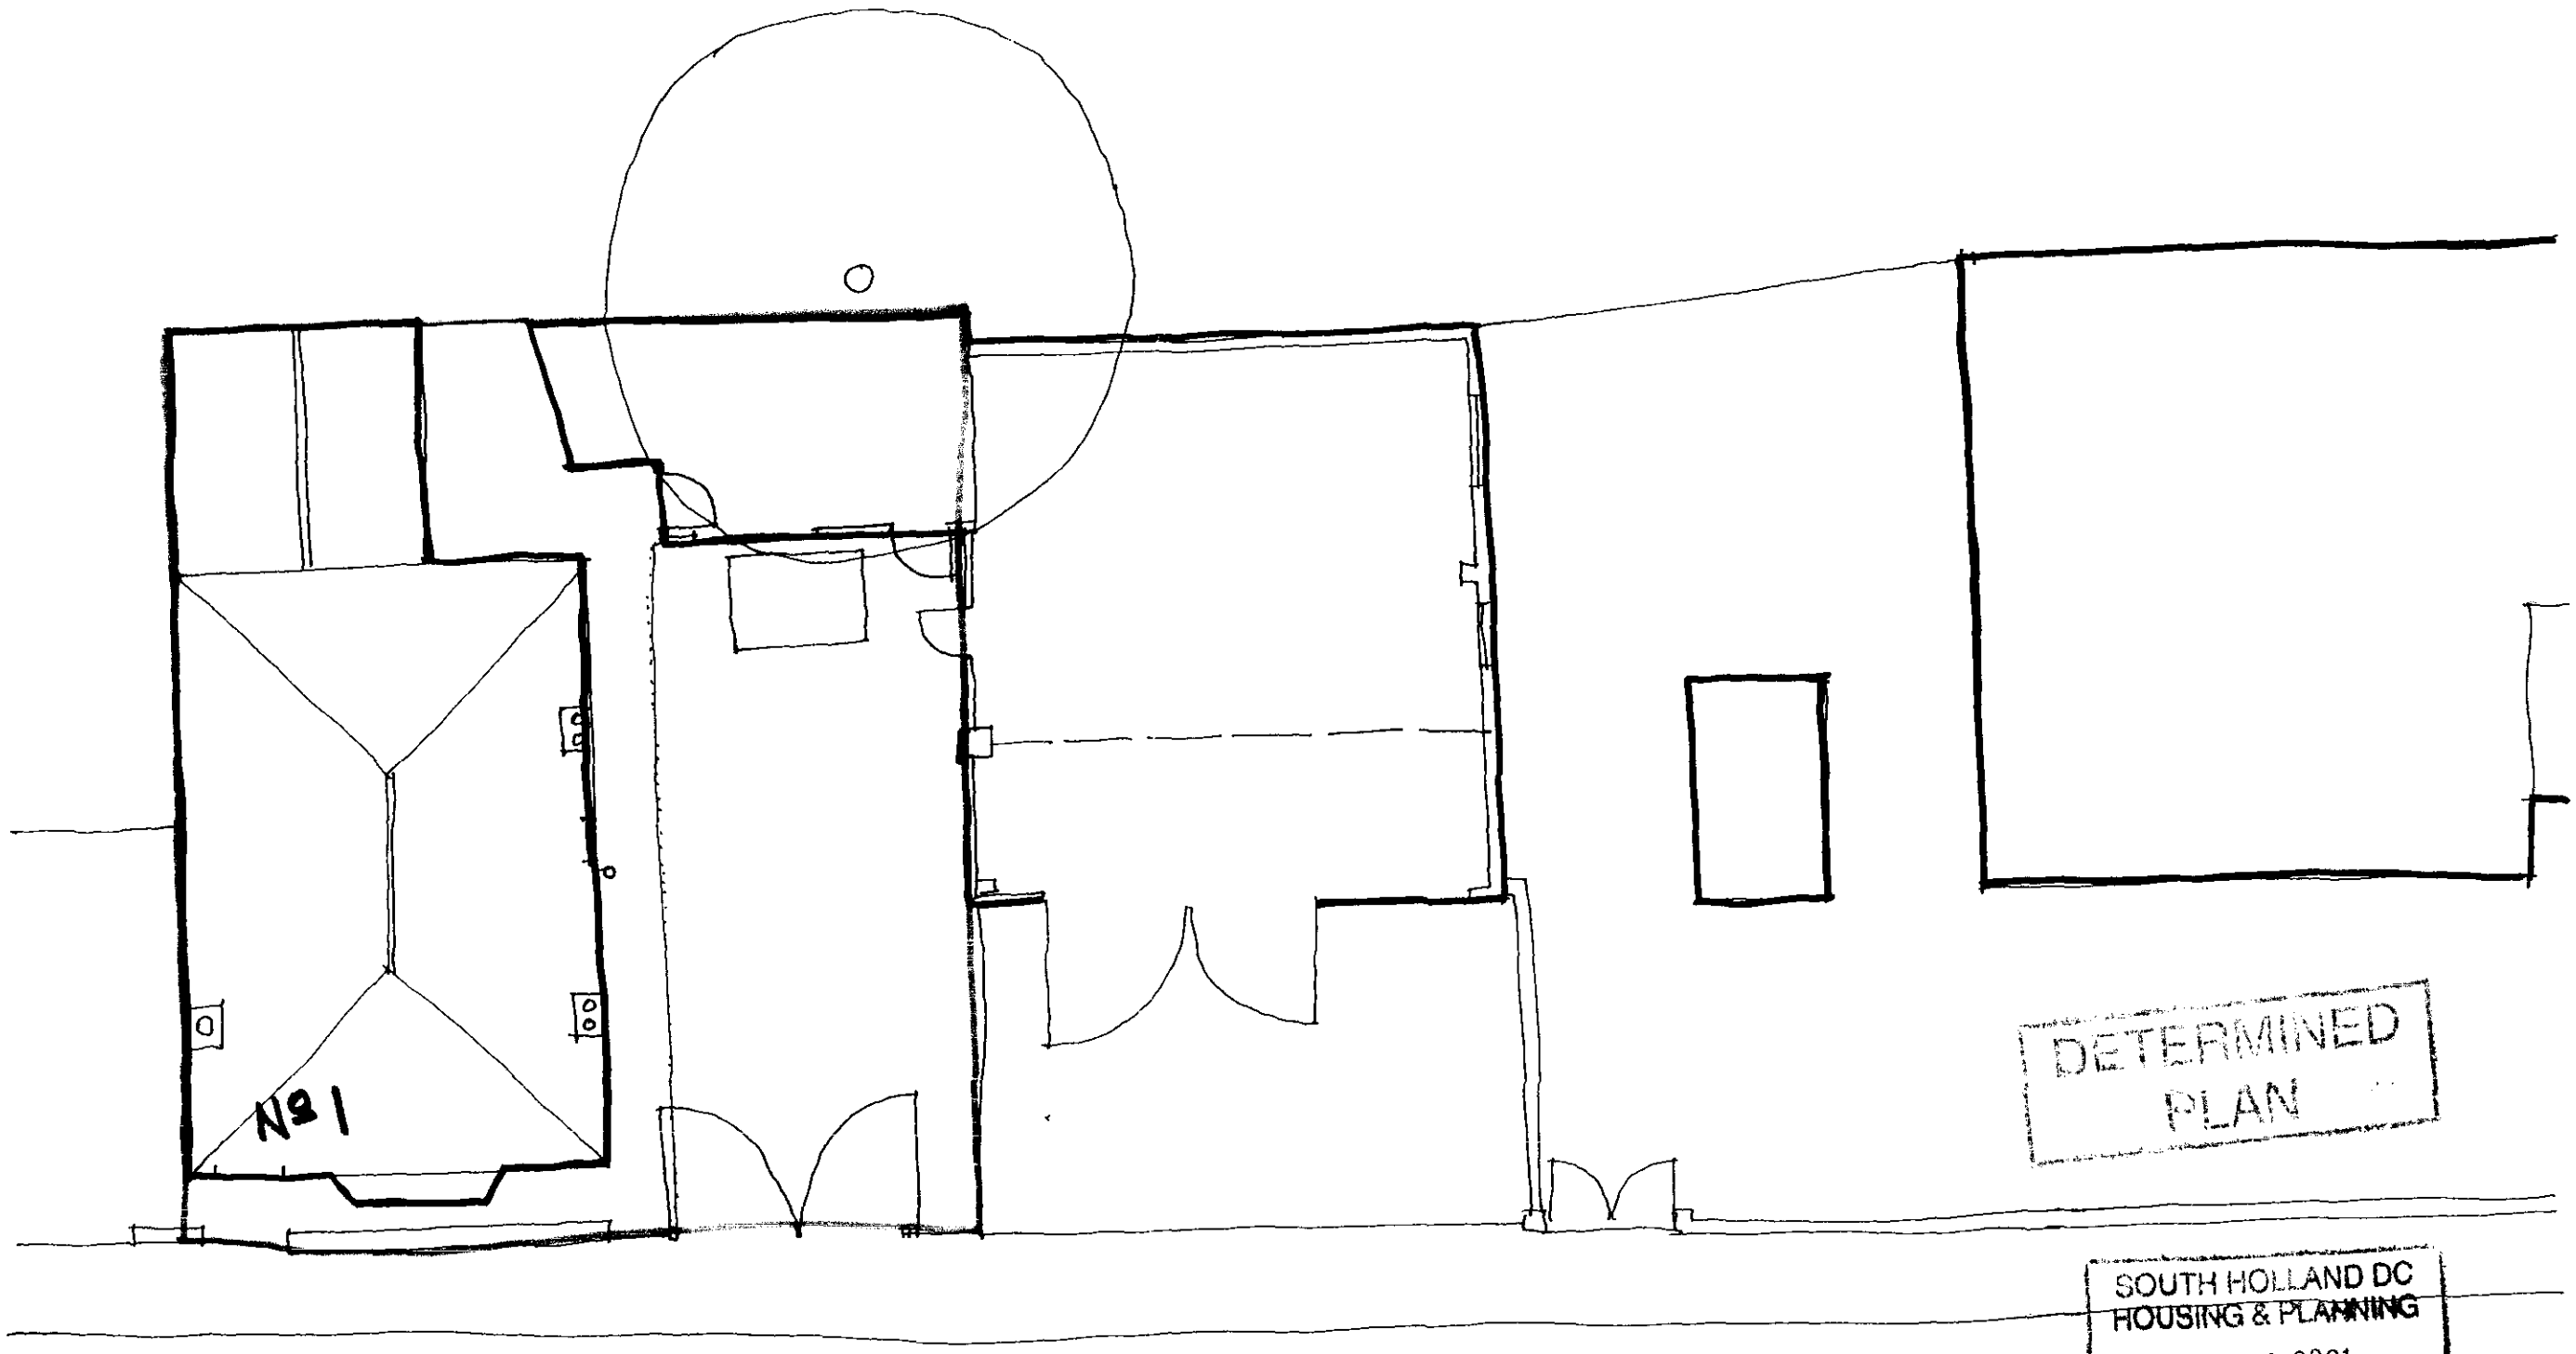


DETERMINED
PLAN

SOUTH HOLLAND DC
HOUSING & PLANNING
28 AUG 2001
Ref: 1031/01

COPYRIGHT
RESERVED

REVISIONS

NOTES: DO NOT SCALE. ALL DIMENSIONS TO BE CHECKED ON SITE. DISCREPANCIES TO BE REPORTED BEFORE PROCEEDING.

PETER HADDON AND PARTNERS CHARTERED ARCHITECTS
THE OLD RECTORY, RECTORY LANE, MILTON MALSOR, NORTHAMPTON NN7 3AQ. TEL 01604 858916 FACSIMILE 01604 859123

EXISTING SPRING GARDENS

Scale	Date	Drawn	Checked	No
1:100	DEC 00	CF		3046/4