
V 1.8

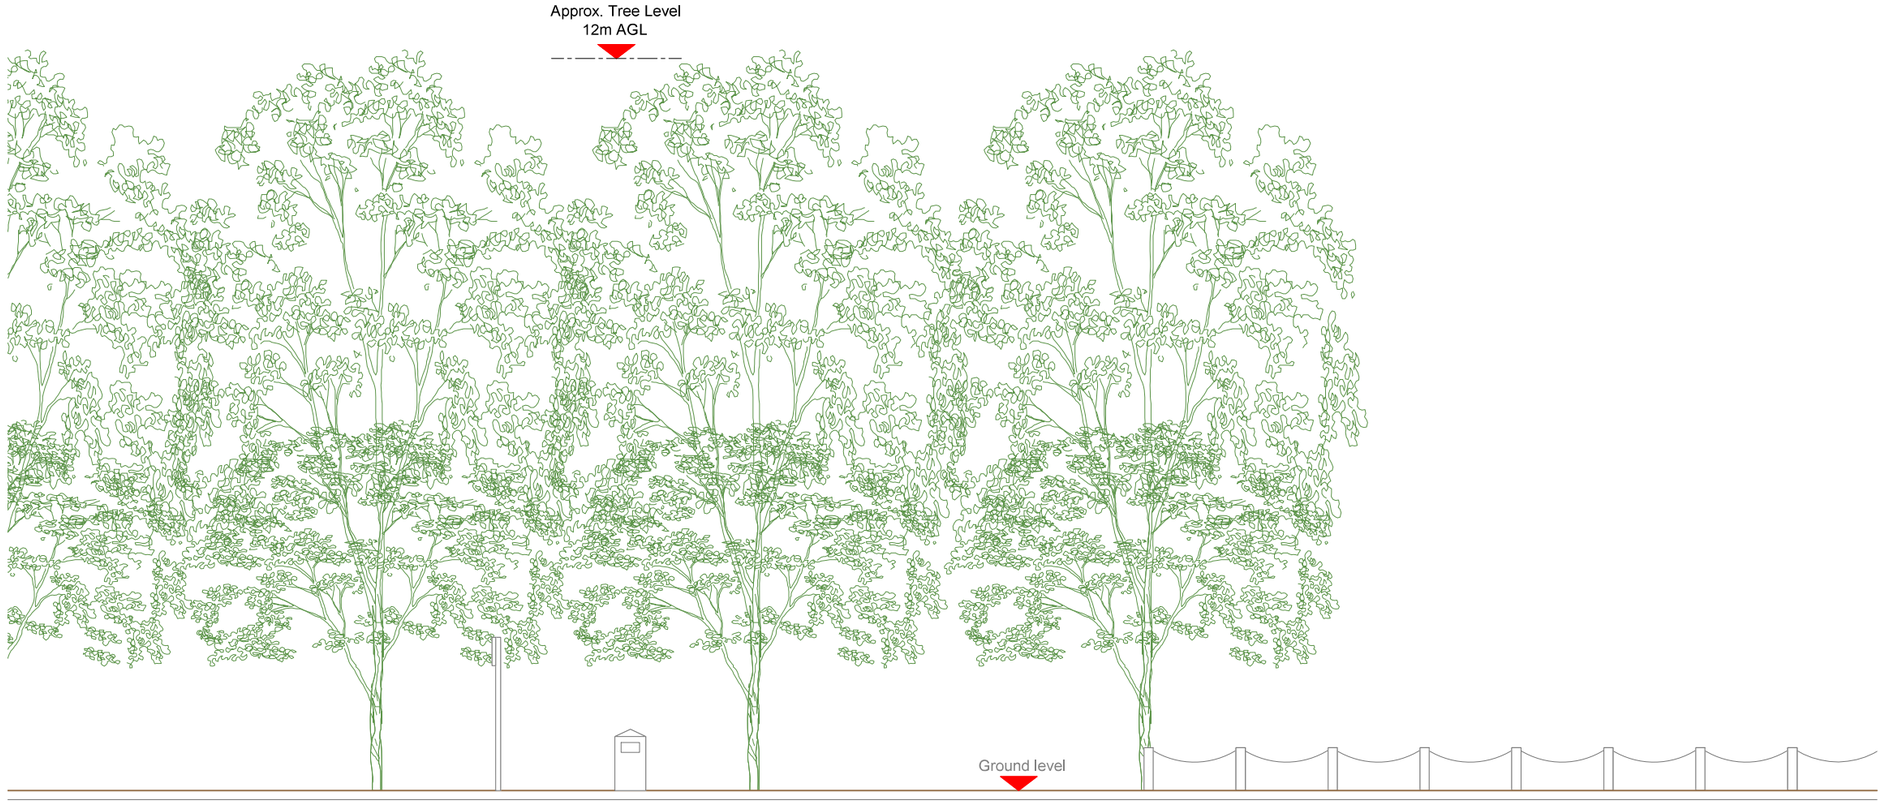

EXISTING ELEVATION A

0 1:100 2m 4

100mm 50mm 10mm

NOTES:

1. ALL DIMENSIONS IN MM UNLESS OTHERWISE NOTED.

Master:	MBNL / EE:	Project:	Purpose of Issue:	Issue:
M003	MBNL	5G UNILATERAL	Planning	C

Date:	20/09/2021
Drawn:	CDN
Checked:	DH
Approved:	SD

Revision / Upgrade Description: Pole location amended

Master:	MBNL / EE:	Project:	Purpose of Issue:	Issue:
M002	MBNL	5G UNILATERAL	Planning	B

Date:	11/04/2021
Drawn:	CDN
Checked:	DH
Approved:	SD

Revision / Upgrade Description: Pole Height reduced to 15m; Pole and cabinets colour amended

Master:	MBNL / EE:	Project:	Purpose of Issue:	Issue:
M001	MBNL	5G UNILATERAL	Planning	A

Date:	05/03/2021
Drawn:	CDN
Checked:	DH
Approved:	SD

Revision / Upgrade Description: First Issue - Site nomination dated: TBC

CK Hutchison Networks (UK) Limited
Great Brighams Mead,
Vastern Road, Reading,
Berkshire, England,
RG1 8DJ

Design Consultant & Principal Contractor:

WHP Telecoms
Unit 1 Maple Park,
Low Fields Avenue, Leeds
LS12 6HH

Tel: 01133023550
e-mail: info@whptelecoms.com

Site Name: THE PARKWAY STREETWORKS

Site ID: SHO16422

Address: THE PARKWAY, LITTLE LONDON, LOCKS FARM, SOUTH HOLLAND, LINCOLNSHIRE, EAST MIDLANDS, ENGLAND, PE11 3HD

Title: 150 EXISTING ELEVATION A

Project: 5G UNILATERAL

Purpose of Issue: PLANNING

EE Cell ID:	MBNL Cell ID:	Cell ID:
N/A	N/A	N/A

Master Drawing No:	Issue:
SHO16422_M003	C