
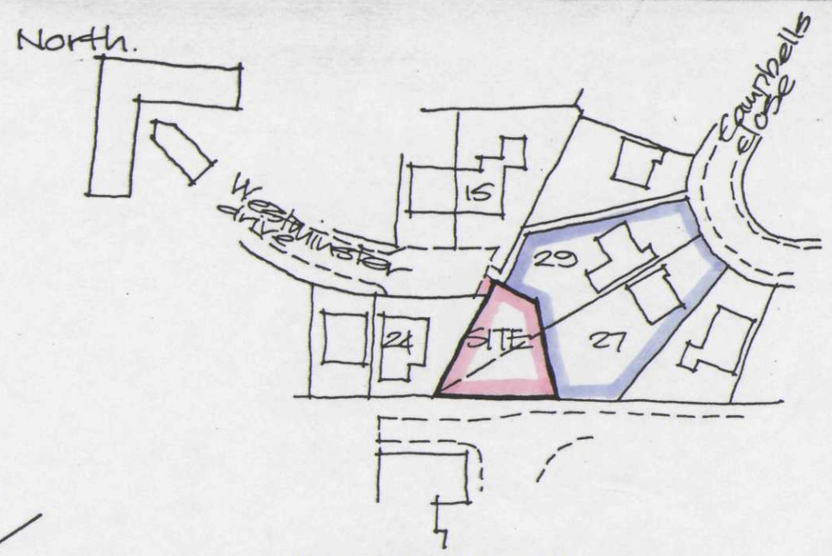


LOCATION PLAN
Scale 1:1250

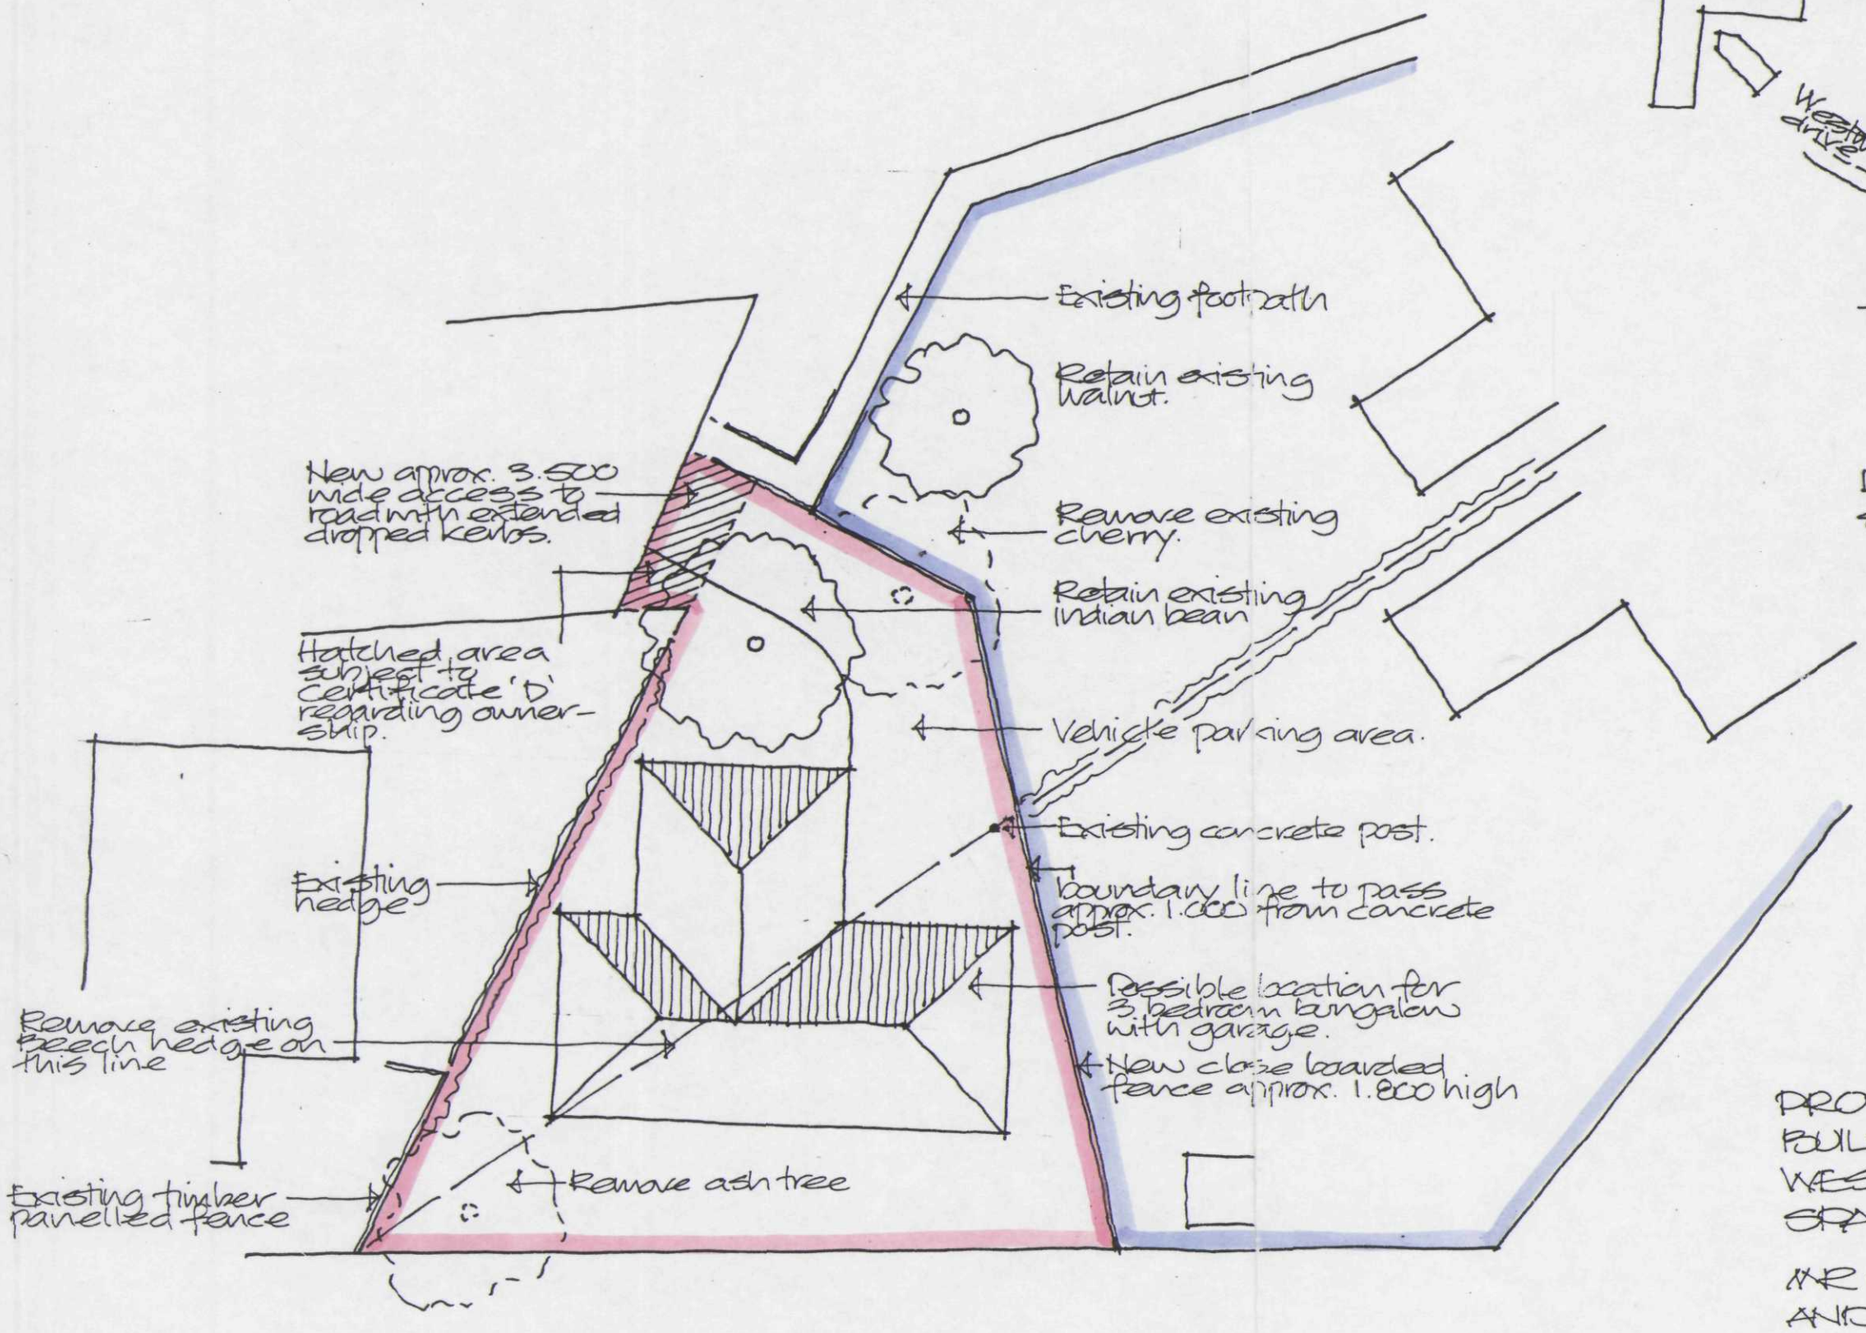

SITE LAYOUT Scale 1:200

SHDC
Planning Development
20 AUG 2003
Ref 1032/03

PROPOSED LAYOUT OF BUILDING PLOT OFF WESTMINSTER DRIVE, SPALDING.

MR & MRS D.M. HARKER AND MRS J. SIMMONITE

Alan Hornsby
Architectural Services
Little Acre, Peak Hill, Cowbit,
Spalding, Lincs. PE12 6AW
Tel: Holbeach (01406) 380591

DETERMINED PLAN

Drawing number 03/54/01.
August 03