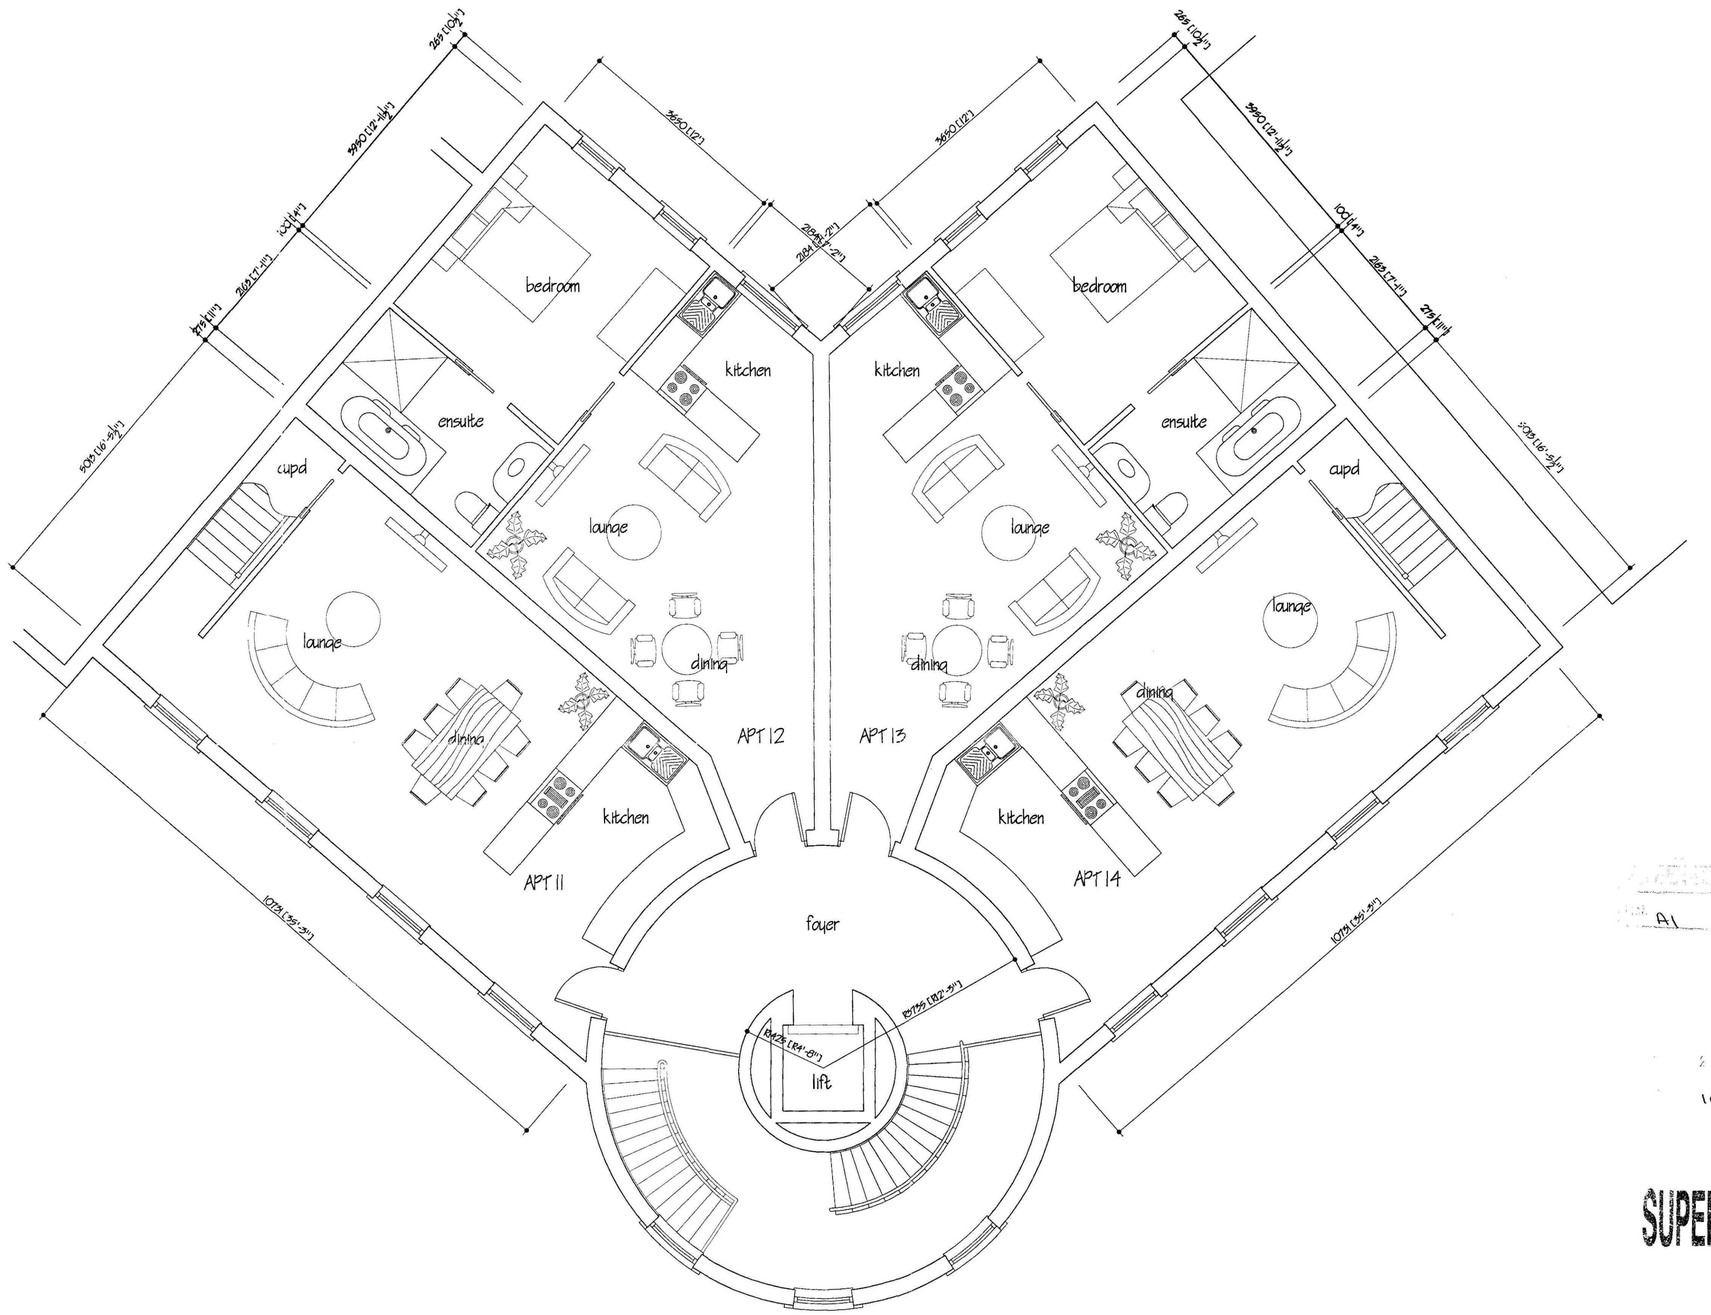

SECOND FLOOR PLAN

refi	revision	date
B	ALTERATIONS FOR PLANNING	SEP 2006
A	PLANNING ALTERATIONS TO DESIGN	JULY 2006

G. R. MERCHANT
I.ENG AMICE FIWO

ARCHITECTURAL, STRUCTURAL AND LAND DRAINAGE CONSULTANTS

Unit 4, Wrights Mews
12A Park Road, Holbeach,
Spalding, Lincs. PE12 7EE
Tel: 01406 490800
Fax: 01406 422744
E-Mail: G. R. Merchant @ Merchant. Fsb. Co. UK

Project
RESIDENTIAL DEVELOPMENT AT
BULL & MONKEY P.H.
SPALDING
LINCS

Client
DGM PROPERTIES LTD.

Drawing
SECOND FLOOR PLANS OF
APARTMENTS 4 TO 14

Job Ref.	Drawing No.
1049/04	198
Date	Drawn
MAY 2006	JPW

Scales
1/50

DO NOT SCALE FROM THIS DRAWING

This drawing is copyright and may not be altered, traced, photographed or used for any other purposes other than that for which it is issued. The General Contractor is to check all dimensions on site and report any discrepancies to the Architect. All details shown on this drawing including foundations are based upon typical site conditions related to the area. No responsibility can be accepted for abnormal conditions which may be discovered during construction unless reported to the Architect so that design amendments may be considered. Site soil surveys are recommended in respect of foundations to establish specific site conditions before foundation work is undertaken. This drawing is limited in the amount of information contained and does not purport to contain a full specification of the works. It is solely for the purposes of obtaining Planning / Building Regulation approval. This drawing must not be used as a contract document alone. The works will not be supervised or inspected on site by G.R. Merchant or any representative thereof. It is the client or their appointed agents responsibility to control workmanship, substitution of materials, adherence to specification, variations to contract etc.All materials to be new unless otherwise stated and all components and materials etc. to be used fixed and installed etc. in strict accordance with manufacturers instruction and relevant code of practice. Materials shall conform to appropriate British standard specification or BSA certificate or European code equivalent. The Employer / Client shall ensure that the selected contractor is conversant with and adopts all measures necessary to achieve compliance with Health and Safety legislation for Building sites and Work places. The Employer / Client is advised that should the works need to comply with the Construction Design and Management Regulations an Independent Planning Supervisor will be required. The works shall comprise of all that is shown on the drawing and details. Work that may not specifically be shown but may be reasonably inferred as necessary to carry out the works shall be deemed to be included. It is the job / land owners responsibility to be aware of the Party Wall etc. Act 1996: when building in close proximity to adjoining neighbors boundaries.

SUPERSEDED PLAN
Size A1

1032-106

SUPERSEDED

APPROVED PLAN

BSI. A1

1032/06

SUPERSEDED

ref.	revision	date
B	AMENDMENTS TO LOFT FLOOR SPACE	SEPT '06
A	AMEND PLOT NUMBERS	SEPT '06

G. R. MERCHANT
I.ENG AMICE FIWO

ARCHITECTURAL, STRUCTURAL AND LAND DRAINAGE CONSULTANTS

Unit 4, Wrights Mews
12A Park Road, Holbeach,
Spalding, Lincs. PE12 7EE
Tel: 01406 480600
Fax: 01406 425744
E-Mail: G. R. Merchant @ Merchant. FS. Co. UK

Project
RESIDENTIAL DEVELOPMENT AT
BULL & MONKEY P.H.
SPALDING
LINCS

Client
DGM PROPERTIES LTD.

Drawing
FIRST, SECOND & LOFT FLOOR
PLANS OF HOUSES 15 TO 21

Job Ref.	Drawing No.
1049/04	209
Date: MAY 2006	Drawn: JPW

Scales
1/50

DO NOT SCALE FROM THIS DRAWING

This drawing is copyright and may not be altered, traced, photographed or used for any other purpose other than that for which it is issued. The General Contractor is to check all dimensions on site and report any discrepancies to the Architect. All details shown on this drawing include or terminations / re based upon typical site conditions related to the area. No responsibility can be accepted for structural reproduction which may be dimensioned during construction unless reported to the Architect as that dimensions may be altered to suit specific site conditions. The Contractor is responsible for the structural stability to establish specific site conditions before foundation work is commenced. This drawing is limited to the amount of information contained and does not purport to contain a full specification of the works. It is solely for the purpose of obtaining Planning / Building Regulation approval. This drawing must not be used as a contract document alone. The works will not be supervised or inspected or site by G. R. Merchant unless specifically agreed in writing. G. R. Merchant will not be responsible for any minor constructional, substitution of materials, alterations to specification, variations to contract sum, etc. materials to be new unless otherwise stated and all component and materials etc. to be used fitted and installed etc. to strict accordance with manufacturers instructions and relevant code of practice, British and European Standards. Contractor to supply Client with structural specification or BSA certificate or European Standard certificate to approved Client Building Control Officer. Contractor to provide all temporary works and sample of insulation necessary to achieve compliance with Health and Safety legislation for building sites and Work places. The Employer / Client is advised that should the works need to comply with the Construction Design and Management Regulations an Independent Planning Supervisor will be required. This some shall comprise of all that is shown on the drawing and details specified on the drawing. Any work to be carried out to a neighbouring property or property in close proximity shall be deemed to be Notifiable, it is the client / owner sole responsibility to be aware of the Party Wall etc. Act 1996 when building in close proximity to adjoining neighbors boundaries.

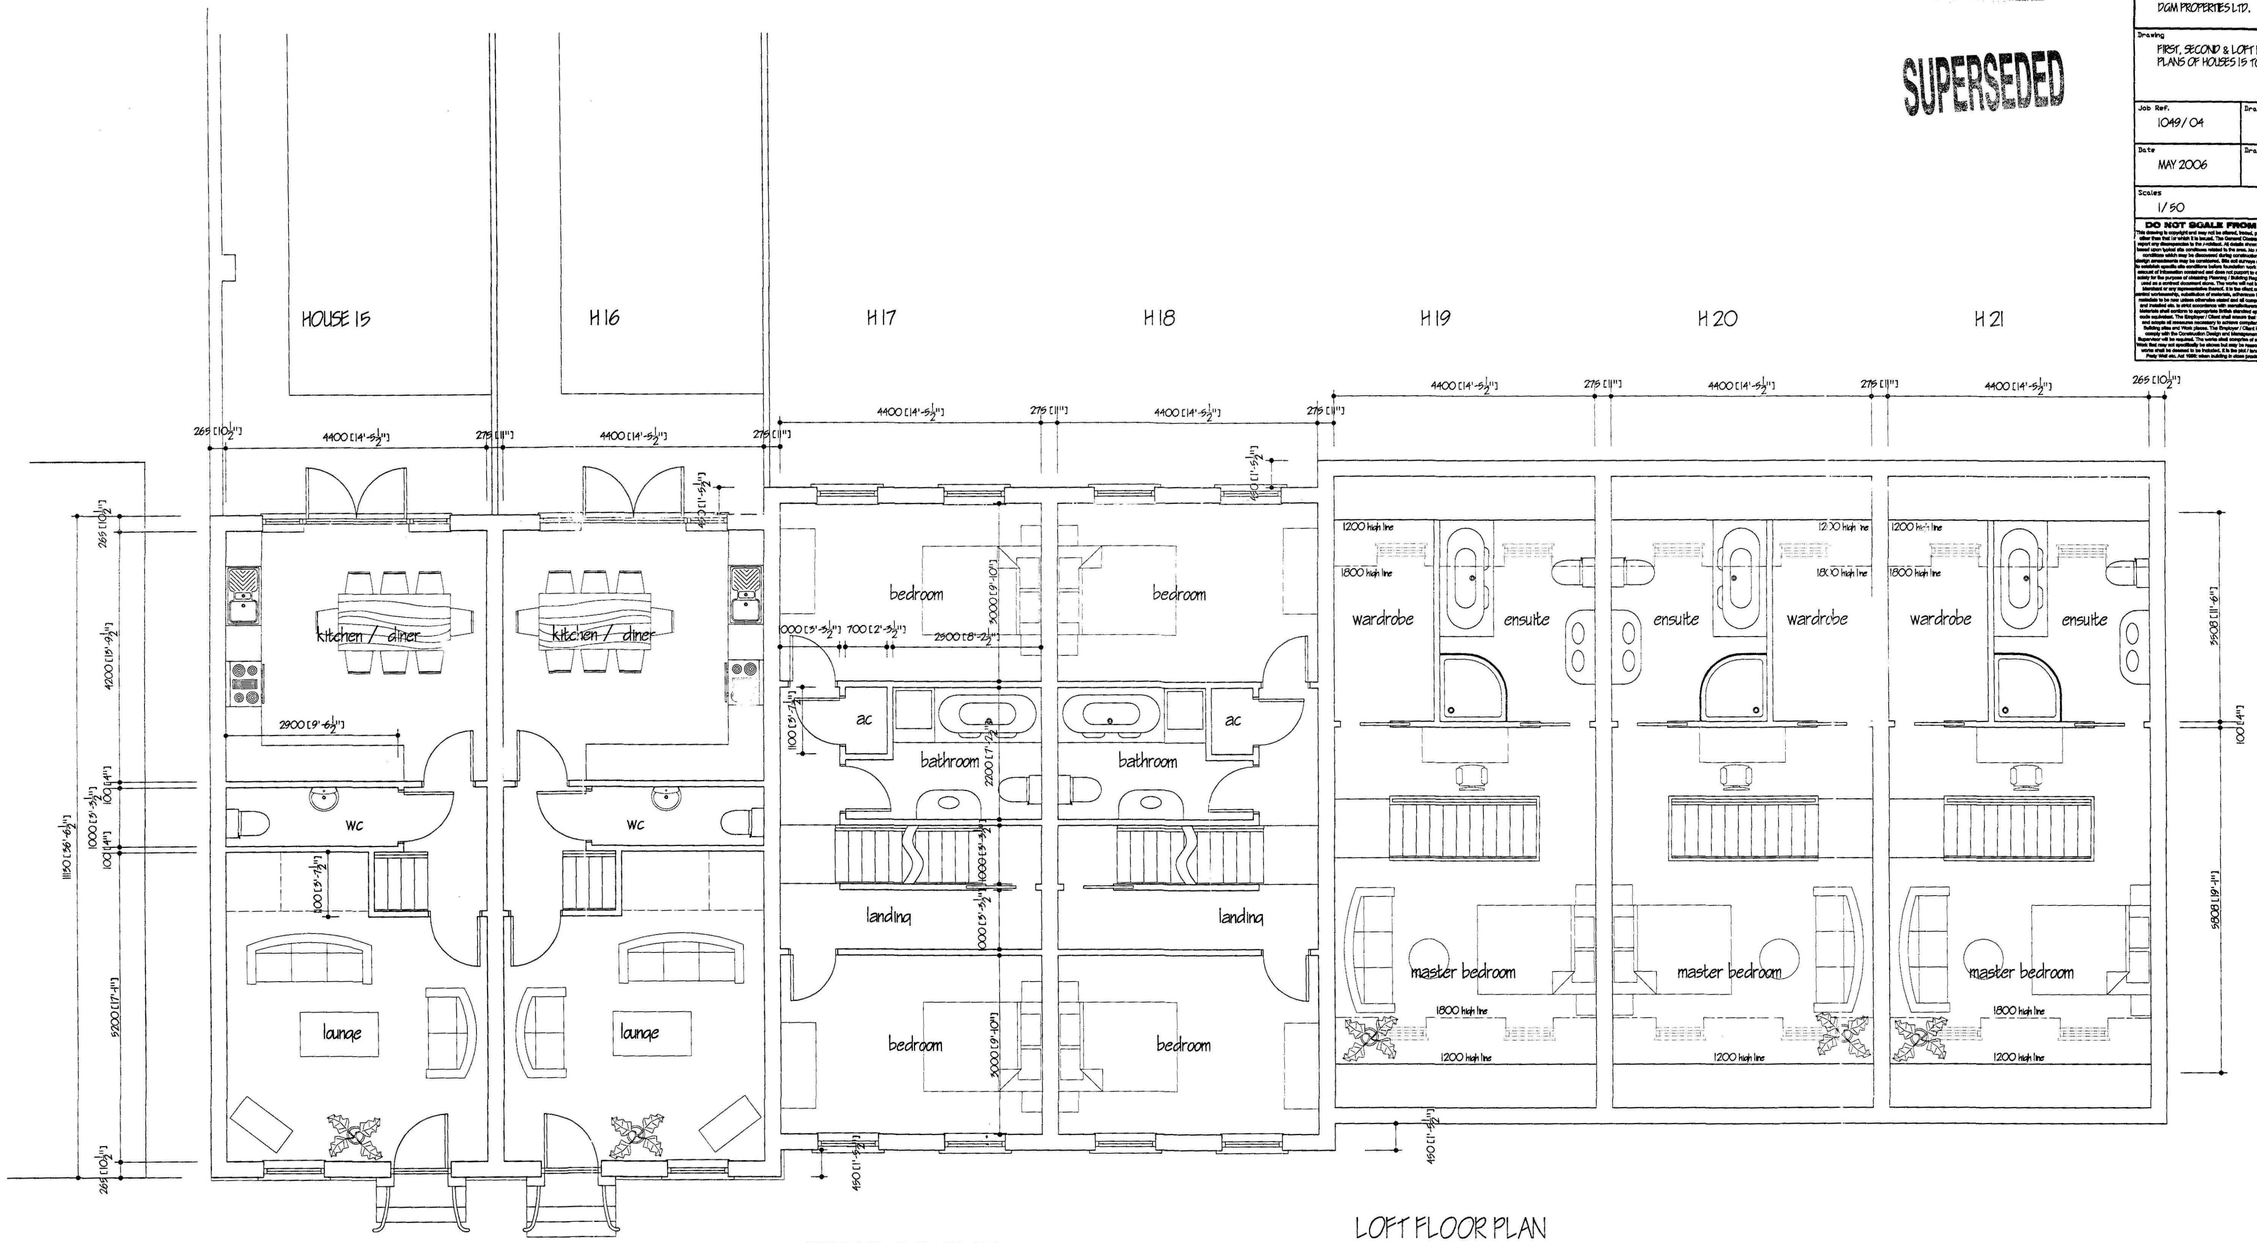

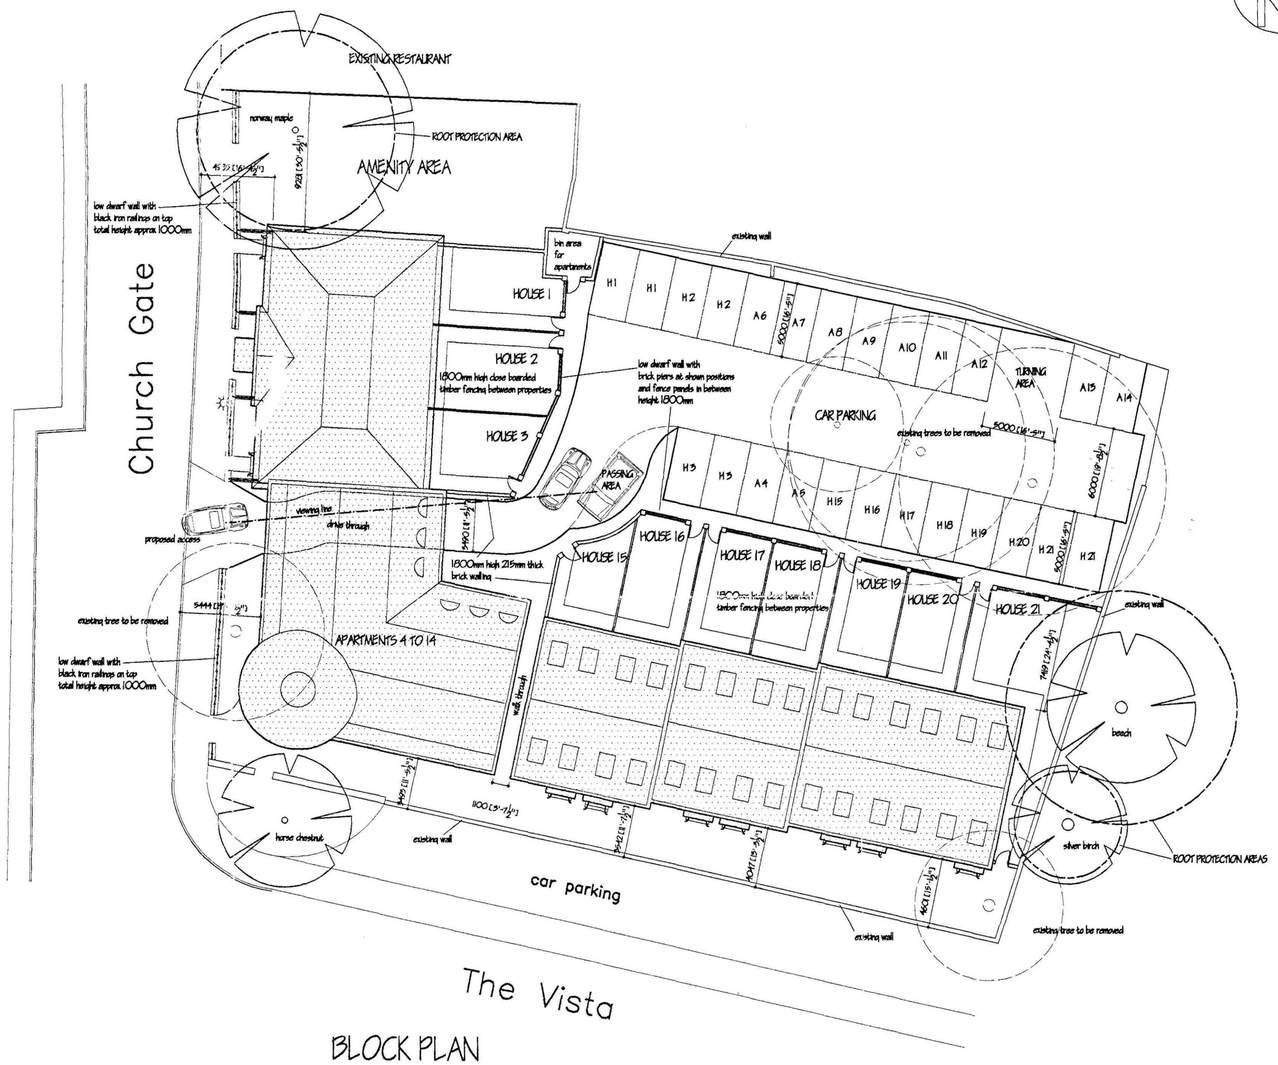

BLOCK PLAN

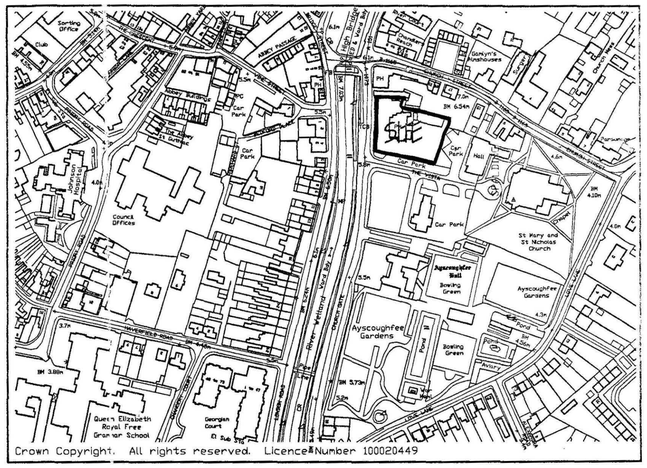

LOCATION PLAN

ref:	revision	date
C	ALTERATIONS FOR PLANNING	SEP 2006
B	UPDATED FOR PLANNING APPLICATION	JULY 2006
A	DRIVE POSITION CHANGED	JULY 2006

G. R. MERCHANT
I.ENG AMICE FIWO

ARCHITECTURAL, STRUCTURAL AND LAND DRAINAGE CONSULTANTS

Unit 4, Wrights Mews
12A Park Road, Holbeach,
Spalding, Lincs. PE12 7BE
Tel: 01406 426000
Fax: 01406 425764
E-Mail: G. R. Merchant @ Merchant. Fsb. Co. UK

Project
RESIDENTIAL DEVELOPMENT AT
BULL & MONKEY P.H.
SPALDING
LINCS

Client
DGM PROPERTIES LTD.

Drawing
BLOCK PLAN & LOCATION PLAN

Job Ref.	Drawing No.
1049/04	24C
Date: JUN 2006	Drawn: JPW

Scales
1/200 1/2500

DO NOT SCALE FROM THIS DRAWING

This drawing is copyright and may not be: Copied, issued, photographed or used for any other purpose other than it is for which it is issued. The Owner/Contractor to check all dimensions on site and report any discrepancies to the Architect. All details shown on this drawing including foundations are based upon typical site conditions noted to the area. No responsibility can be accepted for abnormal conditions which may be discovered during construction unless reported to the Architect so that design amendments may be considered. Site soil surveys are recommended in respect of foundation & subsoil specific site conditions before foundation work is undertaken. This drawing is limited to the extent of the information contained and does not purport to contain a full specification of the works. It is solely for the purpose of obtaining Planning / Building Regulation approval. This drawing must not be used as a construction drawing. The works will not be supervised or inspected on site by G. R. Merchant or any associates. Unless otherwise specified it is the client or their appointed agents responsibility to control workmanship, to obtain of materials specified to specification, variations / ... of all AR materials to be new unless otherwise stated, repairs improvements and materials etc. to be used fitted and installed in accordance with manufacturers instructions and relevant code of practice. Materials shall conform to appropriate British standard specifications or BBA certificate or European code equivalent. The Employer / Client shall ensure that the selected contractor is competent with and accepts all responsibilities necessary to achieve compliance with Health and Safety legislation for Building sites and Work places. The Employer / Client is advised that all the works carried out actually on the Construction Design and Development Regulations ... Notifiable Project Supervisor will be required. The works shall comprise of all that is shown on the drawing and details. Work that may not specifically be shown but may be reasonably inferred as being part of the works shall be deemed to be included. It is the sole / joint owners responsibility to be aware of the Party Wall etc. Act 1992 when building in or on proximity to adjoining neighbors boundaries.

1032/06

SUPERSEDED

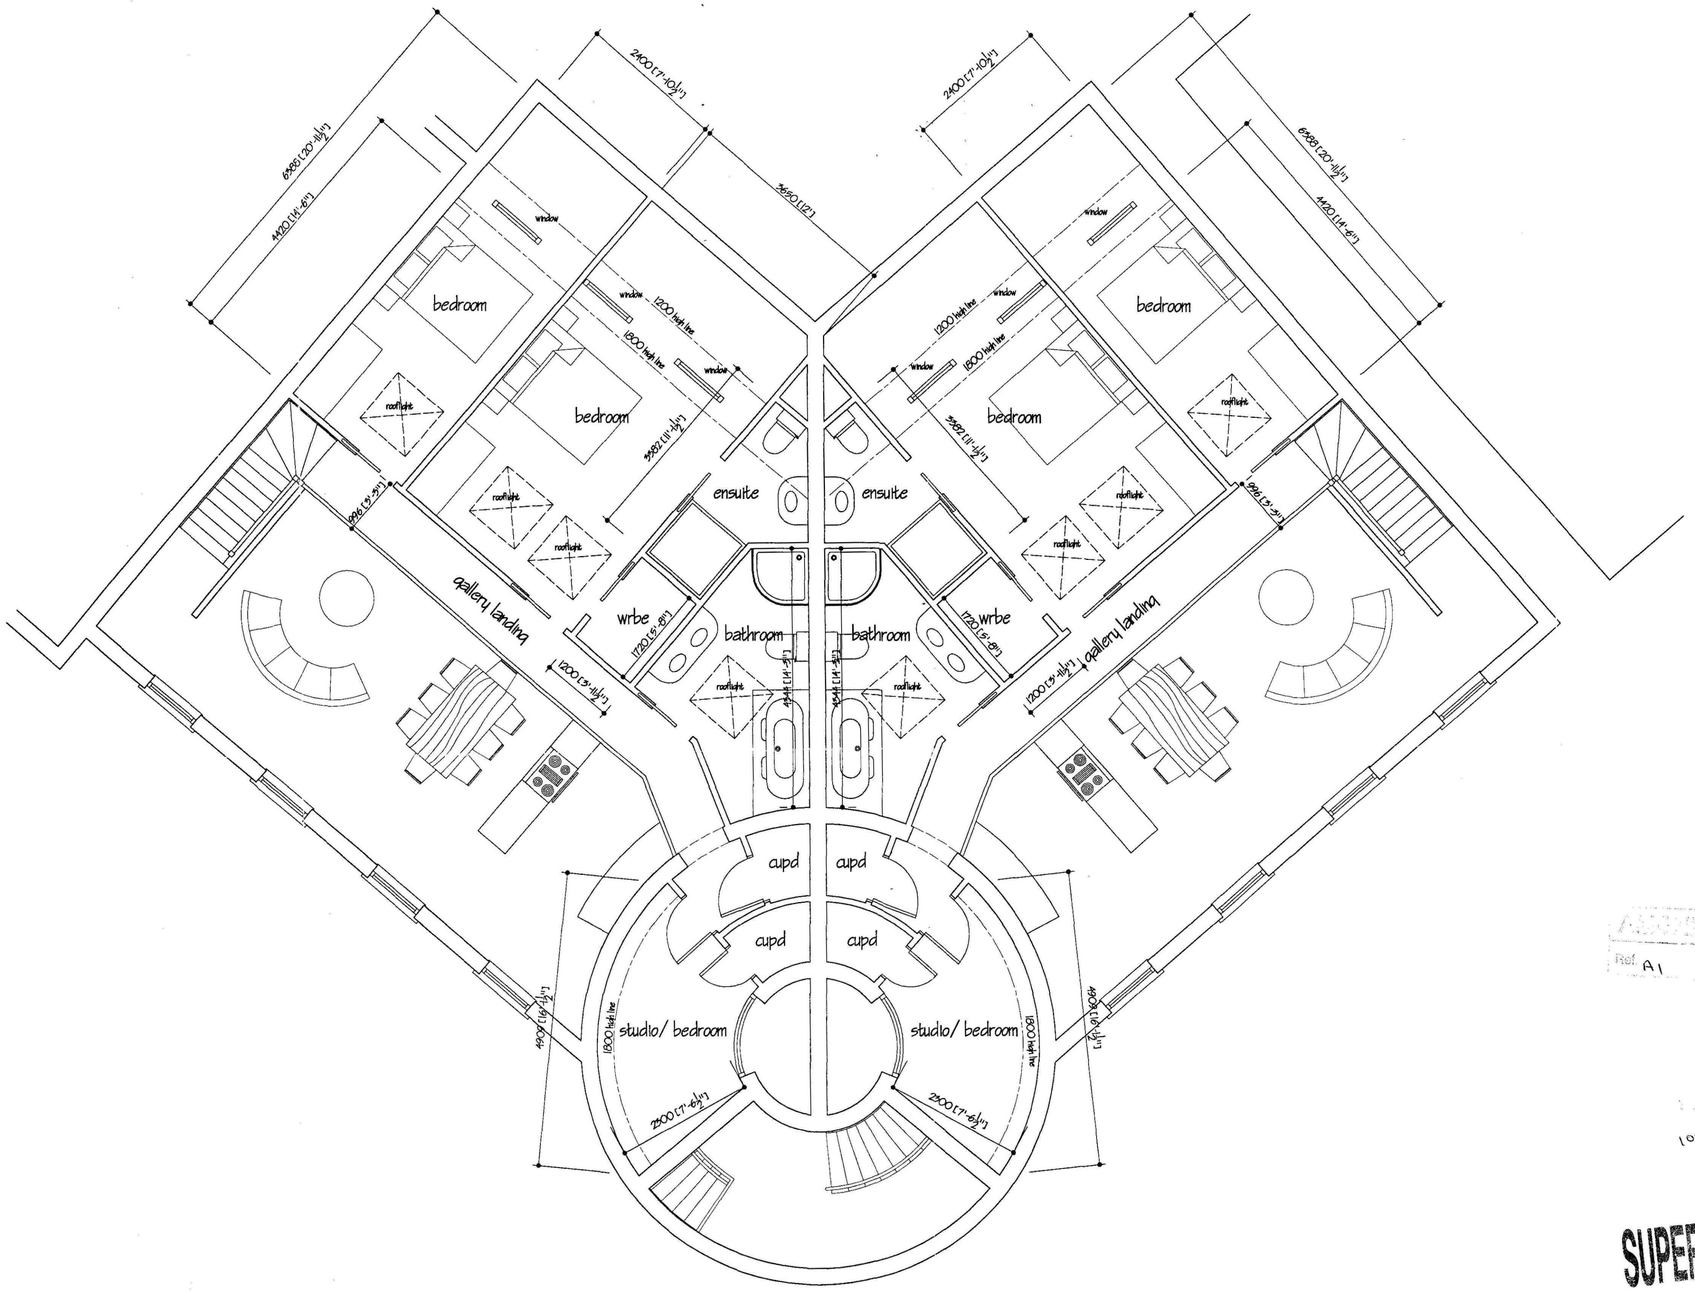

MEZZANINE FLOOR PLAN

ref.	revision	date
B	ALTERATIONS FOR PLANNING	SEP 2006
A	ROOM TO DOME NOTED	JULY 2006

G. R. MERCHANT

I.ENG AMICE FIWO

ARCHITECTURAL, STRUCTURAL AND LAND DRAINAGE CONSULTANTS

Unit 4, Wrights Mews
12A Park Road, Holbeach,
Spalding, Lincs. PE12 7EE
Tel: 01406 490600
Fax: 01406 425744
E-Mail: G. R. Merchant @ Merchant. Fs. Co. UK

Project
RESIDENTIAL DEVELOPMENT AT
BULL & MONKEY P.H.
SPALDING
LINCS

Client
DGM PROPERTIES LTD.

Drawing
MEZZANINE FLOOR PLANS OF
APARTMENTS 4 TO 14

Job Ref.	Drawing No.
1049/04	25 B
Date	**Drawn**
JULY 2006	JPW

Scales
1/50

DO NOT SCALE FROM THIS DRAWING

This drawing is copyright and may not be altered, traced, photographed or used for any other purpose other than that for which it is issued. The General Contractor is to check all dimensions on site and report any discrepancies to the Architect. All details shown on this drawing including foundations are based upon typical site conditions related to the area. No responsibility can be accepted for abnormal conditions which may be discovered during construction unless reported to the Architect so that design amendments may be considered. Site soil surveys are recommended in respect of foundations to establish specific site conditions before foundation work is undertaken. This drawing is limited in the amount of information contained and does not purport to contain a full specification of the works. It is solely for the purpose of obtaining Planning / Building Regulations approval. This drawing may not be scaled. Dimensions are to be checked on site. The Architect / Engineer is not responsible for the work of G.R. Merchant or any representative thereof. It is the client or their appointed agents responsibility to control workmanship, substitution of materials, adherence to specifications, conditions to contract etc. All materials to be new unless otherwise stated and all components and materials etc. to be used fitted and installed etc. in strict accordance with manufacturers instructions and relevant code of practice. Materials shall conform to appropriate British standard specification or BBA certificate or European code equivalent. The Employer / Client shall ensure that the selected contractor is conversant with and adopts all measures necessary to achieve compliance with Health and Safety legislation for Building sites and Work places. The Employer / Client is advised that about the works need to comply with the Construction Design and Management Regulations an Independent Planning Supervisor will be required. The works shall comprise of all that is shown on the drawing and details. Work that may not specifically be shown but may be reasonably inferred as necessary to carry out the works shall be deemed to be included. It is the plot / land owners responsibility to be aware of the Party Wall etc. Act 1996: when building in close proximity to adjoining neighbors boundaries.

APPROVED PLAN
Ref. A1

1032/06

SUPERSEDED

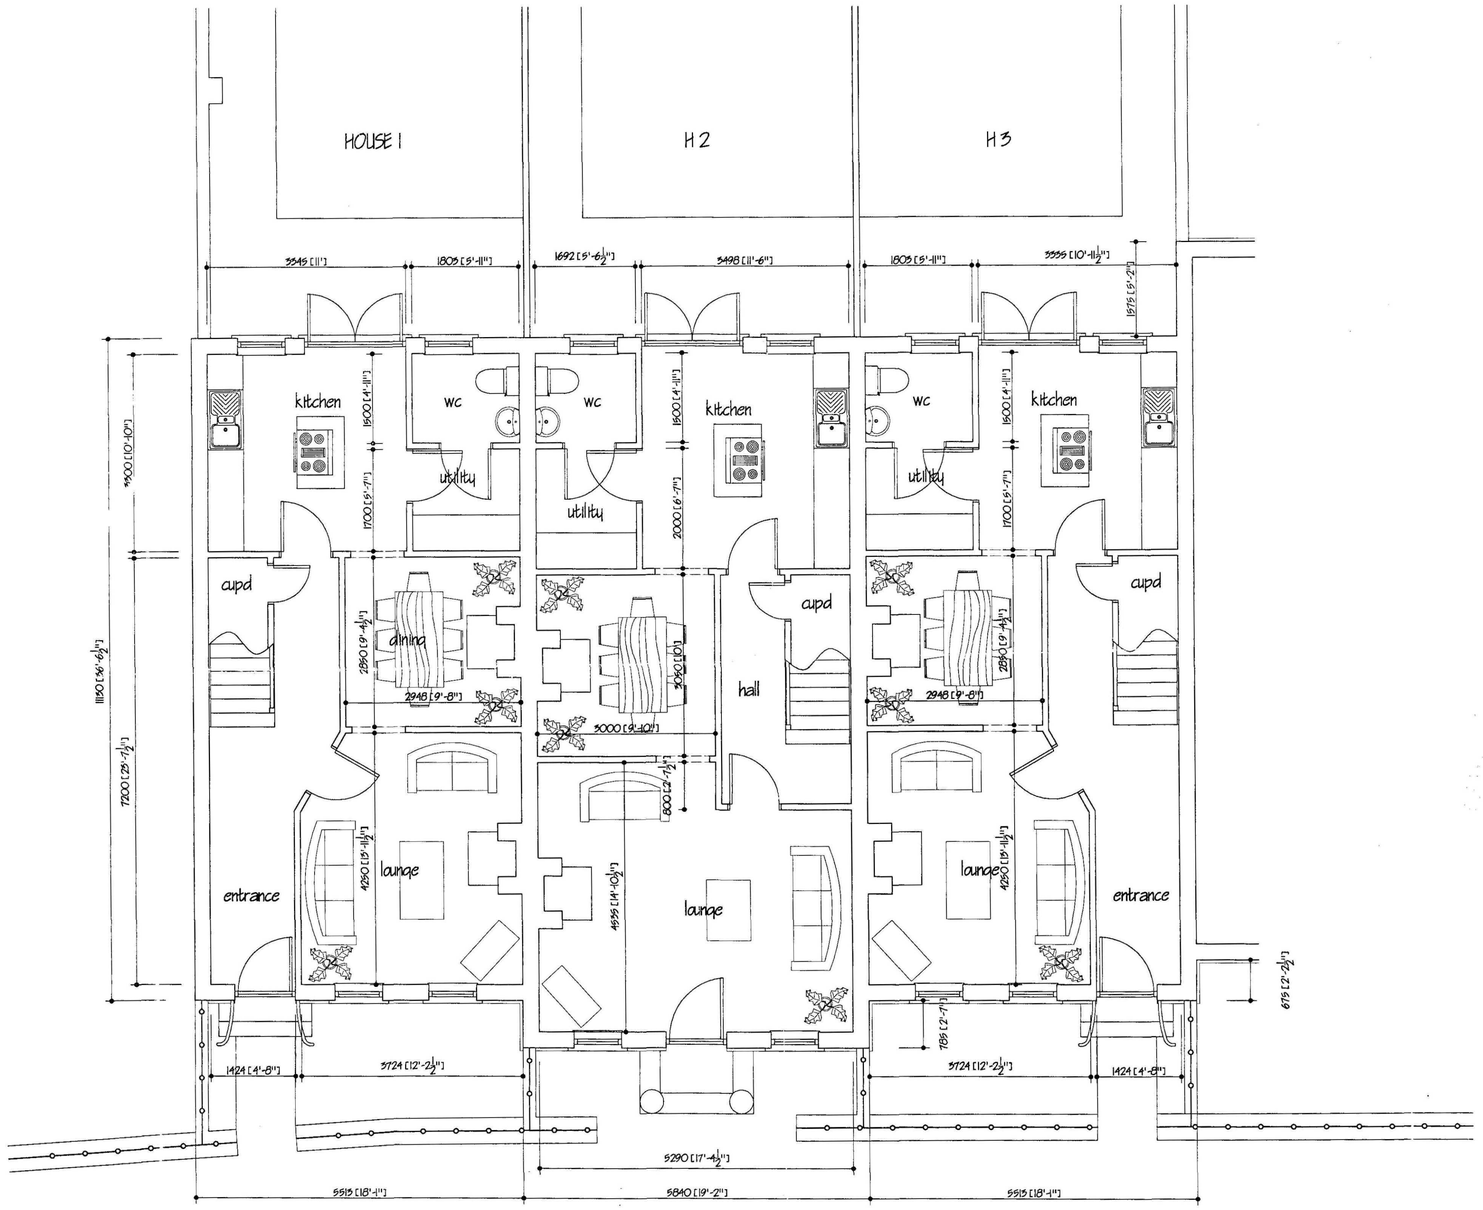

GROUND FLOOR PLAN

S/S

A1

1032/06

SUPERSEDED

ref.	revision	date

G. R. MERCHANT
I.ENG AMICE FIWO

ARCHITECTURAL, STRUCTURAL AND LAND DRAINAGE CONSULTANTS

Unit 4, Wrights Mews
12A Park Road, Holbeach,
Spalding, Lincs. PE12 7EX
Tel: 01406 490600
Fax: 01406 422744
E-Mail: G. R. Merchant @ Merchant. Fsb. Co. UK

Project
RESIDENTIAL DEVELOPMENT AT
BULL & MONKEY P.H.
SPALDING
LINCS

Client
DGM PROPERTIES LTD.

Drawing
GROUND FLOOR PLANS OF
HOUSES 1 TO 3

Job Ref.	Drawing No.
1049/04	27
Date	**Drawn**
SEP 2006	JPW

Scales
1/50

DO NOT SCALE FROM THIS DRAWING

This drawing is copyright and may not be altered, traced, photographed or used for any other purpose other than that for which it is issued. The General Contractor is to check all dimensions on site and report any discrepancies to the Architect. All details shown on this drawing including foundations are based upon typical site conditions related to the area. No responsibility can be accepted for abnormal conditions which may be discovered during construction unless reported to the Architect so that design amendments may be considered. Site soil surveys are recommended in respect of foundations to establish specific site conditions before foundation work is undertaken. This drawing is limited in the amount of information contained and does not purport to contain a full specification of the works. It is solely for the purpose of obtaining Planning / Building Regulation approval. This drawing must not be used as a contract document alone. The works will not be supervised or inspected on site by G R Merchant or any representative thereof. It is the client or their appointed agents responsibility to oversee workmanship, substitution of materials, adherence to specification, variations to contract etc. All goods, materials, workmanship, substitution of materials, adherence to specification, variations to contract etc. and installations must unless otherwise stated and documented, comply with British Standards, be provided with British Kite marks where available and manufacturers instructions. Materials shall conform to appropriate British Standard specification or BBA certificate or European state equivalent. The Employer / Client shall ensure that the selected contractor is conversant with and adopts all measures necessary to achieve compliance with Health and Safety legislation for Building sites and Work places. The Employer / Client is advised that should the works need to comply with the Construction Design and Management Regulations an Independent Planning Supervisor will be required. The works shall comprise of all that is shown on the drawing and details. Work that may not specifically be shown but may be reasonably inferred as necessary to carry out the works shall be deemed to be included. It is the old / land owners responsibility to be aware of the Party Wall etc. Act 1996 when building in close proximity to adjoining neighbors boundaries.

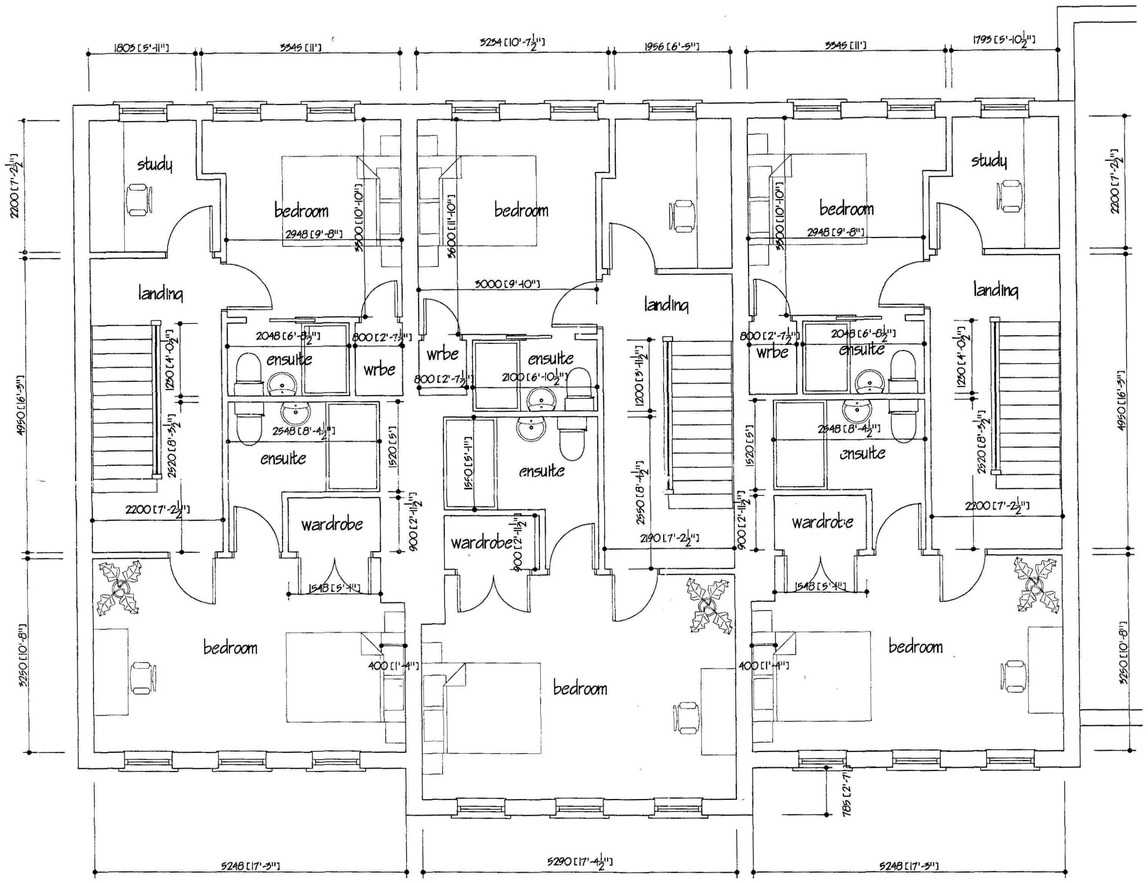

FIRST FLOOR PLAN

A1

1032/06

SUPERSEDED

ref:	revision	date

G. R. MERCHANT
I.ENG AMICE FIWO

ARCHITECTURAL, STRUCTURAL AND LAND DRAINAGE CONSULTANTS

Unit 4, Wrights Mews
12A Park Road, Holbeach,
Spalding, Lincs. PE12 7EE
Tel: 01406 490800
Fax: 01406 425744
E-Mail: G. R. Merchant @ Merchant. Fsnet. Co. UK

Project
RESIDENTIAL DEVELOPMENT AT
BULL & MONKEY P.H.
SPALDING
LINCS

Client
DGM PROPERTIES LTD.

Drawing
FIRST FLOOR PLANS OF
HOUSES 1 TO 3

Job Ref.	Drawing No.
1049/04	28
Date	**Drawn**
SEP 2006	JPW

Scales
1/50

DO NOT SCALE FROM THIS DRAWING

This drawing is copyright and may not be altered, traced, photographed or – not for any other purpose other than that for which it is issued. The General Contractor is to check all dimensions on site and report any discrepancies to the Architect. All details shown on this drawing: footing foundations are based upon typical site conditions related to the area. No responsibility can be accepted for abnormal conditions which may be discovered during construction unless reported to the Architect so that design amendments may be considered. Site soil surveys are recommended in respect of foundations to establish specific site conditions before foundation work is undertaken. This drawing is limited to the amount of information contained and does not purport to contain a full specification of the works. It is solely for the purpose of obtaining Planning / Building Regulation approval. This drawing is not to be used for any other purpose or at any other place. The works shall not be supervised or inspected by the G.R. Merchant or any representative of the Architect. In the event of any discrepancy or inconsistency in contract workmanship, substitution of materials, the choice is yours. Wooden windows to contract site. All materials to be new unless otherwise stated and all components and materials etc. to be used fitted and installed etc. in strict accordance with manufacturers instructions and relevant code of practice. Materials shall conform to appropriate British standard specification or BSA certificate or European code equivalent. The Employer / Client shall ensure that the selected contractor is conversant with and adopts all measures necessary to achieve compliance with Health and Safety legislation for Building sites and Work places. The Employer / Client is advised that should the works need to comply with the Construction Design and Management Regulations an Independent Planning Supervisor will be required. The works shall comprise of all that is shown on the drawing and details. Work that may not specifically be shown but may be reasonably inferred as necessary to carry out the works shall be deemed to be included. It is the plot / land owners responsibility to be aware of the Party Wall etc. Act 1996 when building in close proximity to adjoining neighbors boundaries.

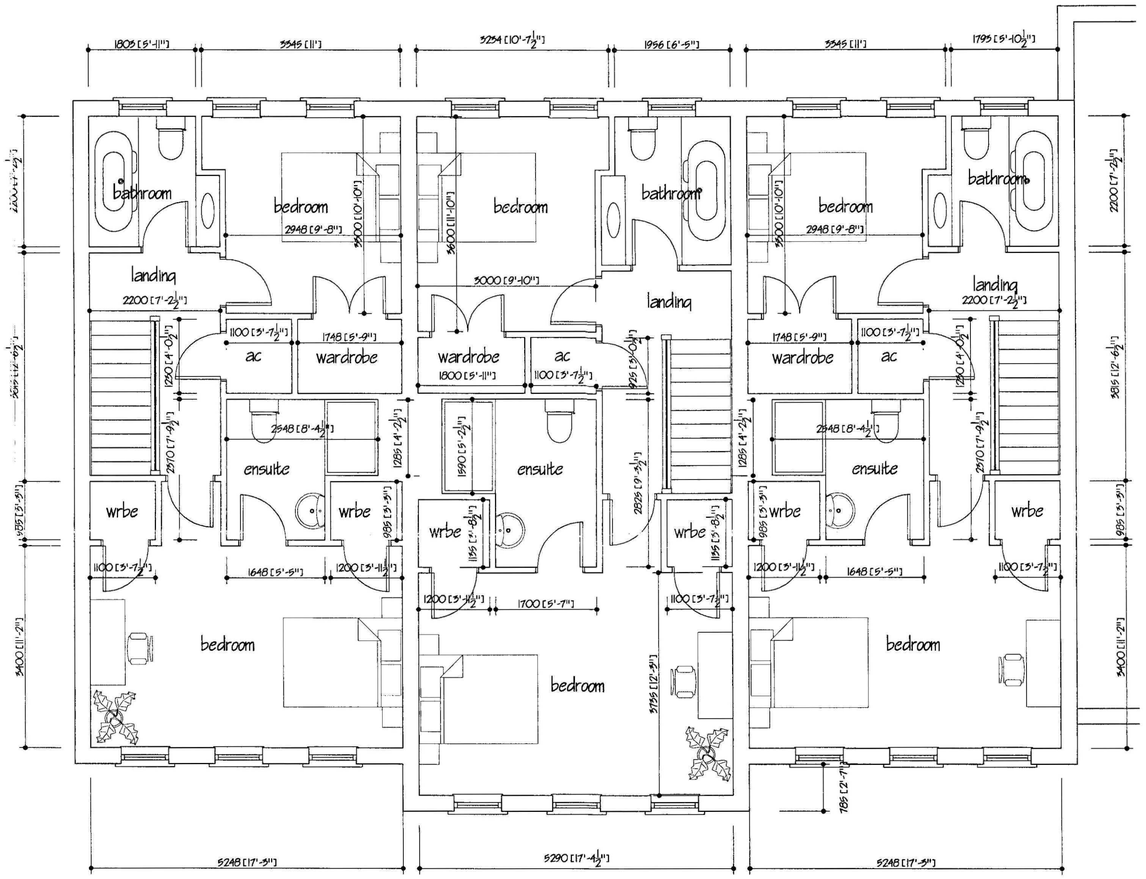

SECOND FLOOR PLAN

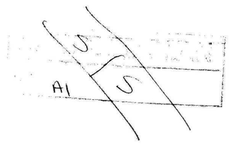

1032/06

SUPERSEDED

ref.	revision	date

G. R. MERCHANT G R M
I.ENG AMICE FIWO

ARCHITECTURAL, STRUCTURAL AND LAND DRAINAGE CONSULTANTS

Unit 4, Wrights Mews
12A Park Road, Holbeach,
Spalding, Lincs. PE12 7BX
Tel: 01406 490900
Fax: 01406 425744
E-Mail: G. R. Merchant @ Merchant. F9. Co. UK

Project
RESIDENTIAL DEVELOPMENT AT
BULL & MONKEY P.H.
SPALDING
LINCS

Client
DGM PROPERTIES LTD.

Drawing
SECOND FLOOR PLANS OF
HOUSES 1 TO 3

Job Ref.	Drawing No.
1049/04	29
Date	Drawn
SEP 2006	JPW

Scales
1/50

DO NOT SCALE FROM THIS DRAWING

This drawing is copyright and may not be altered, traced, photographed or used for any other purpose other than that for which it is issued. The General Contractor is to check all dimensions on site and report any discrepancies to the Architect. All details shown on this drawing including foundations are based upon typical site conditions related to the area. No responsibility can be accepted for abnormal ground conditions which may be encountered during construction. Where alterations to existing or adjacent buildings are involved, design amendments may be considered. Subsequently, full surveys are recommended in respect of foundations to establish specific site conditions before foundation work is undertaken. This drawing is limited in the amount of information contained and does not purport to contain a full specification of the works. It is solely for the purpose of obtaining Planning / Building Regulation approval. This drawing must not be used as a contract document alone. The works will not be supervised or inspected on site by G R Merchant, or any representative thereof. It is the Client or their appointed agents responsibility to control workmanship, substitution of materials, adherence to specification, variations to contract etc.All materials to be new unless otherwise stated and all components and materials etc. to be used fitted and installed etc. in strict accordance with manufacturers instruction and relevant code of practice. Materials shall conform to appropriate British standard specification or BBA certificate or European code equivalent. The Employer / Client shall ensure that the selected contractor is conversant with and adopts all measures necessary to achieve compliance with Health and Safety legislation for Building sites and Work places. The Employer / Client is advised that should the works need to comply with the Construction Design and Management Regulations an Independent Planning Supervisor will be required. The works shall comprise of all that is shown on the drawing and details. Work that may not specifically be shown but may be reasonably inferred as necessary to carry out the works shall be deemed to be included. It is the plot / land owners responsibility to be aware of the Party Wall etc. Act 1996 when building in close proximity to adjoining neighbors boundaries.

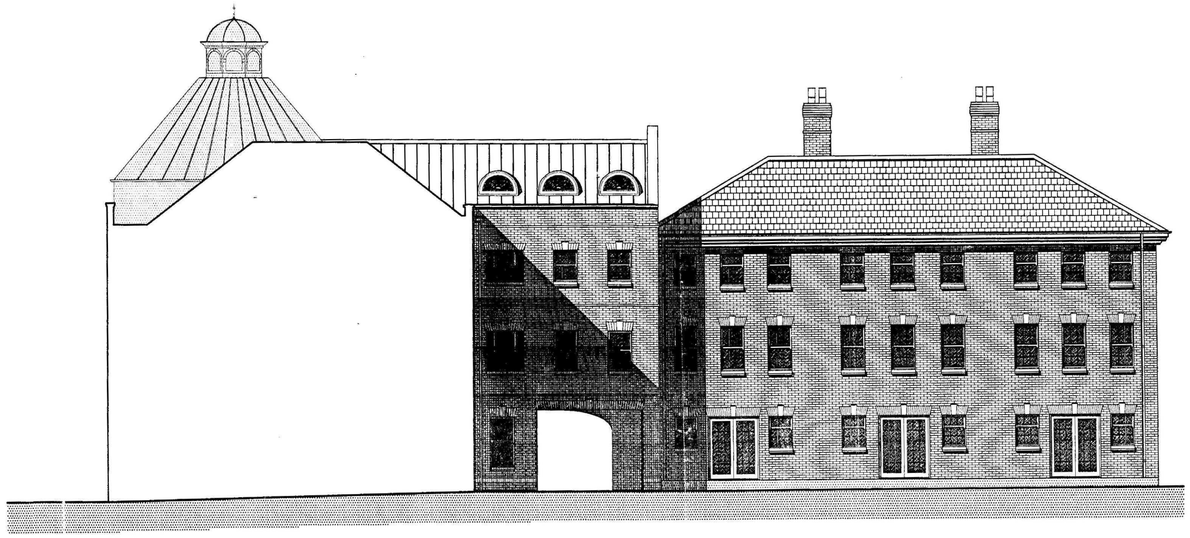

EASTERN ELEVATION SHOWING REAR OF HOUSES 1 TO 3

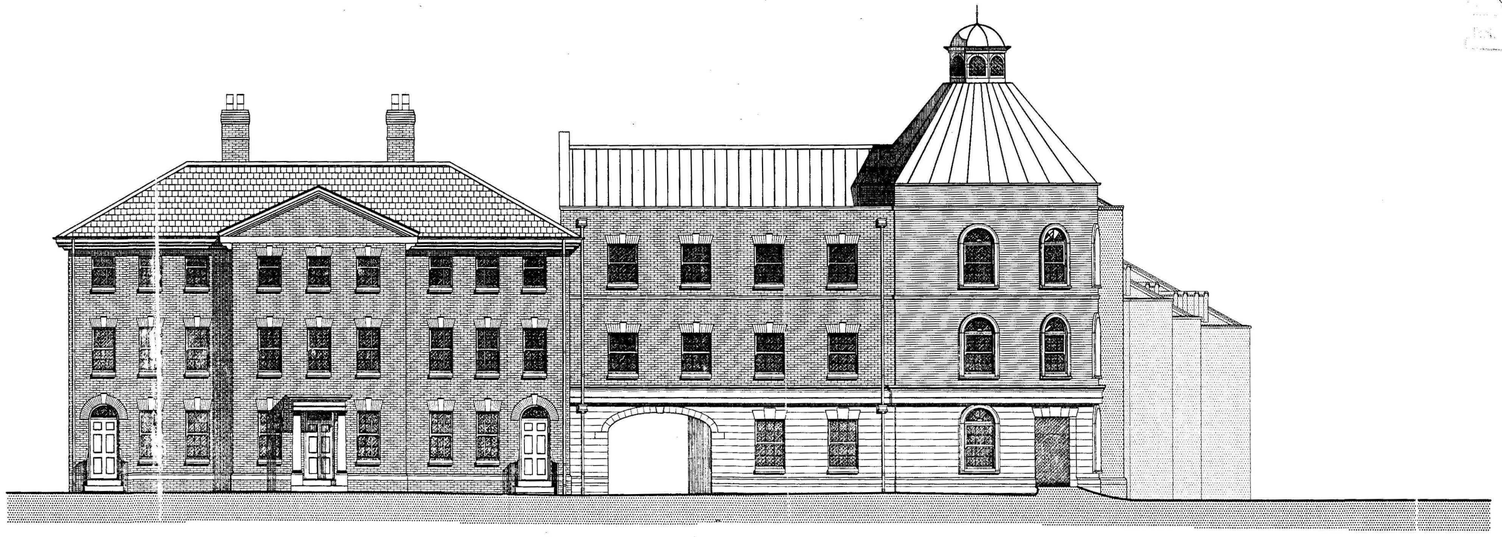

WESTERN ELEVATION

A1

1032/06

SUPERSEDED

ref.	revision	date

G. R. MERCHANT GM

I.ENG AMICE FTWO

ARCHITECTURAL, STRUCTURAL AND LAND DRAINAGE CONSULTANTS

Unit 4, Wrights Mews
12A Park Road, Holbeach,
Spalding, Lincs. PE12 7EX
Tel: 01406 490600
Fax: 01406 425744
E-Mail: G. R. Merchant @ Merchant. Fs. Co. UK

Project

RESIDENTIAL DEVELOPMENT AT
BULL & MONKEY P.H.
SPALDING
LINCS

Client

DGM PROPERTIES LTD.

Drawing

WESTERN & EASTERN ELEVATIONS

Job Ref.	Drawing No.
1049/04	30
Date	**Drawn**
SEP 2006	JPW

Scales

1/100

DO NOT SCALE FROM THIS DRAWING

This drawing is copyright and may not be altered, traced, photographed or used for any other purpose other than that for which it is issued. The General Contractor is to check all dimensions on site and report any discrepancies to the Architect. All details shown on this drawing including foundations are based upon typical site conditions related to the area. No responsibility can be accepted for abnormal conditions which may be discovered during construction unless reported to the Architect so that design amendments may be considered. Site soil surveys are recommended in respect of foundations to establish specific site conditions before foundation work is undertaken. This drawing is limited in the amount of information contained and does not purport to contain a full specification of the works. It is solely for the purpose of obtaining Planning / Building Regulation approval. This drawing must not be used as a contract document alone. The works will not be supervised or inspected on site by G.R Merchant or any representative thereof. It is the client or their appointed agents responsibility to control workmanship, substitution of materials, adherance to specification, variations to contract etc.All materials to be new unless otherwise stated and all components and materials etc. to be used fitted and installed etc. in strict accordance with manufacturers instruction and relevant code of practice. Materials shall conform to appropriate British standard specification or BBA certificate or European code equivalent. The Employer / Client shall ensure that the selected contractor is conversant with and adopts all measures necessary to achieve compliance with Health and Safety legislation for Building sites and Work places. The Employer / Client is advised that should the works need to comply with the Construction Design and Management Regulations an Independent Planning Supervisor will be required. The works shall comprise of all that is shown on the drawing and details. Work items may not specifically be shown but may be reasonably inferred as necessary to carry out the works shall be deemed to be included. It is the plot / land owners responsibility to be aware of the Party Wall etc. Act 1996, when building in close proximity to adjoining neighbors boundaries.

NORTHERN ELEVATION SHOWING REAR OF HOUSES 15 TO 21

SOUTHERN ELEVATION

SUPERSEDED

1032106

ref	revision	date

G. R. MERCHANT GM
I.ENG AMICE FIWO

ARCHITECTURAL, STRUCTURAL AND LAND DRAINAGE CONSULTANTS

Unit 4, Wrights Mews
12A Park Road, Holbeach,
Spalding, Lincs. PE12 7EX
Tel: 01406 490800
Fax: 01406 425744
E-Mail: G. R. Merchant @ Merchant. Fs. Co. UK

Project
RESIDENTIAL DEVELOPMENT AT
BULL & MONKEY P.H.
SPALDING
LINCS

Client
DGM PROPERTIES LTD.

Drawing
NORTHERN & SOUTHERN ELEVATONS

Job Ref.	Drawing No.
1049/04	31
Date	**Drawn**
SEP 2006	JPW

Scales
1/100

DO NOT SCALE FROM THIS DRAWING

This drawing is copyright and may not be shared, traced, photographed or used for any other purpose other than that for which it is issued. The General Contractor is to check all dimensions on site and report any discrepancies to the Architect. All details shown on this drawing including foundations are based upon typical site conditions related to the area. No responsibility can be accepted for abnormal conditions which may be discovered during construction unless reported to the Architect so that details can be modified. Drainage details may be shown for information only and should be checked on site before the relevant work is undertaken. This drawing is limited in the amount of information contained and does not purport to contain a full specification of the works. It is solely for the purpose of obtaining Planning / Building Regulation approval. This drawing must not be used as a contract document alone. The works will not be supervised or inspected on site by G.R. Merchant or any representative thereof. It is the client or their appointed agents responsibility to control workmanship, substitution of materials, adherence to specification, variations to contract etc.All materials to be new unless otherwise stated and all components and materials etc. to be used fitted and tested etc. in strict accordance with manufactures instruction and relevant code of practice. Materials shall conform to appropriate British standard specification or BSA certificate or European code equivalent. The Employer / Client also assumes that the selected contractor is conversant with and accepts all measures necessary to achieve compliance with Health and Safety legislation for Building sites and Work places. The Employer / Client is advised that if it should the works need to comply with the Construction Design and Management Regulations an Independent Planning Supervisor will be required. The works shall comprise of all that is shown on the drawing and details. Work that may not specifically be shown but may be reasonably inferred as necessary to carry out the works shall be deemed to be included. It is the plot / land owners responsibility to be aware of the Party Wall etc. Act 1996, when building in close proximity to adjoining neighbors boundaries.

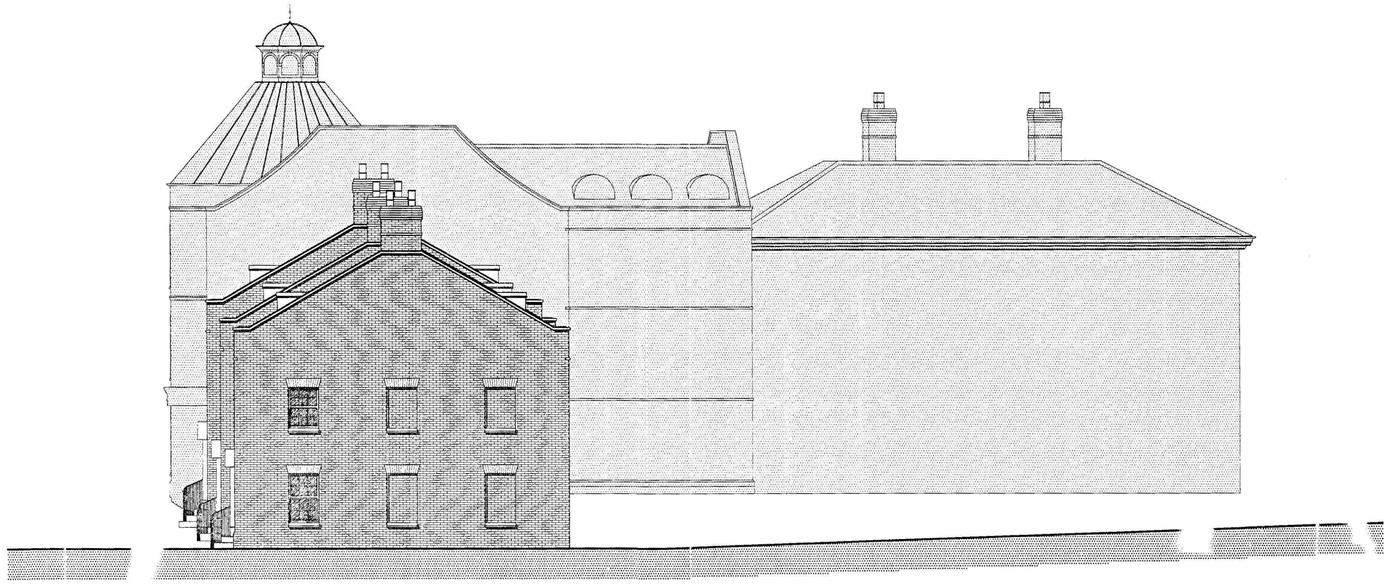

EASTERN ELEVATION SHOWING END OF HOUSE 20

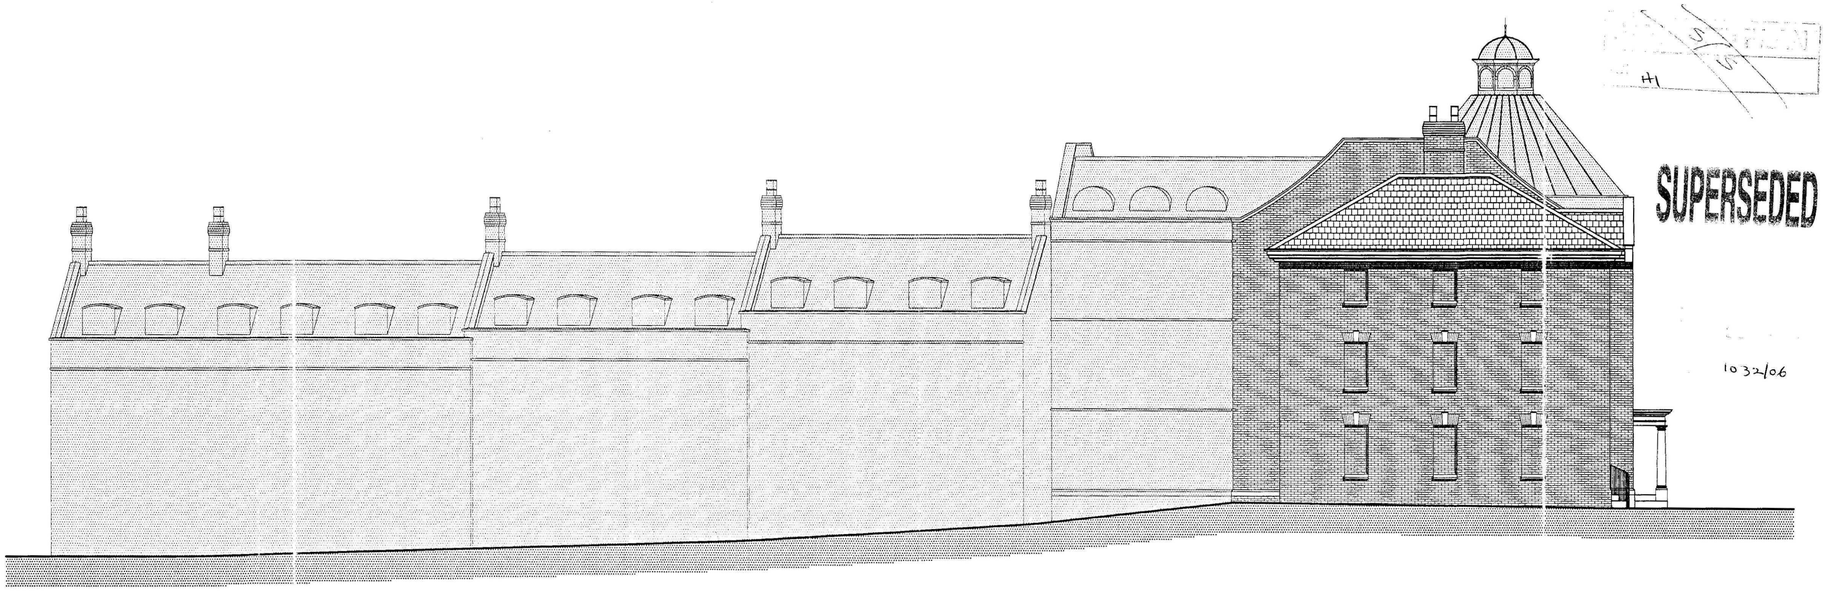

NORTHERN ELEVATION SHOWING END OF HOUSE 1

ref:	revision	date

G. R. MERCHANT
I.ENG AMICE FTWO

ARCHITECTURAL, STRUCTURAL AND LAND DRAINAGE CONSULTANTS

Unit 4, Wrights Mews
12A Park Road, Holbeach,
Spalding, Lincs. PE12 7EE
Tel: 01406 490600
Fax: 01406 425744
E-Mail: G. R. Merchant @ Merchant. Fd. Co. UK

Project
RESIDENTIAL DEVELOPMENT AT
BULL & MONKEY P.H.
SPALDING
LINCS

Client
DGM PROPERTIES LTD.

Drawing
NORTHERN & EASTERN ELEVATIONS
SHOWING ENDS OF BUILDINGS

Job Ref.	Drawing No.
1049/04	32
Date	**Drawn**
SEP 2006	JPW

Scales
1/100

DO NOT SCALE FROM THIS DRAWING

This drawing is copyright and may not be altered, traced, photocopied or used for any other purposes other than that for which it is issued. The General Contractor is to check all dimensions on site and report any discrepancies to the Architect. All details shown on this drawing including foundations are based upon typical site cond[illegible] related to the area. No responsibility can be accepted for abnormal conditions which may be discovered during construction unless reported to the Architect so that design amendments may be considered. Site soil surveys are recommended in some [illegible] to establish specific site conditions before foundation work is undertaken. The [illegible] is [illegible] amount of information contained and does not purport to contain a full specification of the [illegible] solely for the purpose of obtaining Planning / Building Regulation approval. This dra[illegible] Merchant or any [illegible] commercial purposes. It is the client and their [illegible] control workmanship, substitution of materials, schemes to specification, variations to [illegible] materials to be new unless otherwise stated and all components and materials are to be [illegible] and installed etc. in strict accordance with manufacturers instruction and relevant code [illegible] materials shall conform to appropriate British standard specification or BSA certificate or Europe[illegible] equivalent. The Employer / Client shall ensure that the selected contractor is conversant with and adopts all measures necessary to achieve compliance with Health and Safety legislation for Building sites and Work places. The Employer / Client is advised that should the works need to comply with the Construction Design and Management Regulations an Independent Planning Supervisor will be required. The works shall comprise of all that is shown on the drawing and details. Work that may not specifically be shown but may be reasonably inferred as necessary to carry out the works shall be deemed to be included. It is the plot / land owners responsibility to be aware of the Party Wall etc. Act 1996 when building in close proximity to adjoining neighbors boundaries.