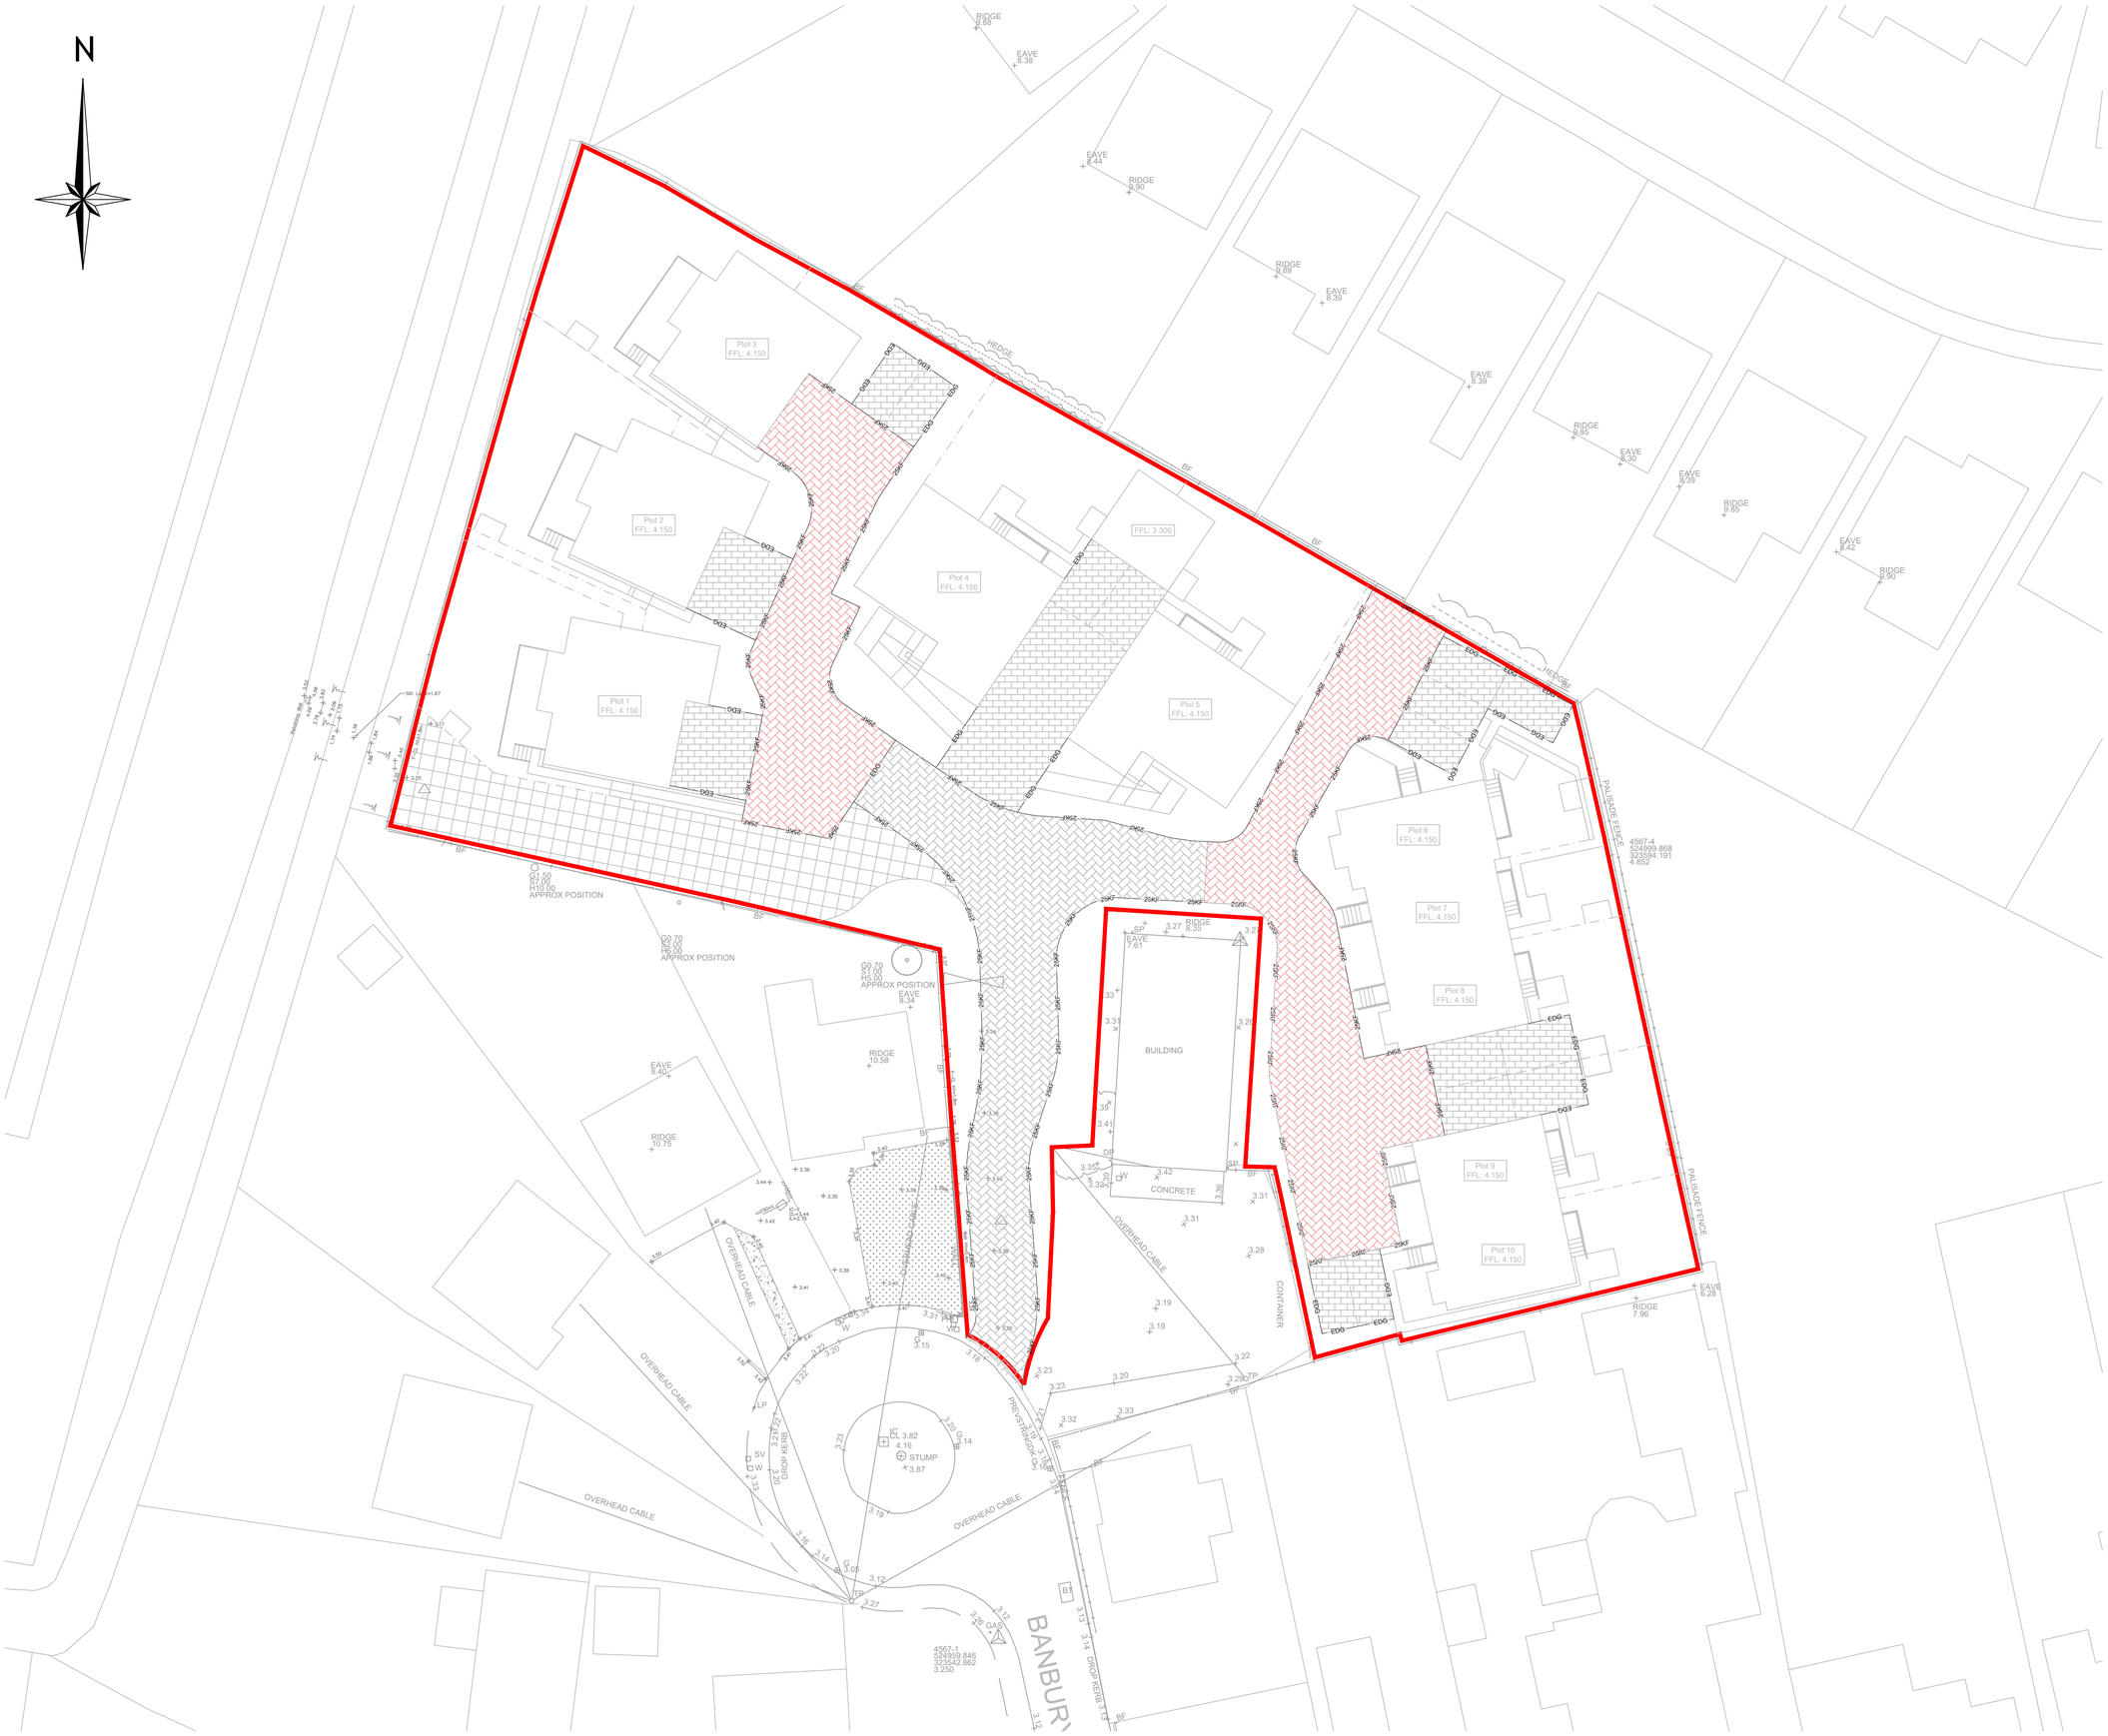


G30 Consulting Ltd

Copyright © 2016 G30 Consulting Ltd. All rights reserved.

Copying of these plans in full or in part is not permitted unless the written consent of G30 Consulting Ltd is obtained.

General Notes

1. Do not scale this drawing.
2. All dimensions are in millimeters unless stated otherwise.
3. This drawing is to be read in conjunction with all other relevant drawings & specifications.
4. All proprietary items to be installed in strict compliance with manufacturers instructions and recommendations.
5. No works shall commence on site until approval has been obtained from all relevant Agencies / Authorities.
6. All dimensions referred to in this drawing must be verified.

Key

- Site boundary
- Permeable Block Paved Access Road
- Permeable Block Paved Parking Court
- Block Paved Driveway
- Grasscrete IDB Access Road (30T load)
- 25KF - 127x125 KS Bullnosed Kerb.
- EDG - 50x150 EF Edging, laid flush.

Revision	Description	Date
P3	Site layout revised. External works layout updated to suit.	12.09.2018
P2	FFL revised.	09.08.2018
P1	First Issue	04.06.2018

PRELIMINARY

G30 CONSULTING
Unit 6, Neepsend Triangle Business Centre, 1 Burton Road, Sheffield, South Yorkshire, S3 8BW
W: www.g30consulting.com
E: enquiries@g30consulting.com
T: 0114 349 2720

Project
Proposed Residential Development, Banbury Close, Spalding, Lincolnshire

Title
External Works

Drawn by	Checked by	Paper Size
CB	SG	A1

Drawing Number	Revision	Scale
06-0083-003	P3	1:200

Date 04.06.2018