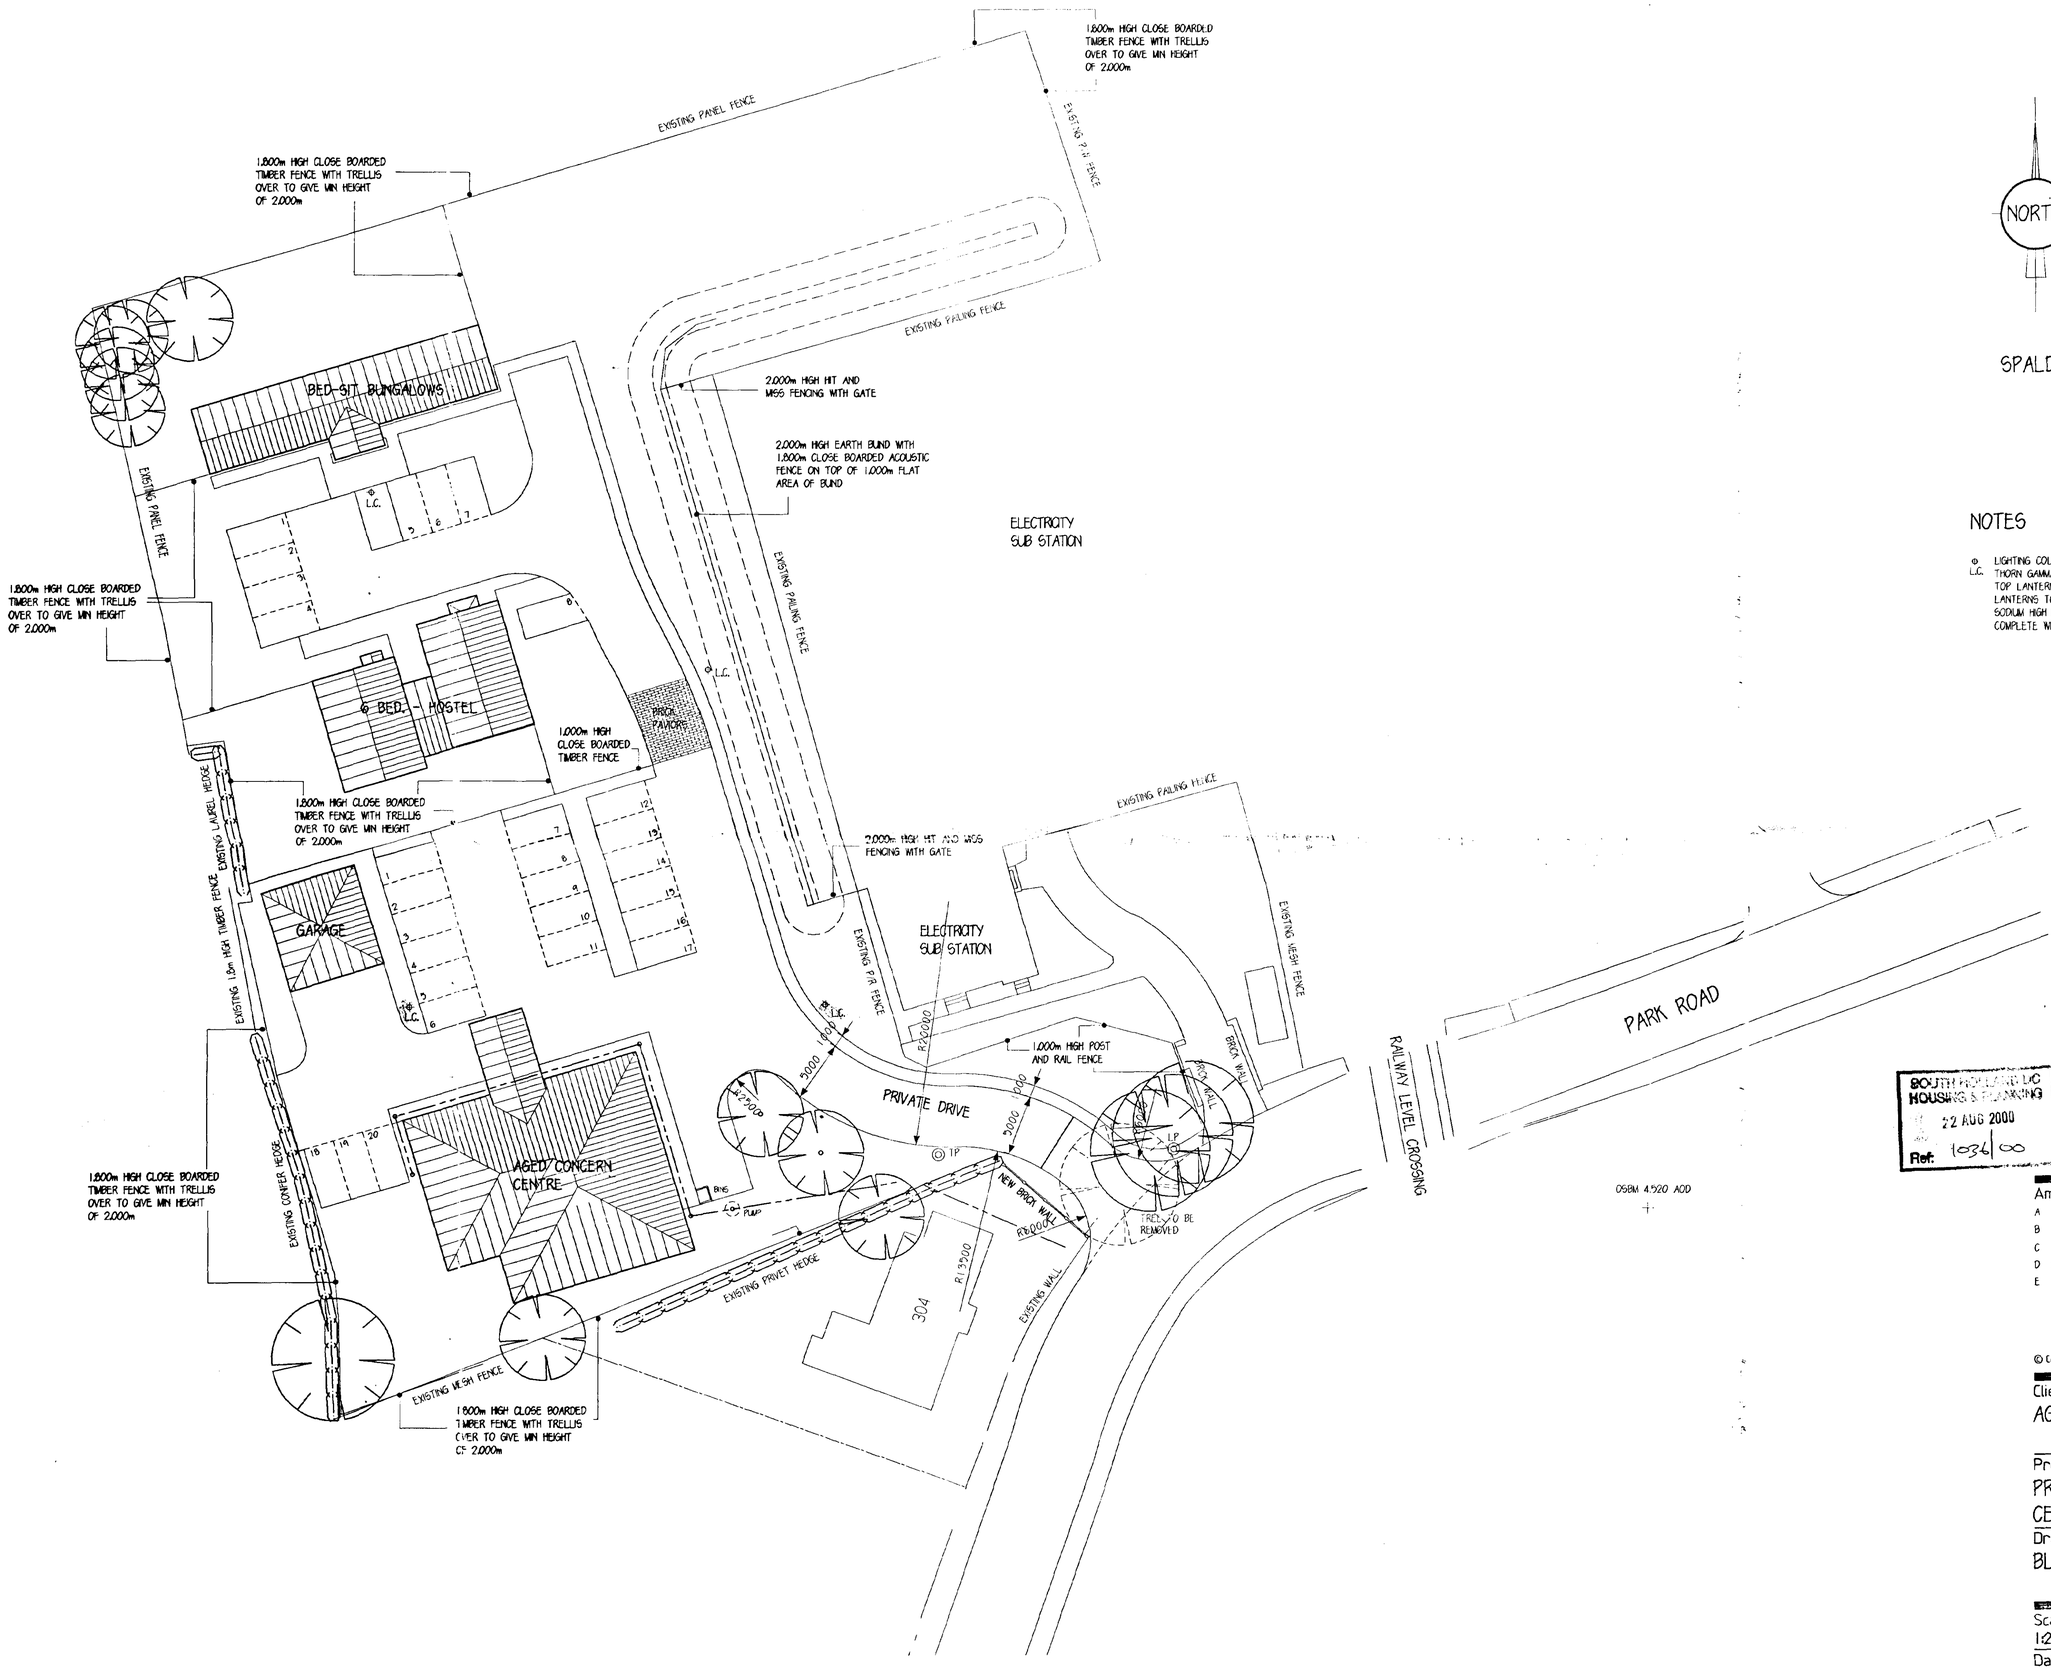


SPALDING

NOTES

Φ L.C. LIGHTING COLUMNS TO BE THORN GAMMA SIX POST TOP LANTERN, 4.000m HIGH. LANTERNS TO BE 70 WATT, SODIUM HIGH PRESSURE COMPLETE WITH PHOTO-CELL

Langwith Design Associates

Architectural Design Consultants
registered office
72 Church Street
Holbeach
Spalding
Lincolnshire PE12 7LL
telephone: Holbeach (01406) 425766
fax: Holbeach (01406) 425766

SOUTH HOLLAND D/C HOUSING & PLANNING
22 AUG 2000
Ref: 1036/00

Amendments

A	12/04/00	NOTES ON FENCING ADDED.
B	13/04/00	1.000m HIGH POST & RAIL FENCE RE-ALIGNED.
C	17/04/00	DIMENSIONS ADDED TO ROAD.
D	27/04/00	FURTHER NOTES ON FENCING ADDED.
E	10/08/00	NOTES ON STREET LIGHTING ADDED.

© Copyright Reserved

Client
AGED CONCERN.

Project
PROPOSED AGED CONCERN CENTRE.

Drawing
BLOCK PLAN.

DETERMINED PLAN

Scale		Drawn	Checked
1:250		A.D.H.	C.J.P.
Date	No.		Ref.
APRIL '00	LDA/320/01		E