
Contractors are responsible for checking all dimensions on site prior to work commencing.Due to areas of the structure being covered, unexposed or otherwise inaccessible the notes / specifications of existing materials are subject to confirmation of site when it is feasible to expose the relevant areas of construction. All material schedules are given in good faith and for pricing purposes only. It is the responsibility of the contractor to check their accuracy before ordering any materials. Remway Design accepts no responsibility for the accuracy of these material schedules.

0m 2m 4m 6m 8m 10m

VISUAL SCALE 1:100 @ a3

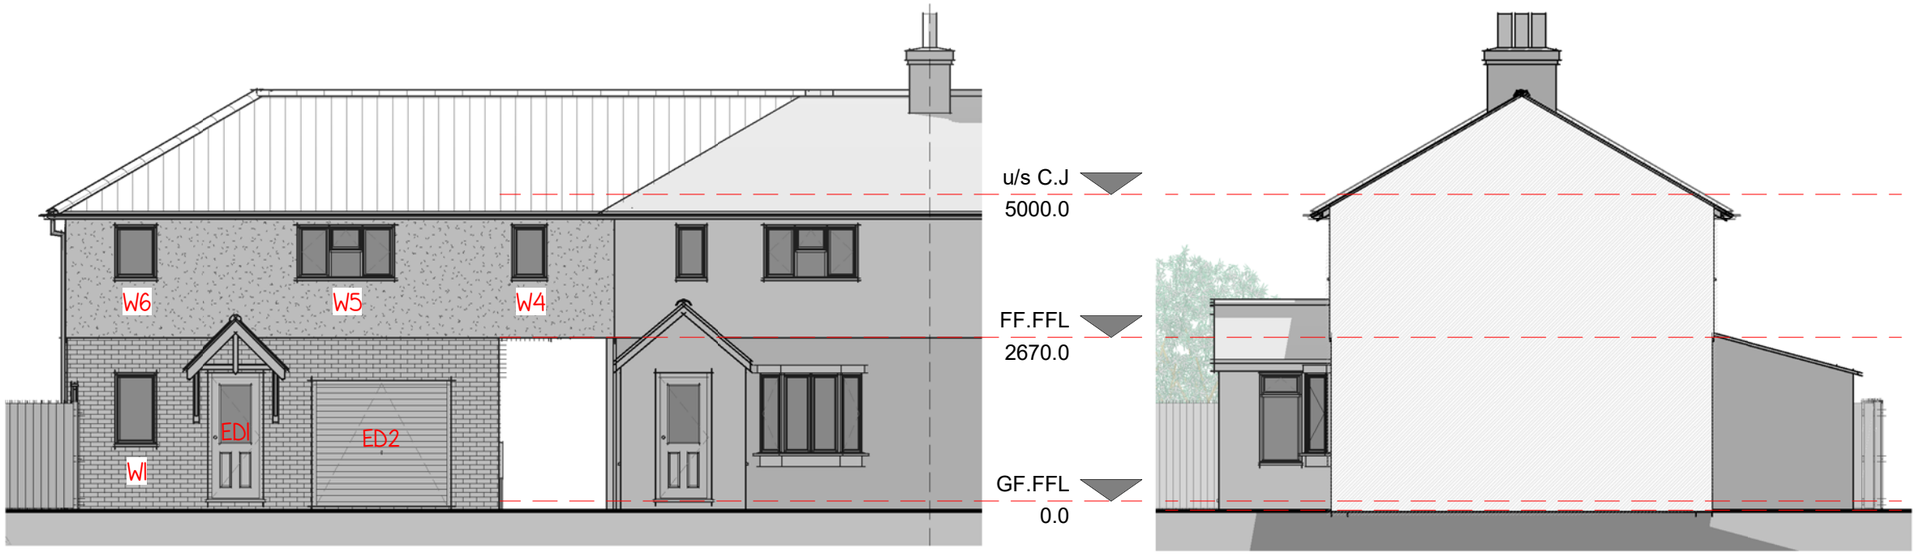


Elevation 01 - Front

1 : 100


Elevation 02 - Right

1 : 100

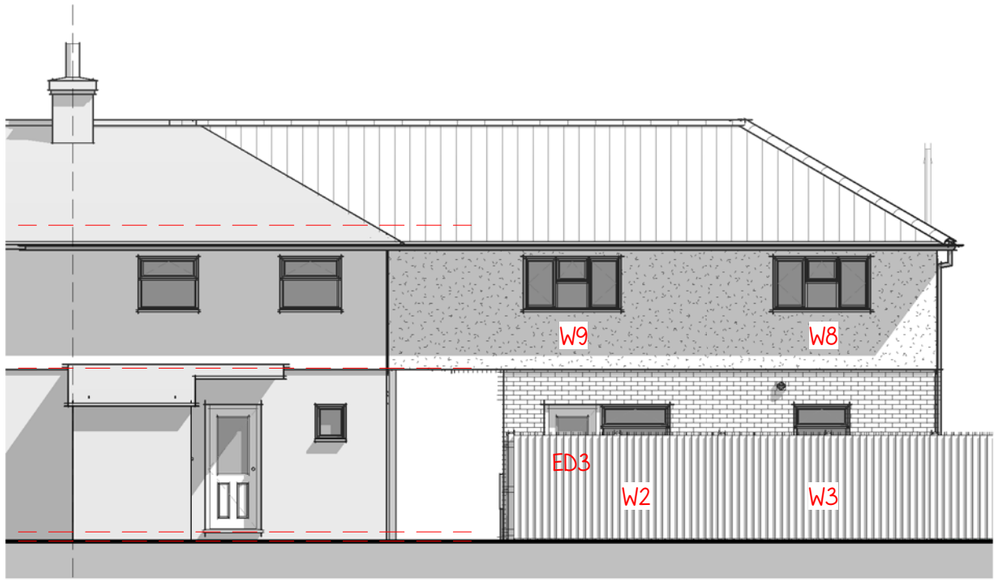

Elevation 03 - Rear

1 : 100

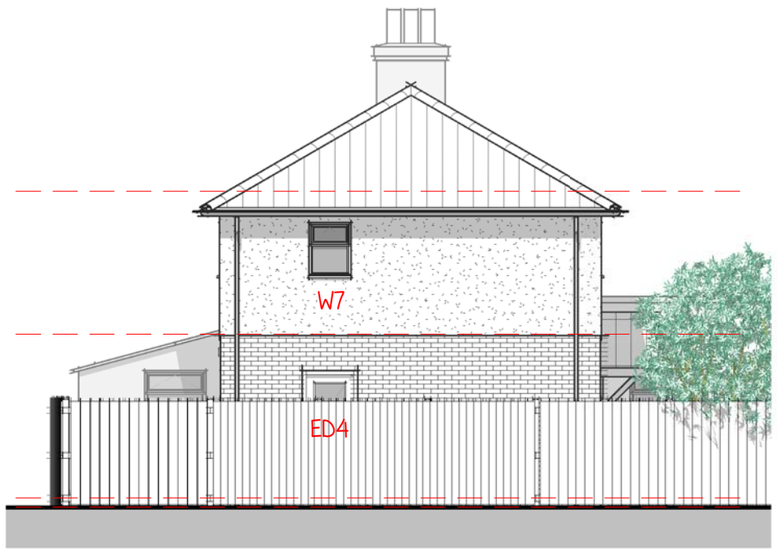

Elevation 04 - Left

1 : 100

EXTERNAL MATERIALS :

- Roof Covering to be Antique Sandtoft Standard Pattern
- Facing Brickwork to be Burgundy Red Stock by TBS Ltd
- Black R/W Goods
- Cream Smooth Render
- Cream uPVC Windows and Doors

20 Bowditch Road | Spalding

Proposed Elevations

Drg No

2938 / 06 rev F

remway Design Ltd